


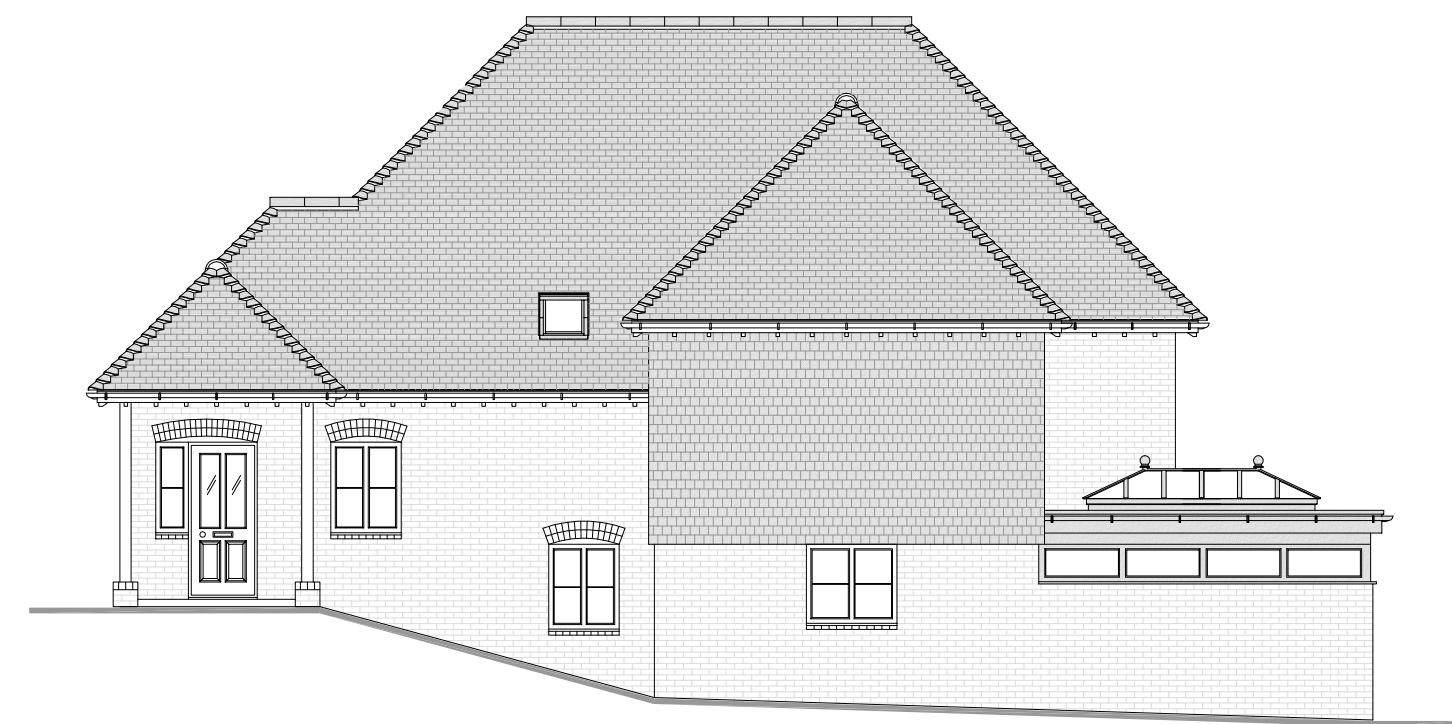

EXISTING SIDE (WEST) ELEVATION



EXISTING REAR (SOUTH) ELEVATION



EXISTING SIDE (EAST) ELEVATION



EXISTING FRONT (NORTH) ELEVATION



PROPOSED SIDE (WEST) ELEVATION




PROPOSED REAR (SOUTH) ELEVATION



PROPOSED SIDE (EAST) ELEVATION



PROPOSED FRONT (NORTH) ELEVATION

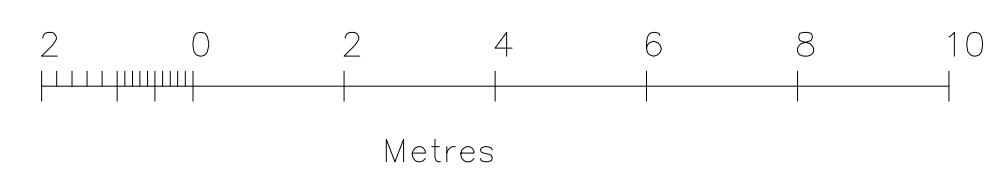

**PROPOSED INSTALLATION OF 18 No.SOLAR PV PANELS
ON MAIN HOUSE ROOF**

THIS DRAWING IS THE COPYRIGHT OF WHOLE CONCEPTS ©



1 Wordsworth Road
Southampton, SO15 5LX
Tel: 07803 079640

Project Name and Address
**Arran Lodge
Hill Place
Bursledon
Southampton
SO31 8DX**

Project **Rev.1** Sheet **1**
Date **17.02.23**
Scale **1:100@A1**