


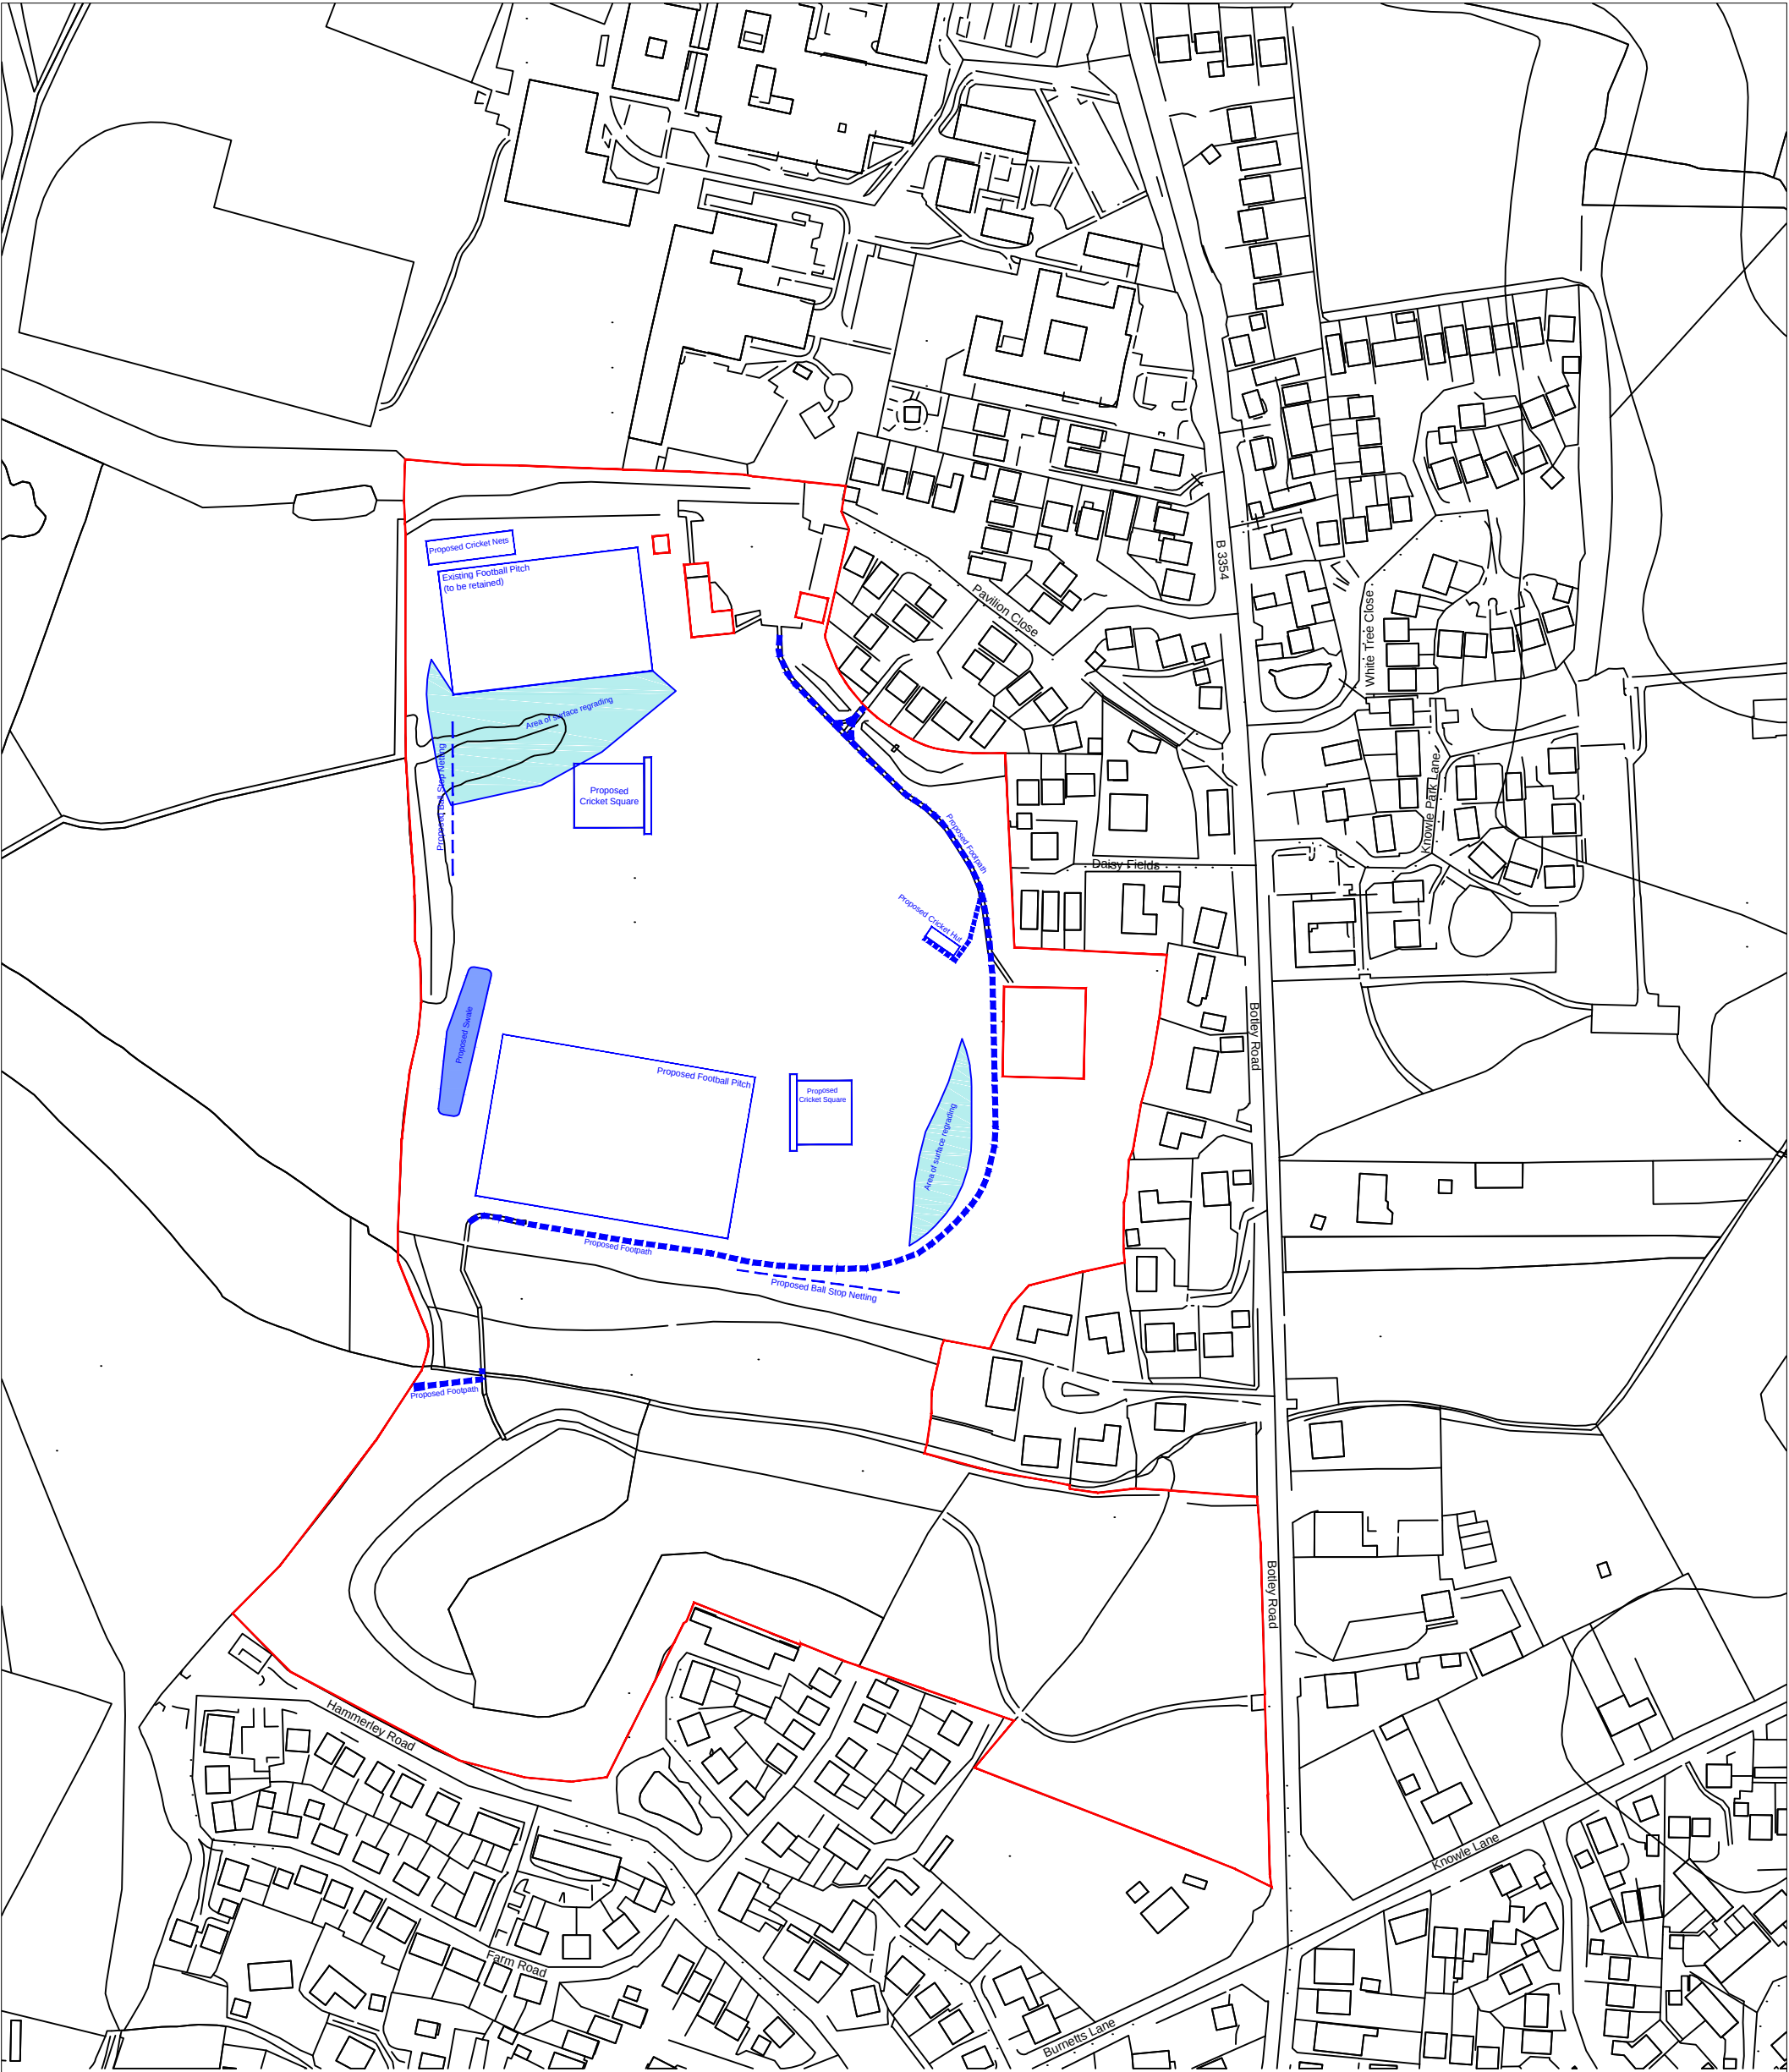

LEGEND

- Site Boundary
- Proposed Sports Pitches / Facilities
- Proposed Ball Stop Netting
- Proposed 2m Wide Footpath
- Proposed 1.5m Wide Footpath
- Proposed Boardwalk
- Proposed Area of Surface Regrading
- Proposed Swale

0m 50m 100m
Scale bar @ 1:2,500

Site Mid-Point Coordinates
Easting: 4494035
Northing: 117717



TGMS Sports Surface Consultants

TGMS, 4 Doolittle Mill, Froghall Road, Amphill, Bedfordshire, MK45 2ND
Tel: 01525 307060
Web: www.tgms.co.uk
Email: enquires@tgms.co.uk

TGMS and PSD Agronomy are trading names of Professional Sportsurf Design (North West) Ltd.
Company number 01957538.
Registered Office: Wigton Road, Leyland, England, PR25 5XW.
Directors: Charles Henderson

Revisions				
Rev	Date	Description	Drawn By	Checked By
1	06/02/2023	Footpath widened to 2m, access spur to Pavilion Close added. 1.5m wide access path to cricket hut added. Boardwalk added.	OM	MY
2	17/02/2023	Footpath in SW corner of site amended.	OM	MY

Notes:
1) Background mapping OS VectorMap © Crown copyright and database rights [2017] OS 0100042840.

Drawing Title

Block Plan - Proposed Layout

Project : Lapstone Playing Fields

Client : Eastleigh Borough Council

Consultant : Matt Young

Date : 28/11/2022 Drawing Status : Planning

Scale : 1:2500 Paper Size : A3

Drawn by : OM Checked by : MY Approved by : MY

Drawing Number

TGMS1111.9-6

Revision

2

North Arrow

Date copyright © PSD (NW) Ltd