


© STRINGENT COPYRIGHT



This drawing has been produced for
Ms Ana Slepko

and prepared for submission as part of any statutory Applications. It is not intended for use by any other person or for any other building project or purpose without prior permission from Tolford Architects Ltd.

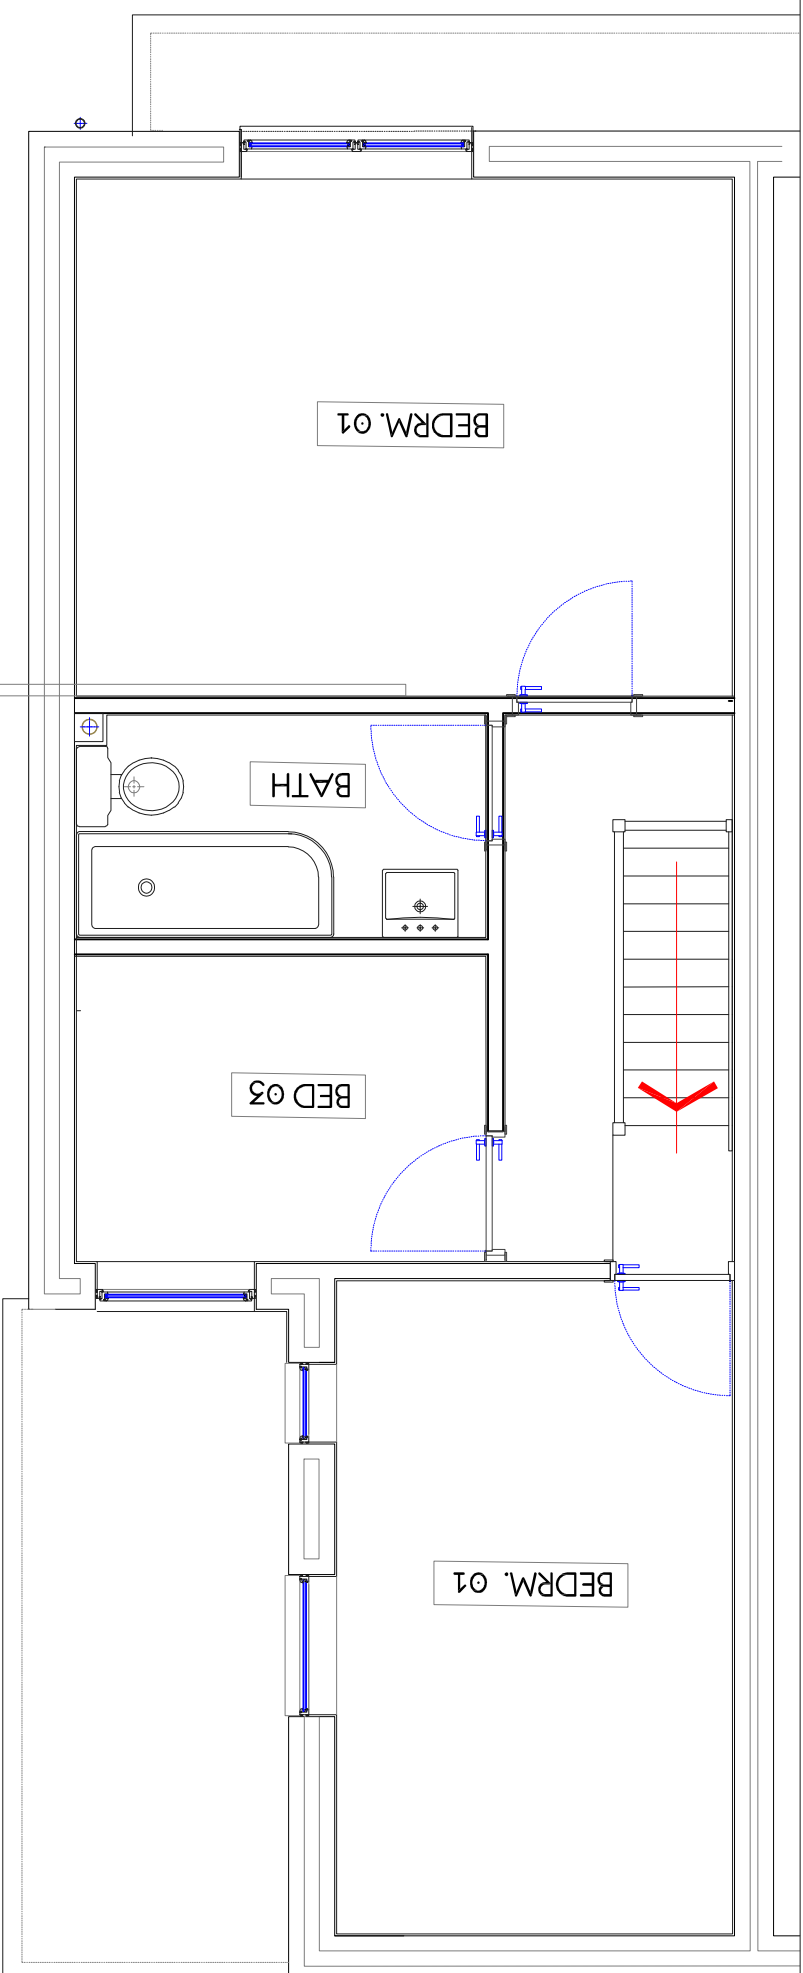

EXISTING FIRST FLOOR PLAN

1:50

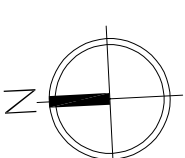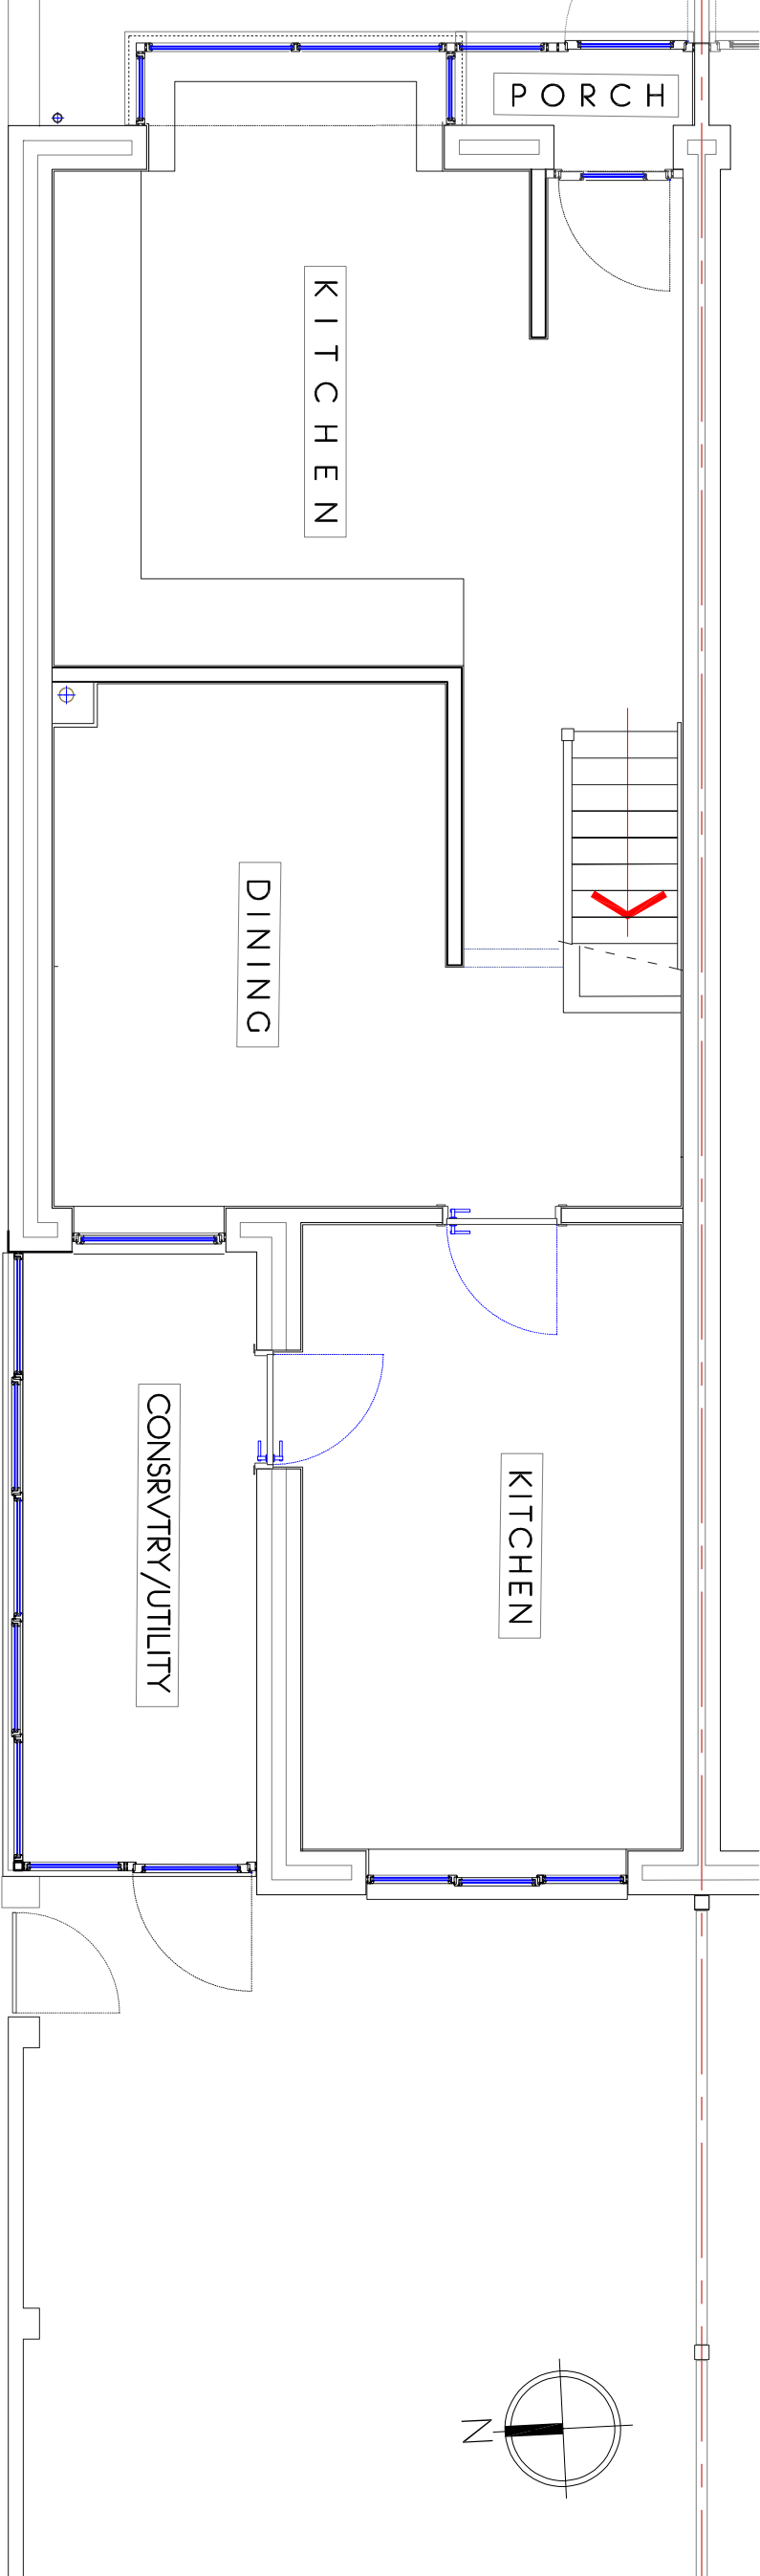

PRE-BUILT GROUND FLOOR PLAN

150



Toldfield Architects Ltd
5 Freemantle Business Centre
152 Millbrook Road East
Southampton
SO15 1JR
Tel: 023 80 236165

Emails:
info@toldfieldarchitects.co.uk
aid@toldfieldarchitects.co.uk
kouroun@toldfieldarchitects.co.uk
Web: www.toldfieldarchitects.co.uk

Emails:

Project Name and Address:
conversion of existing conservatory into a Shower Rm.
& minor internal remodelling @ 4 Nutbeam Rd, Eastleigh

Project Ref:	Origin:	Zone:	Level:	Type:	Role:	Number:	Rev:
230201	TA	- 01	- 01	P	- A	- P03	-
Status:							

Client: Ms Ana Slepko

Drawing Title:
Pre-Built ground floor and Existing first floor plans

Appraisal

TA Code: Project Stage: Sheet @ A3:

Feb. 2023

Rev:

Comments:

Ch: