





This drawing has been produced for:
Ms Ana Slepko

permission from Toldfield Architects Ltd.

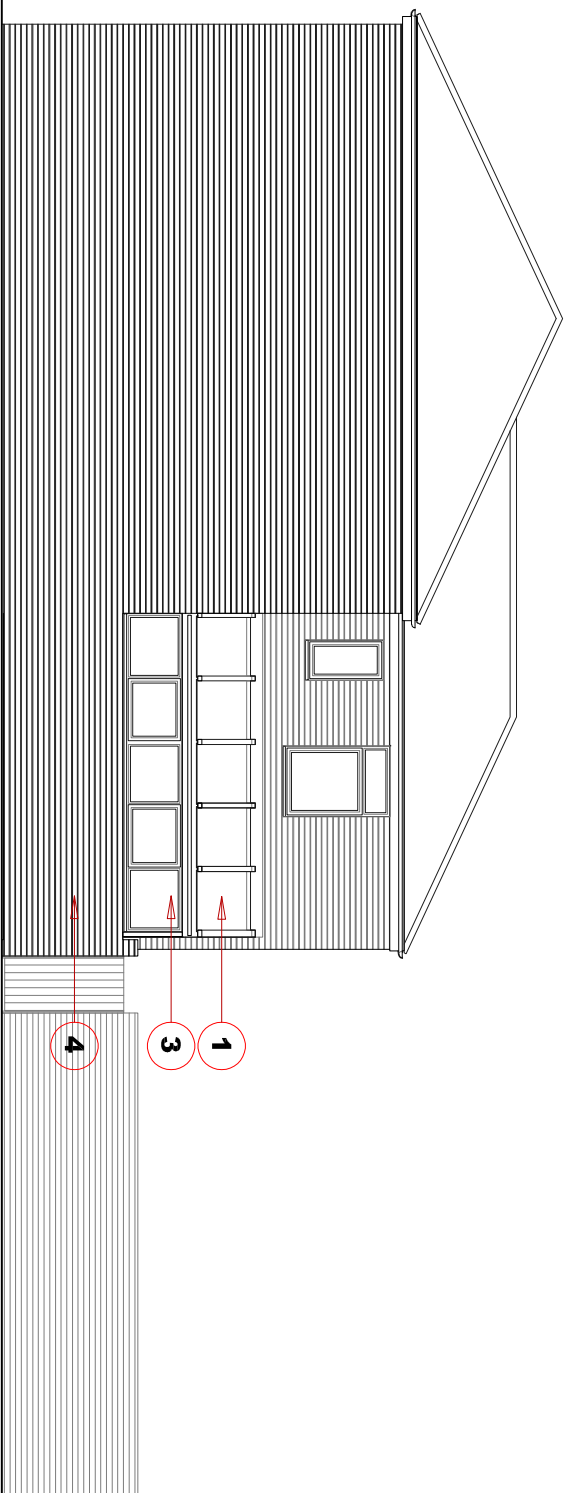


1:100

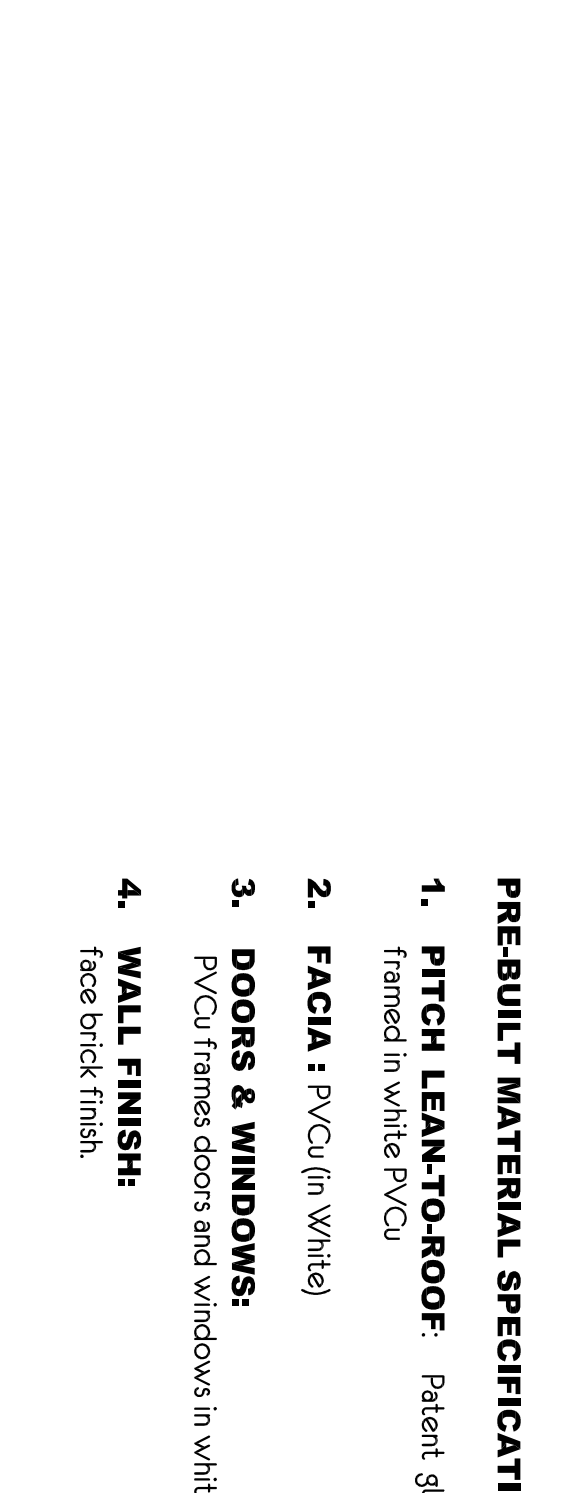

PRE-BUILT MATERIAL SPECIFICATION

- FACE BRICK FINISH.

1:100

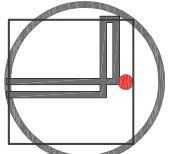 TOLDFIELD ARCHITECTS Toldfield Architect Ltd 5 Freemantle Business Centre 152 Millbrook Road East Southampton SO15 1JR Tel: 023 80 236165 Emails: info@toldfieldarchitects.co.uk adi@toldfieldarchitects.co.uk kourosh@toldfieldarchitects.co.uk Web: www.toldfieldarchitects.co.uk										Project Name and Address: conversion of existing conservatory into a Shower Rm. & minor internal remodelling @ 4 Nutbeam Rd, Eastleigh										Project Ref:										Origint Zone: Level: Type: Rate: Number: Rev:	
Client: Ms Ana Slepko										Status:										230201 TA - 01 - 01 P -A -P04 -	
Drawing Title: Pre-Built elevations										Appraisal										TA Code: Project Stage: Sheet @ A3: Date:										230201 Planning 1:100 Feb. 2023										Rev:										Comments:										Kourosh										Dr: Ch:									