




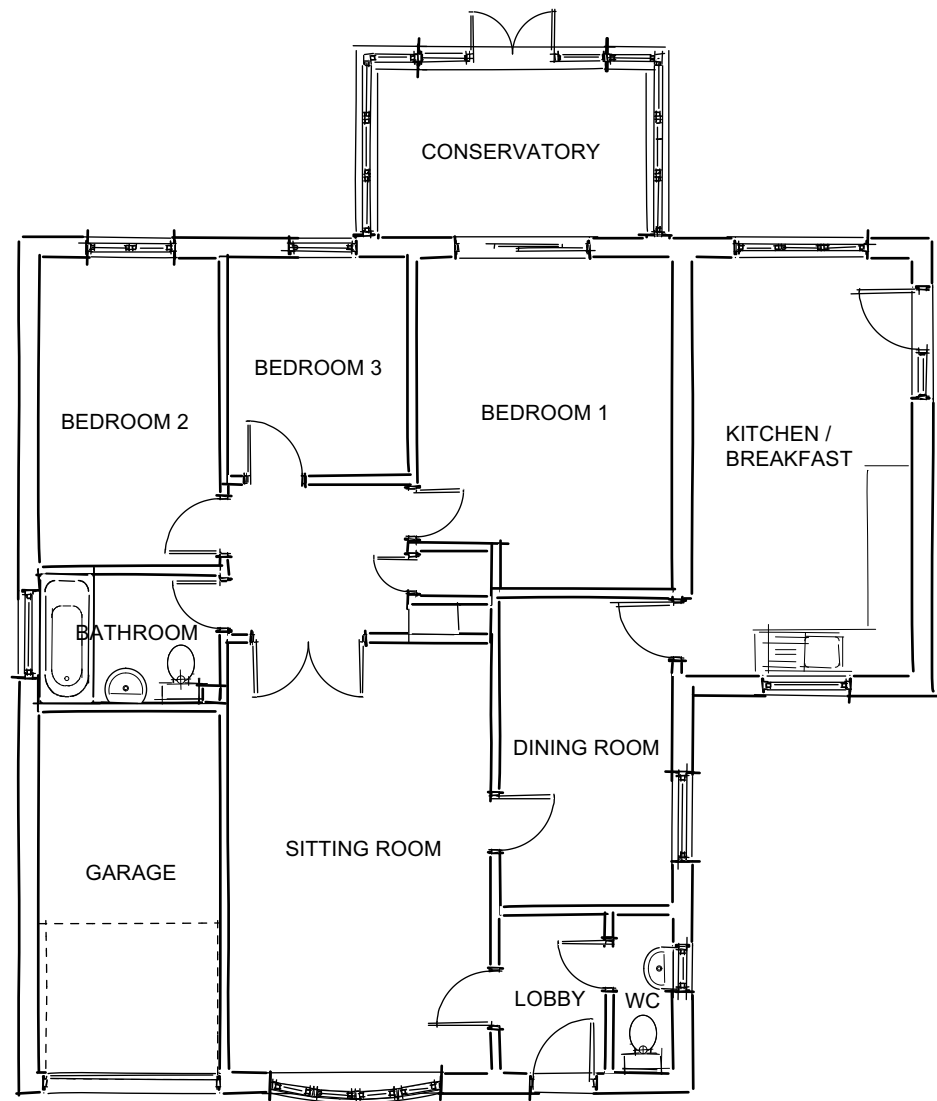

EXISTING GROUND FLOOR PLAN

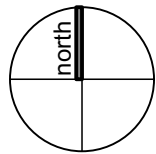


EXISTING WEST ELEVATION

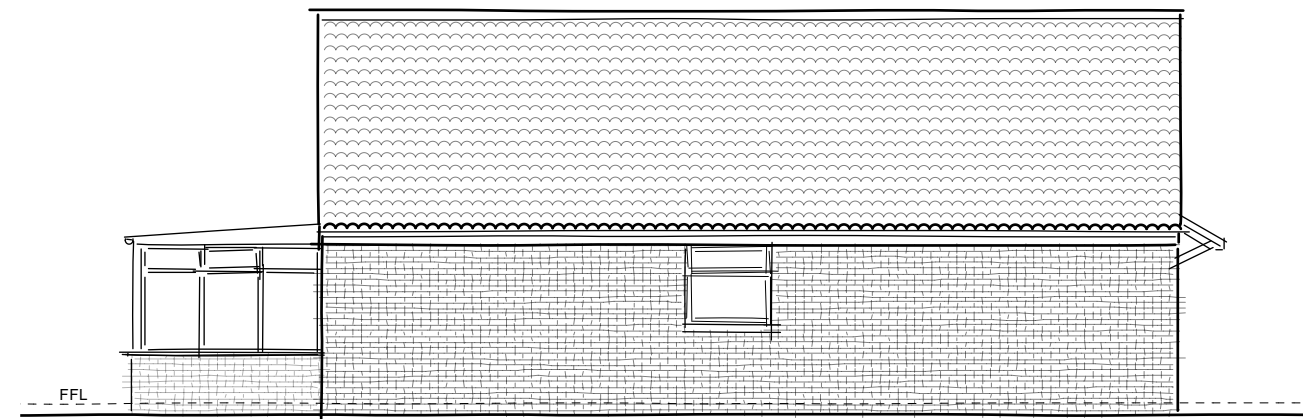


EXISTING NORTH ELEVATION



EXISTING SOUTH ELEVATION

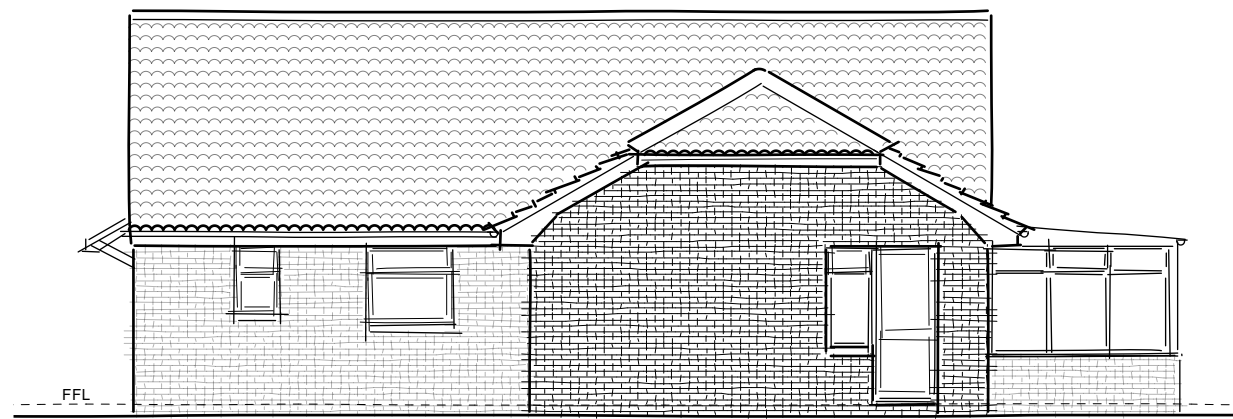

EXISTING EAST ELEVATION

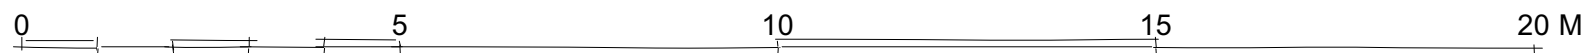

JANUARY 2023

SCALE - 1:100 @ A3

EXISTING FLOOR PLAN & ELEVATIONS

8224/P03

10 DRUMMOND WAY, CHANDLERS FORD, SO53 1TX

PHB PHB
| Draw | Check |

THE
Genesis Design
STUDIO

CHARTERED ARCHITECTS

MEAD MILL MILL LANE ROMSEY
HAMPSHIRE SO51 8EQ

T: (01794) 519333
F: (01794) 519666
E: mail@thegenesistudio.com

© The Genesis Design Studio Ltd