


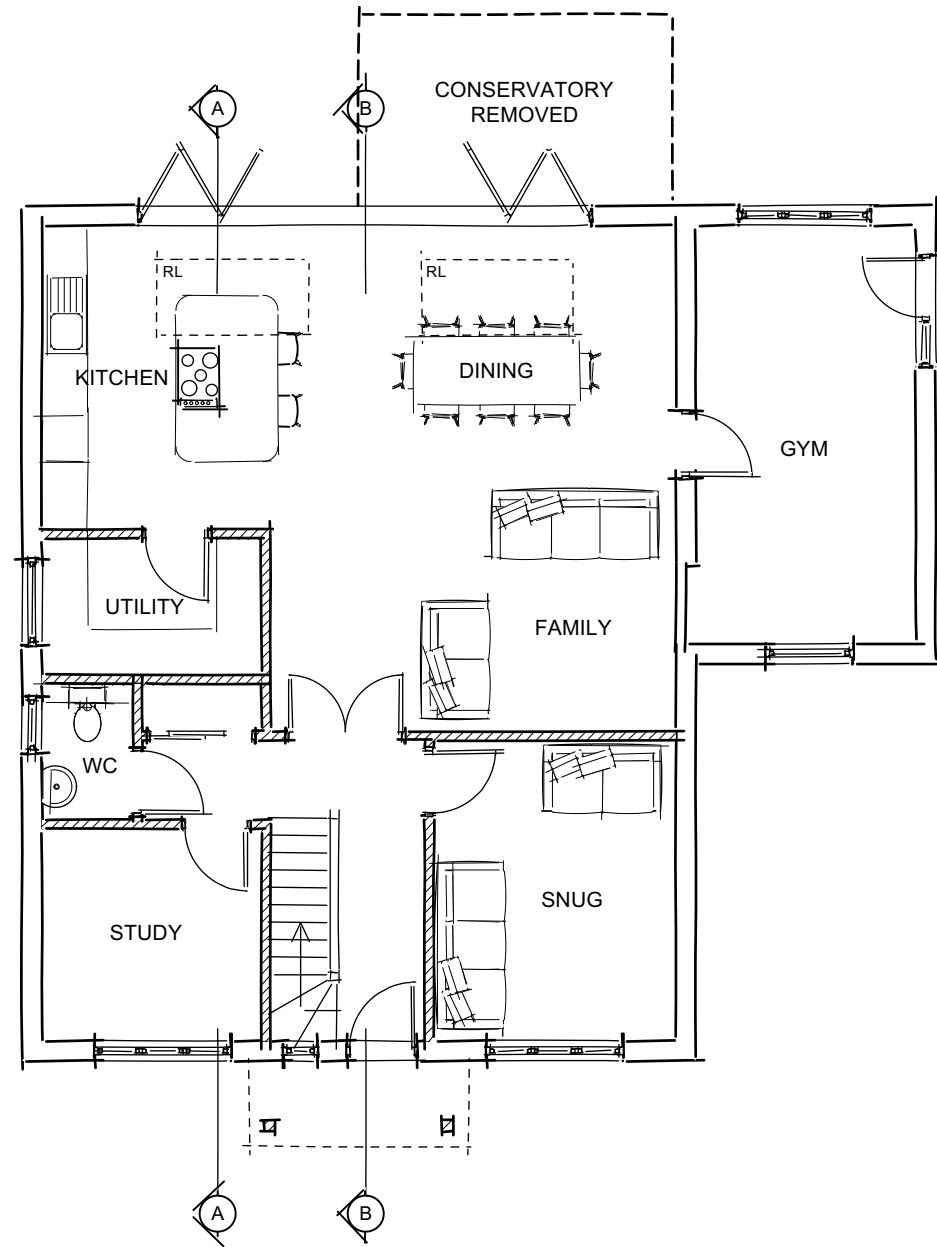


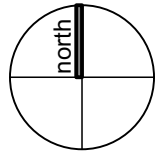

PROPOSED GROUND FLOOR PLAN

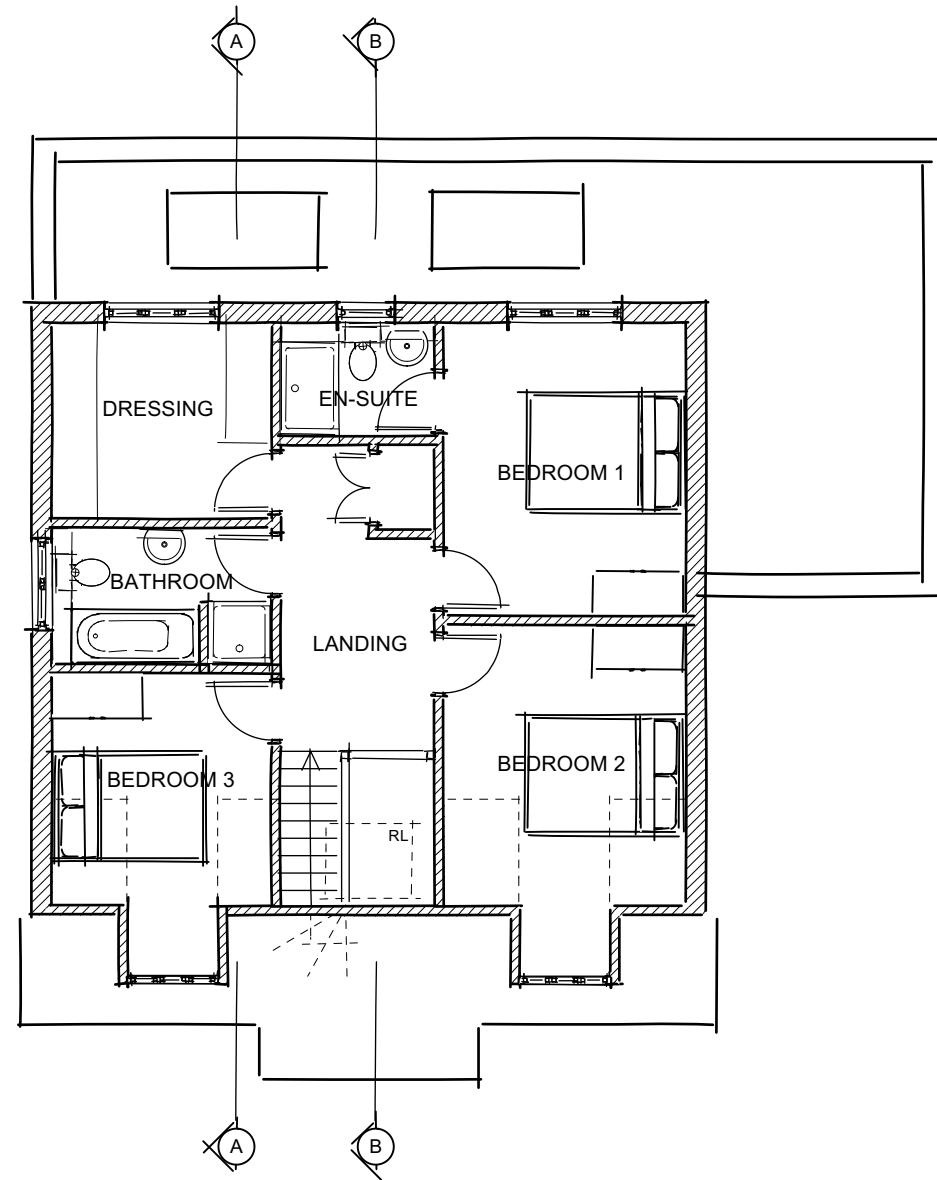

PROPOSED FIRST FLOOR PLAN

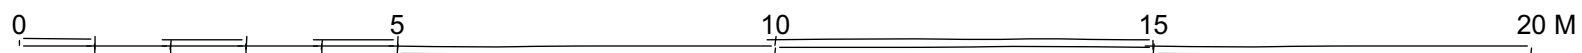

FEBRUARY 2023

SCALE - 1:100 @ A3

8224/P05 PROPOSED FLOOR PLANS 10 DRUMMOND WAY, CHANDLERS FORD, SO53 1TX

PHB PHB
[Draw] [Checked]

THE
Genesis Design
STUDIO

CHARTERED ARCHITECTS

MEAD MILL MILL LANE ROMSEY
HAMPSHIRE SO51 8EQ

T : (01794) 519333
F : (01794) 519666
E : mail@thegenesistudiostudio.com

© The Genesis Design Studio Ltd