



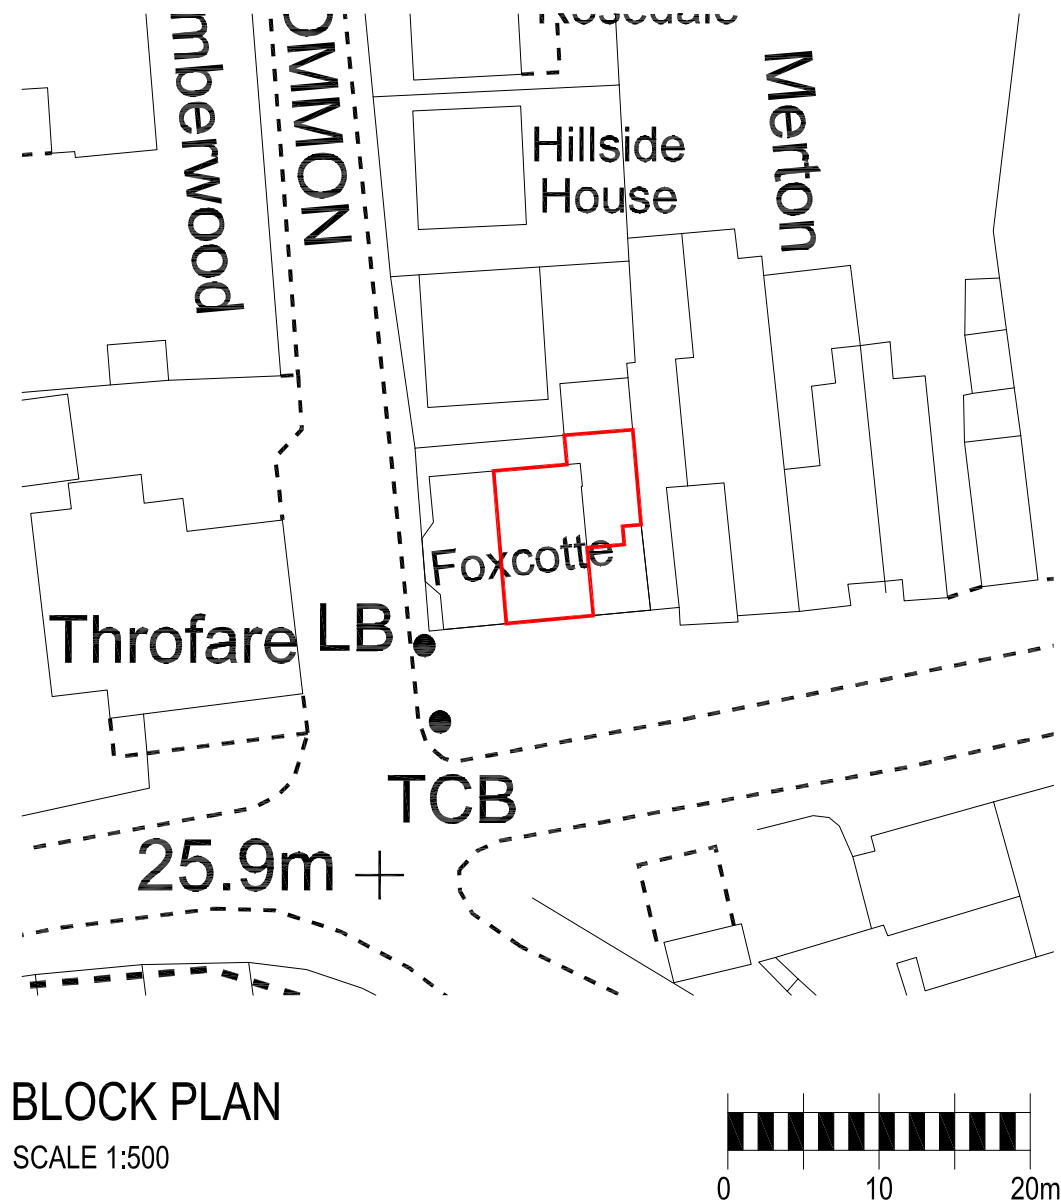


BLOCK PLAN
SCALE 1:500

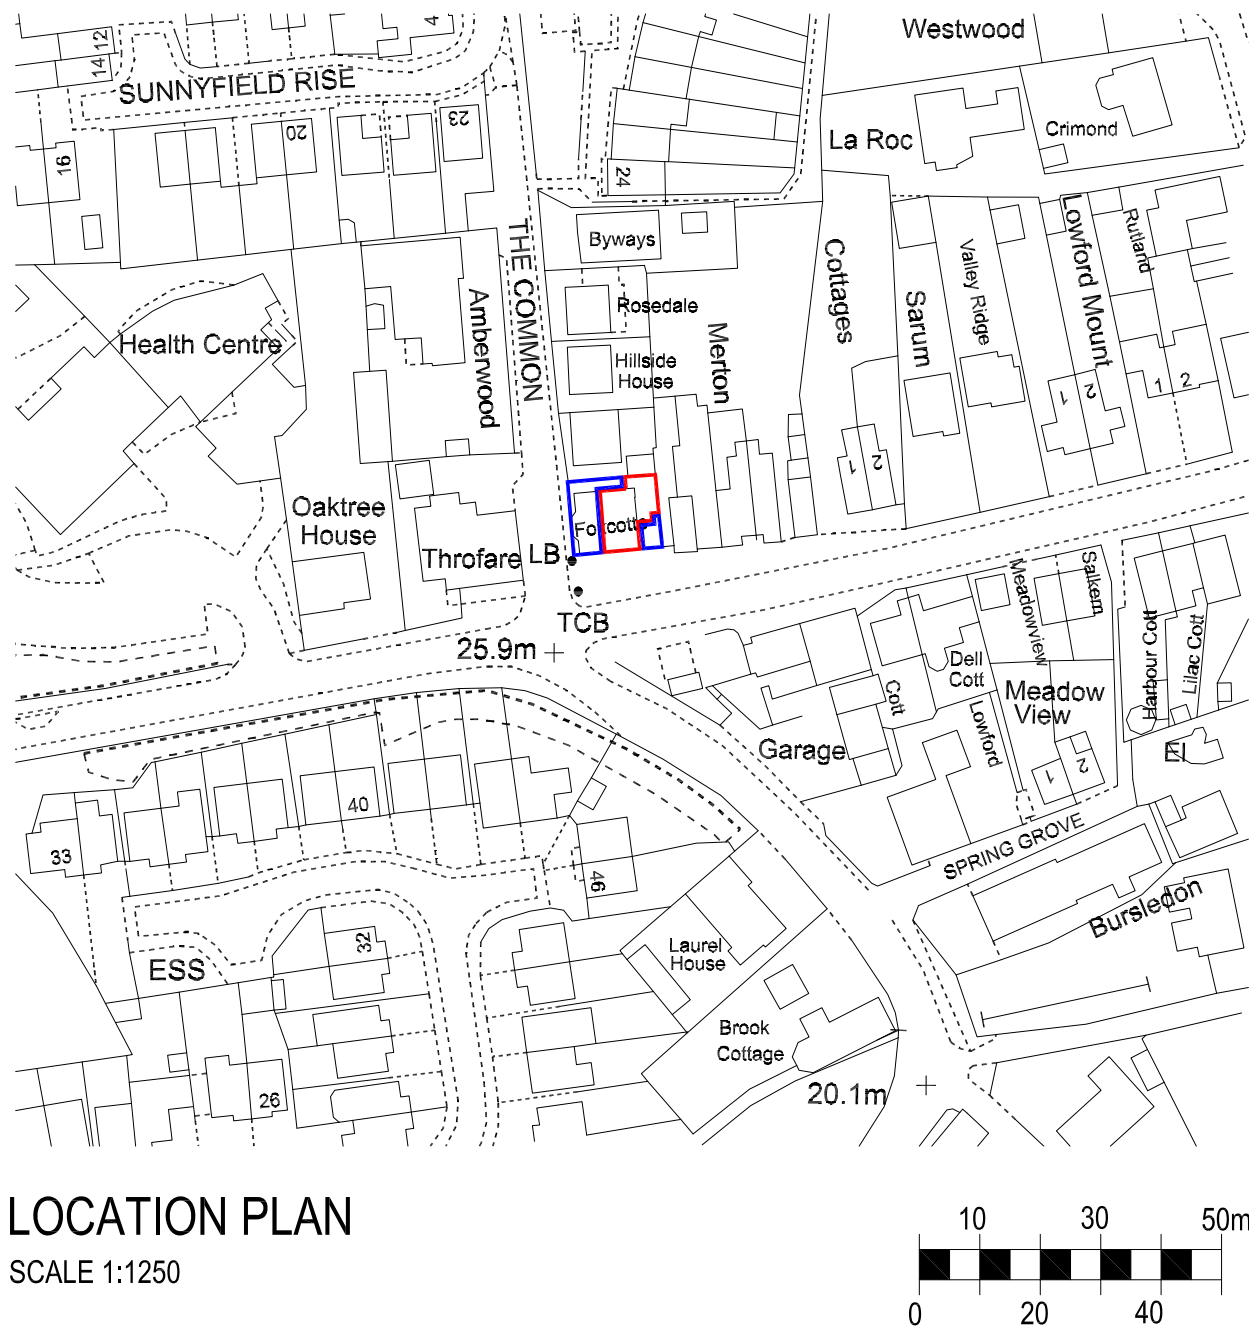

LOCATION PLAN
SCALE 1:1250

- NOTES
1. This drawing is the copyright of **NA PALMER DESIGN LTD**. It may not be copied, altered or reproduced in any way whatsoever neither passed to a third party without their written authority.
 2. Dimensions to be checked on site prior to commencing any work. Any discrepancies should be reported to the project architect immediately.
 3. Listed dimensions must be assumed approximate and checked on site.
 4. If in doubt ask.

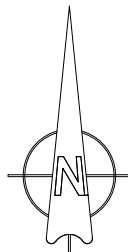

rev. description date by ch
drawing status: PLANNING



client
MR R HABGOOD

project
CONVERSION TO FLAT
LOWFORD FISH BAR
PORTSMOUTH RD
BURSLEDON SO31 8EP

drawing
BLOCK PLAN
AND
LOCATION PLAN

drawn	scale	checked	date
NAP	1:500 & 1:1250@A3		FEB 23
drawing No.	revision		
10530-PL-01	A		