
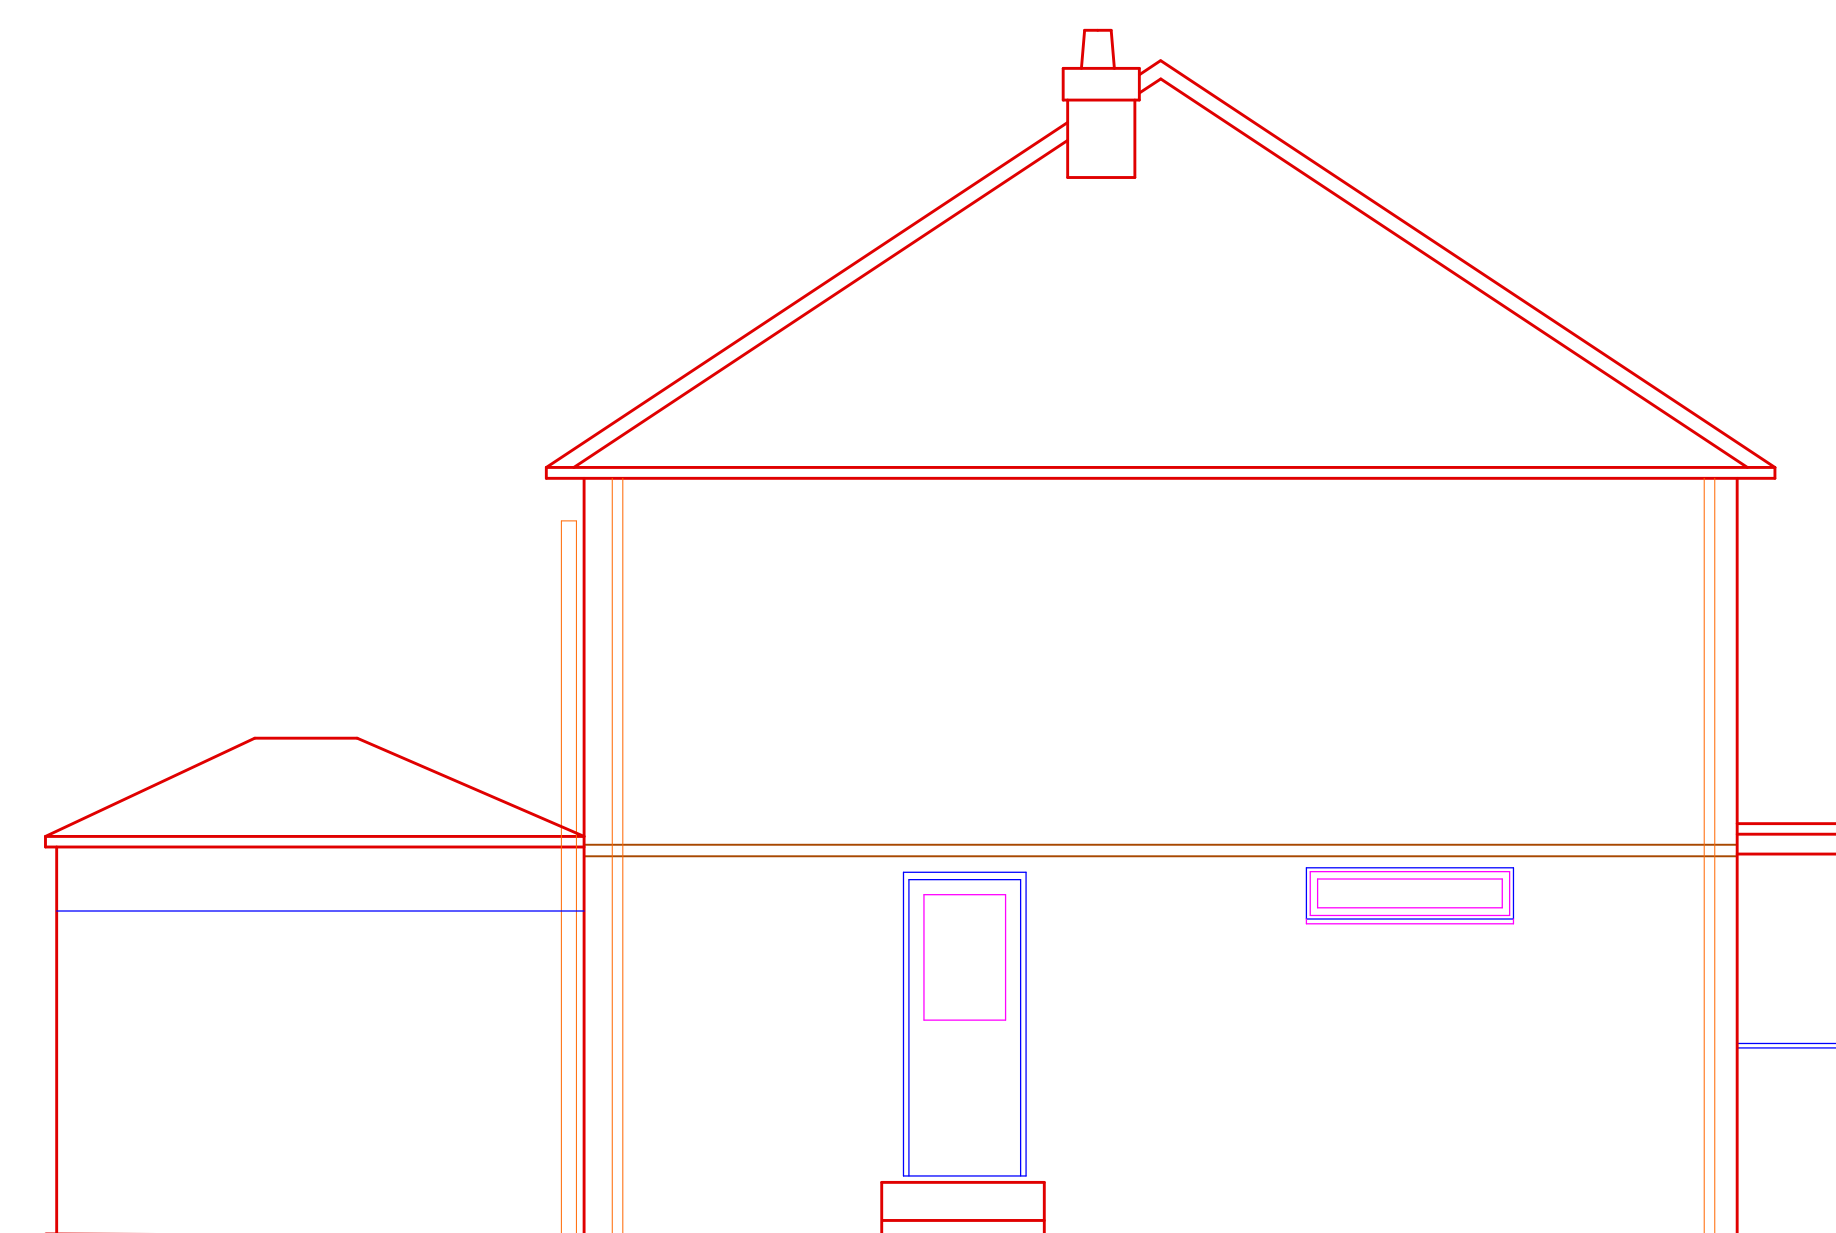
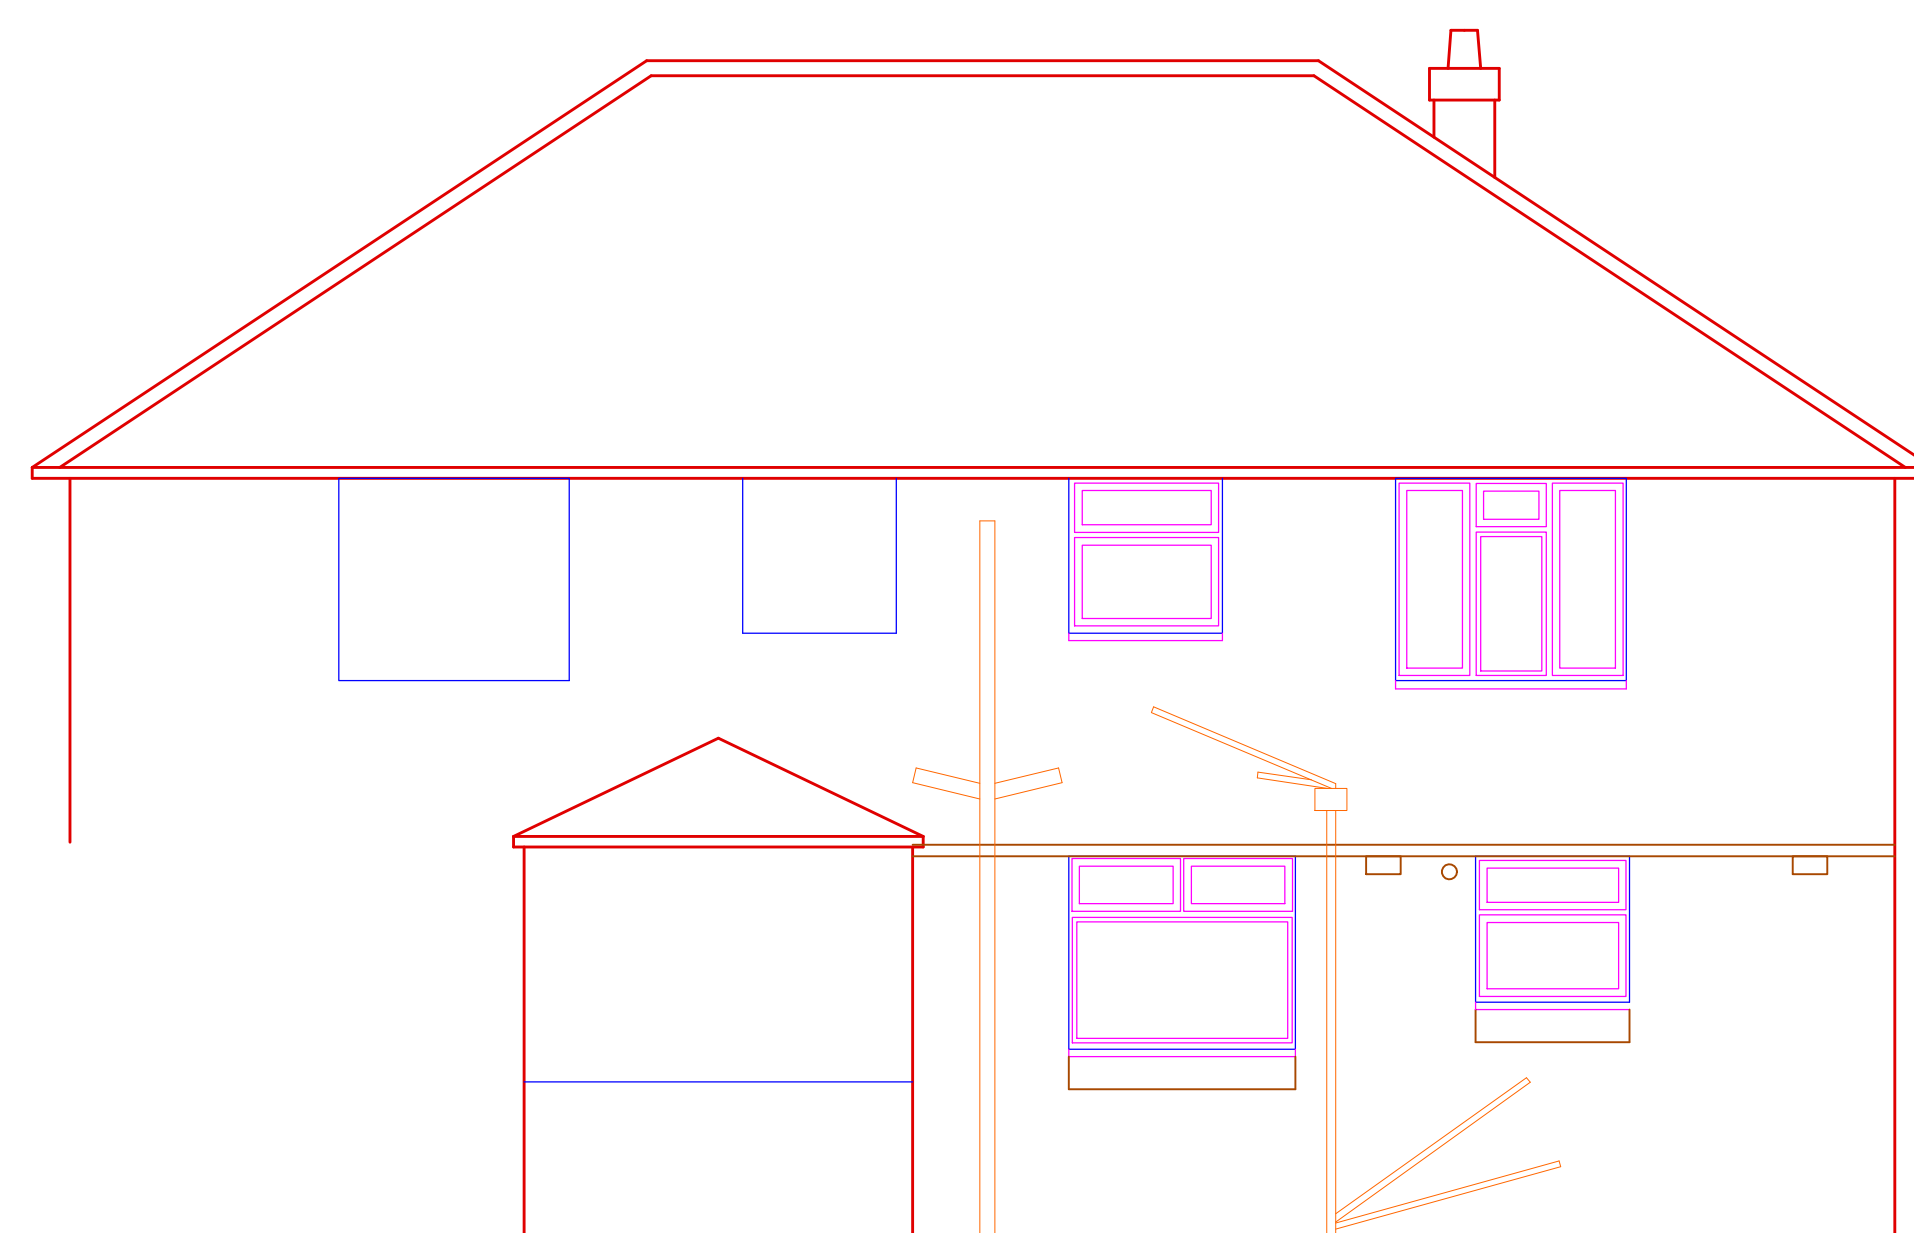
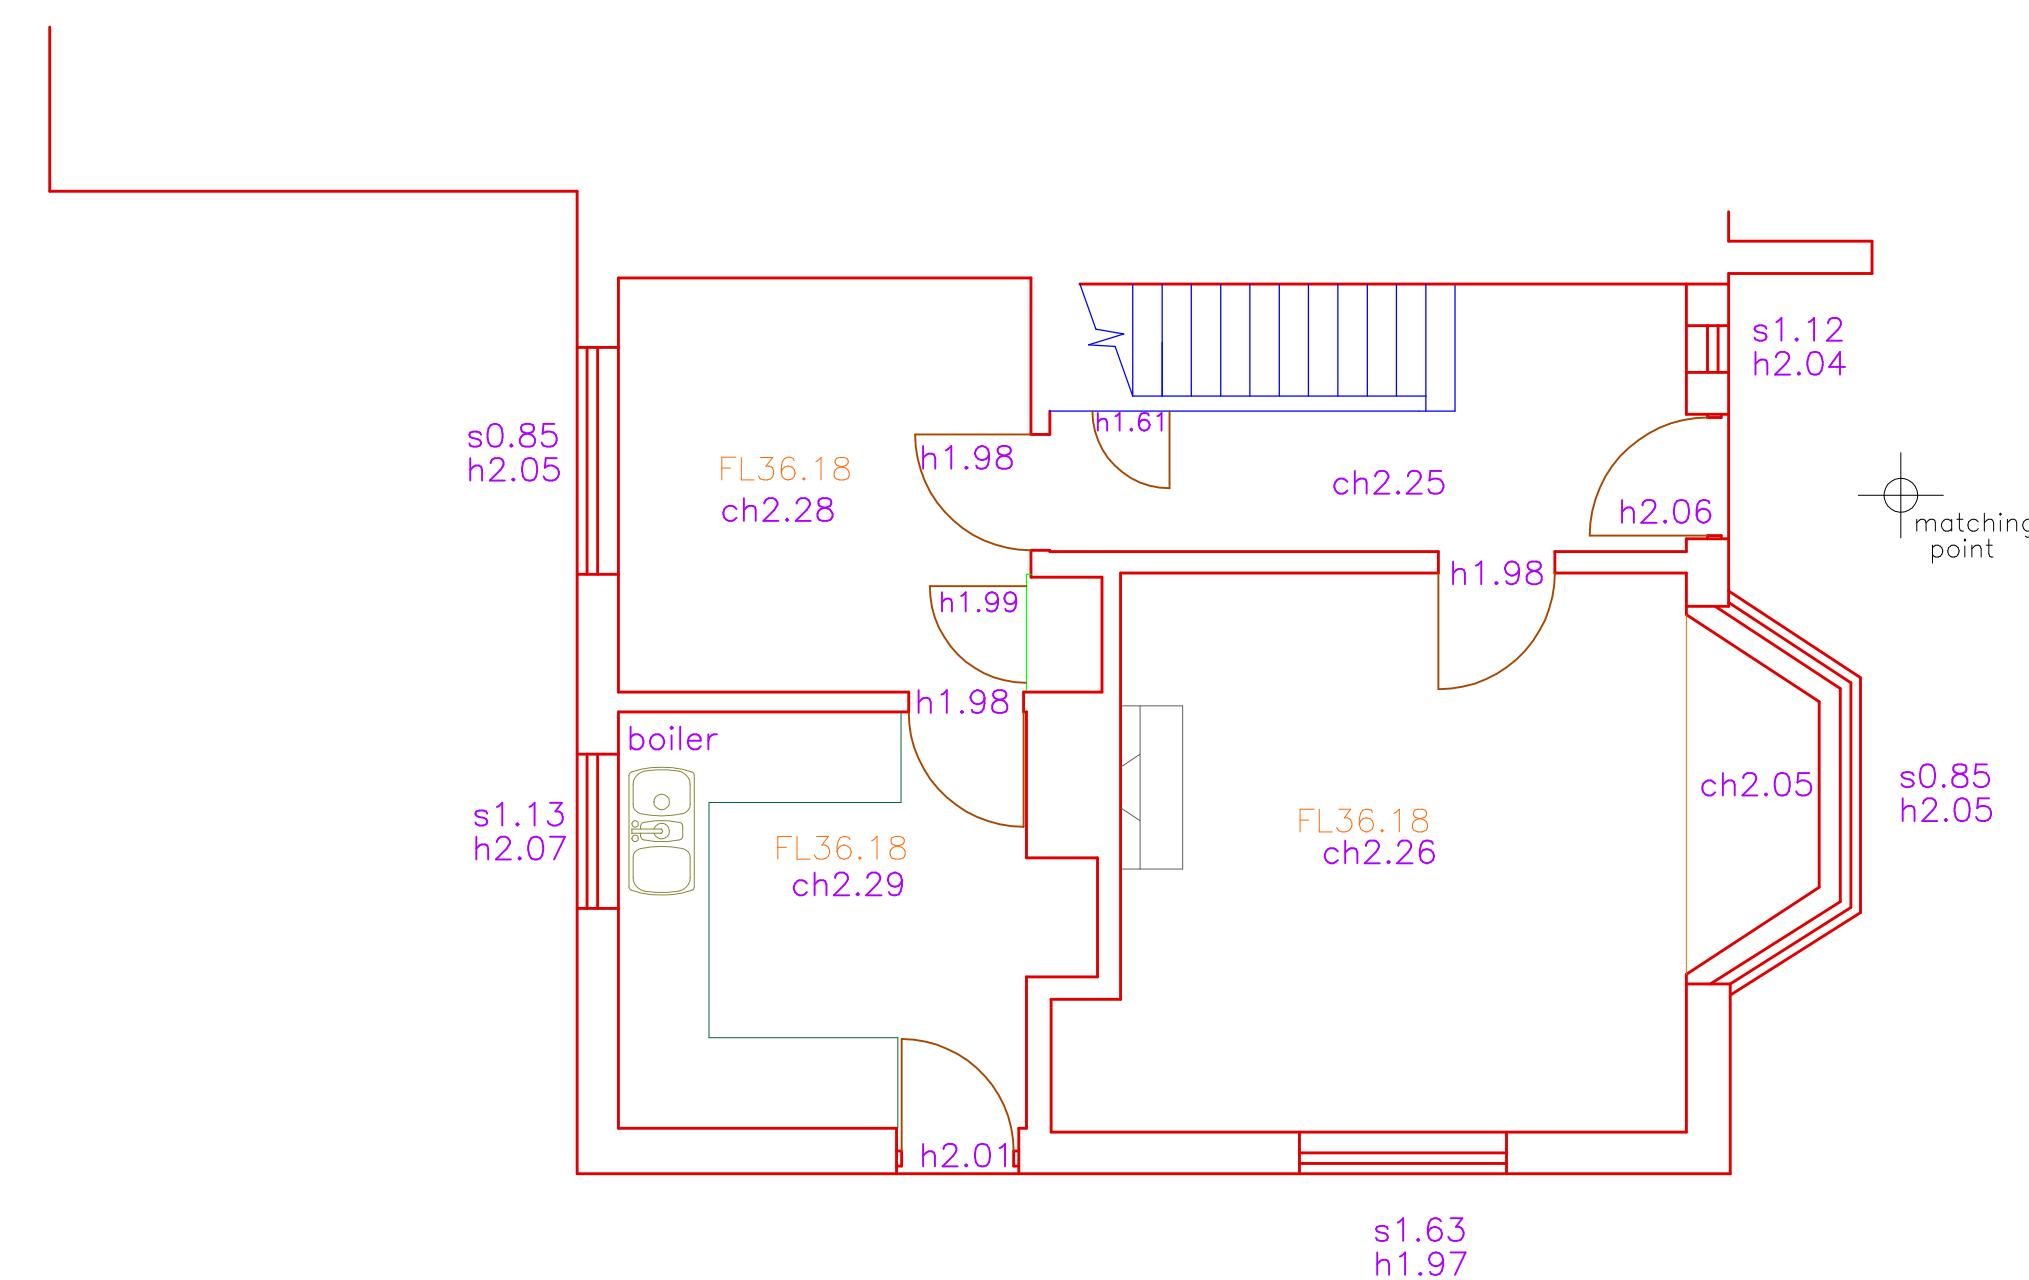
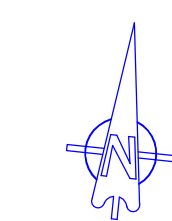


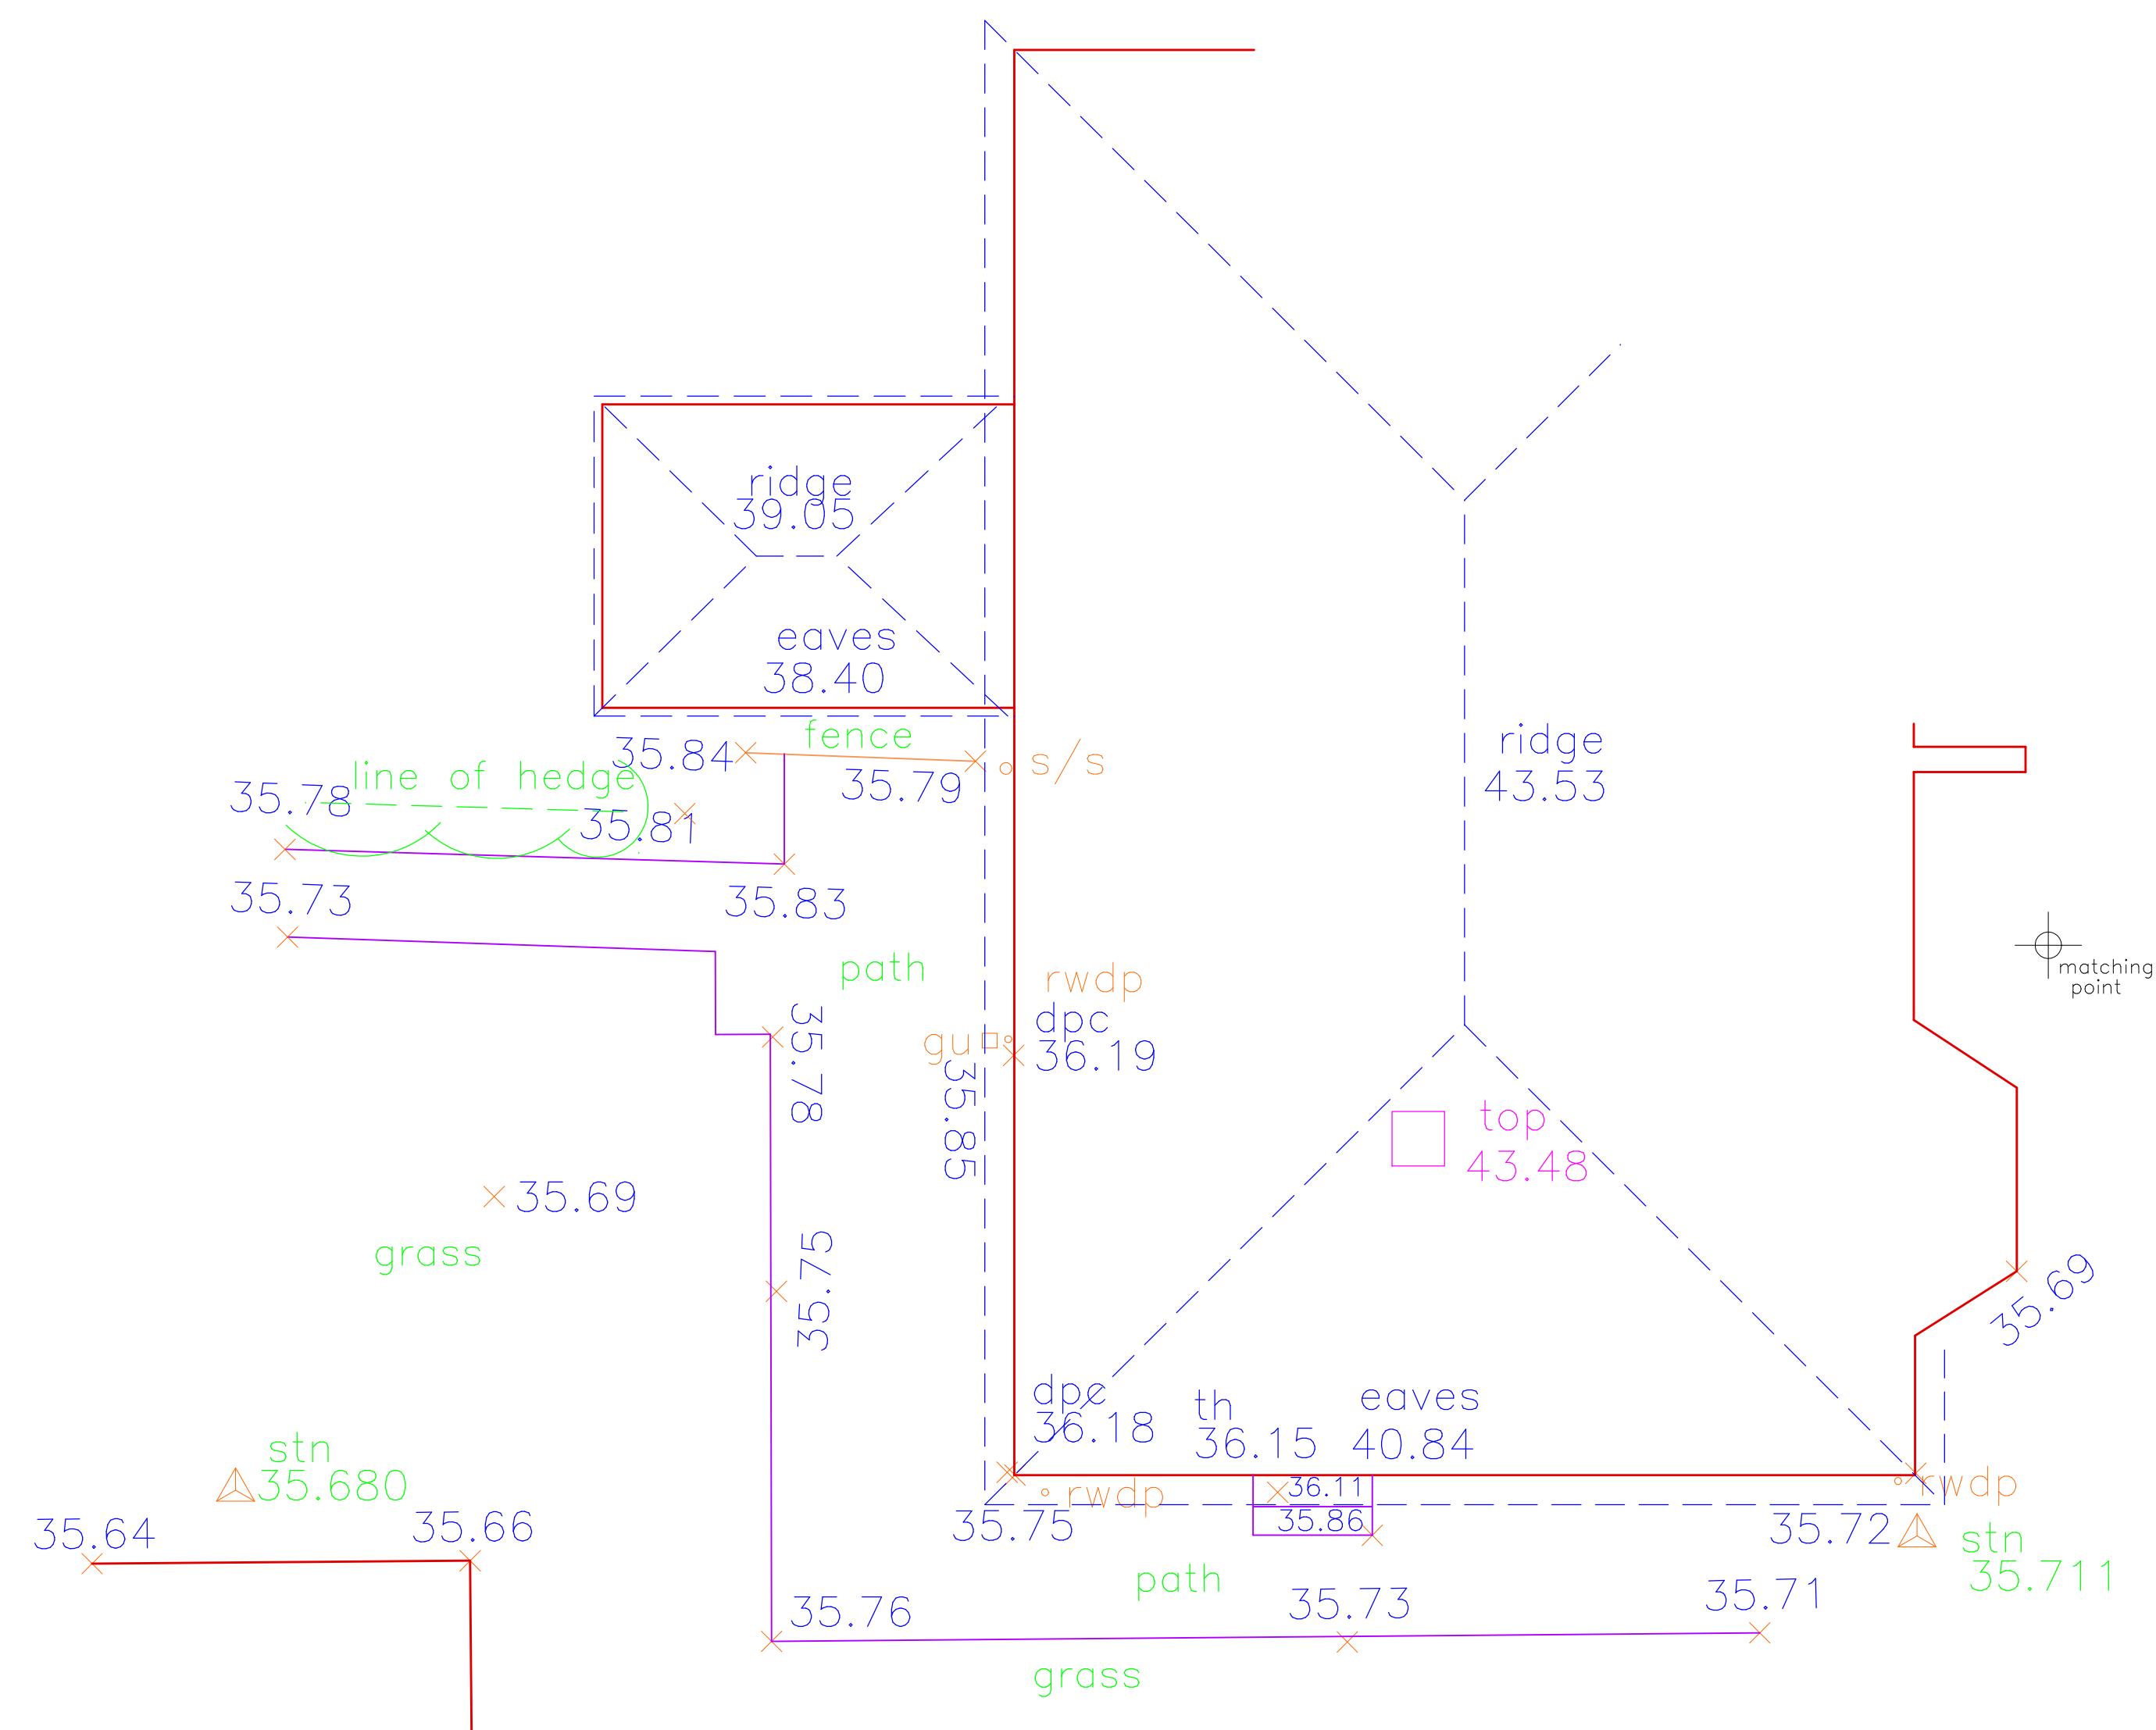

```
key:=
ch ceiling height
fl floor level relative to external survey
h head height from floor
im immersion heater
min minimum height from floor
max maximum height from floor
s sill height from floor
u/s height to underside
```

NOTES:
LEVELS RELATE TO D.S. DATUM
ALL DIMENSIONS & LEVELS SHOWN IN METRES
ON SITE DIMENSION ACCURACY IS TAKEN RELATIVE TO
THE PRINTED SCALE AND SHOULD BE CHECKED ON SITE
WHERE OF CRITICAL IMPORTANCE

P STUBBINGTON
LAND SURVEYS LTD

THE MEAD
DURLEY BROOK ROAD
DURLEY
SOUTHAMPTON
HAMPSHIRE
SO32 2AR

TEL : 023 8060 1876

MOBILE: -

EMAIL: zhangy@uic.edu

CLIENT: - MR. & MRS. DREW

CONTRACT: - 29 COMMON ROAD
CHANDLERS FORD

TITLE: - TOPOGRAPHIC SURVEY

SCALE: - 1: 50 @A1

DRAWING NO. 10348/02

DATE: - JANUARY 2023

SURVEYOR: - PS