


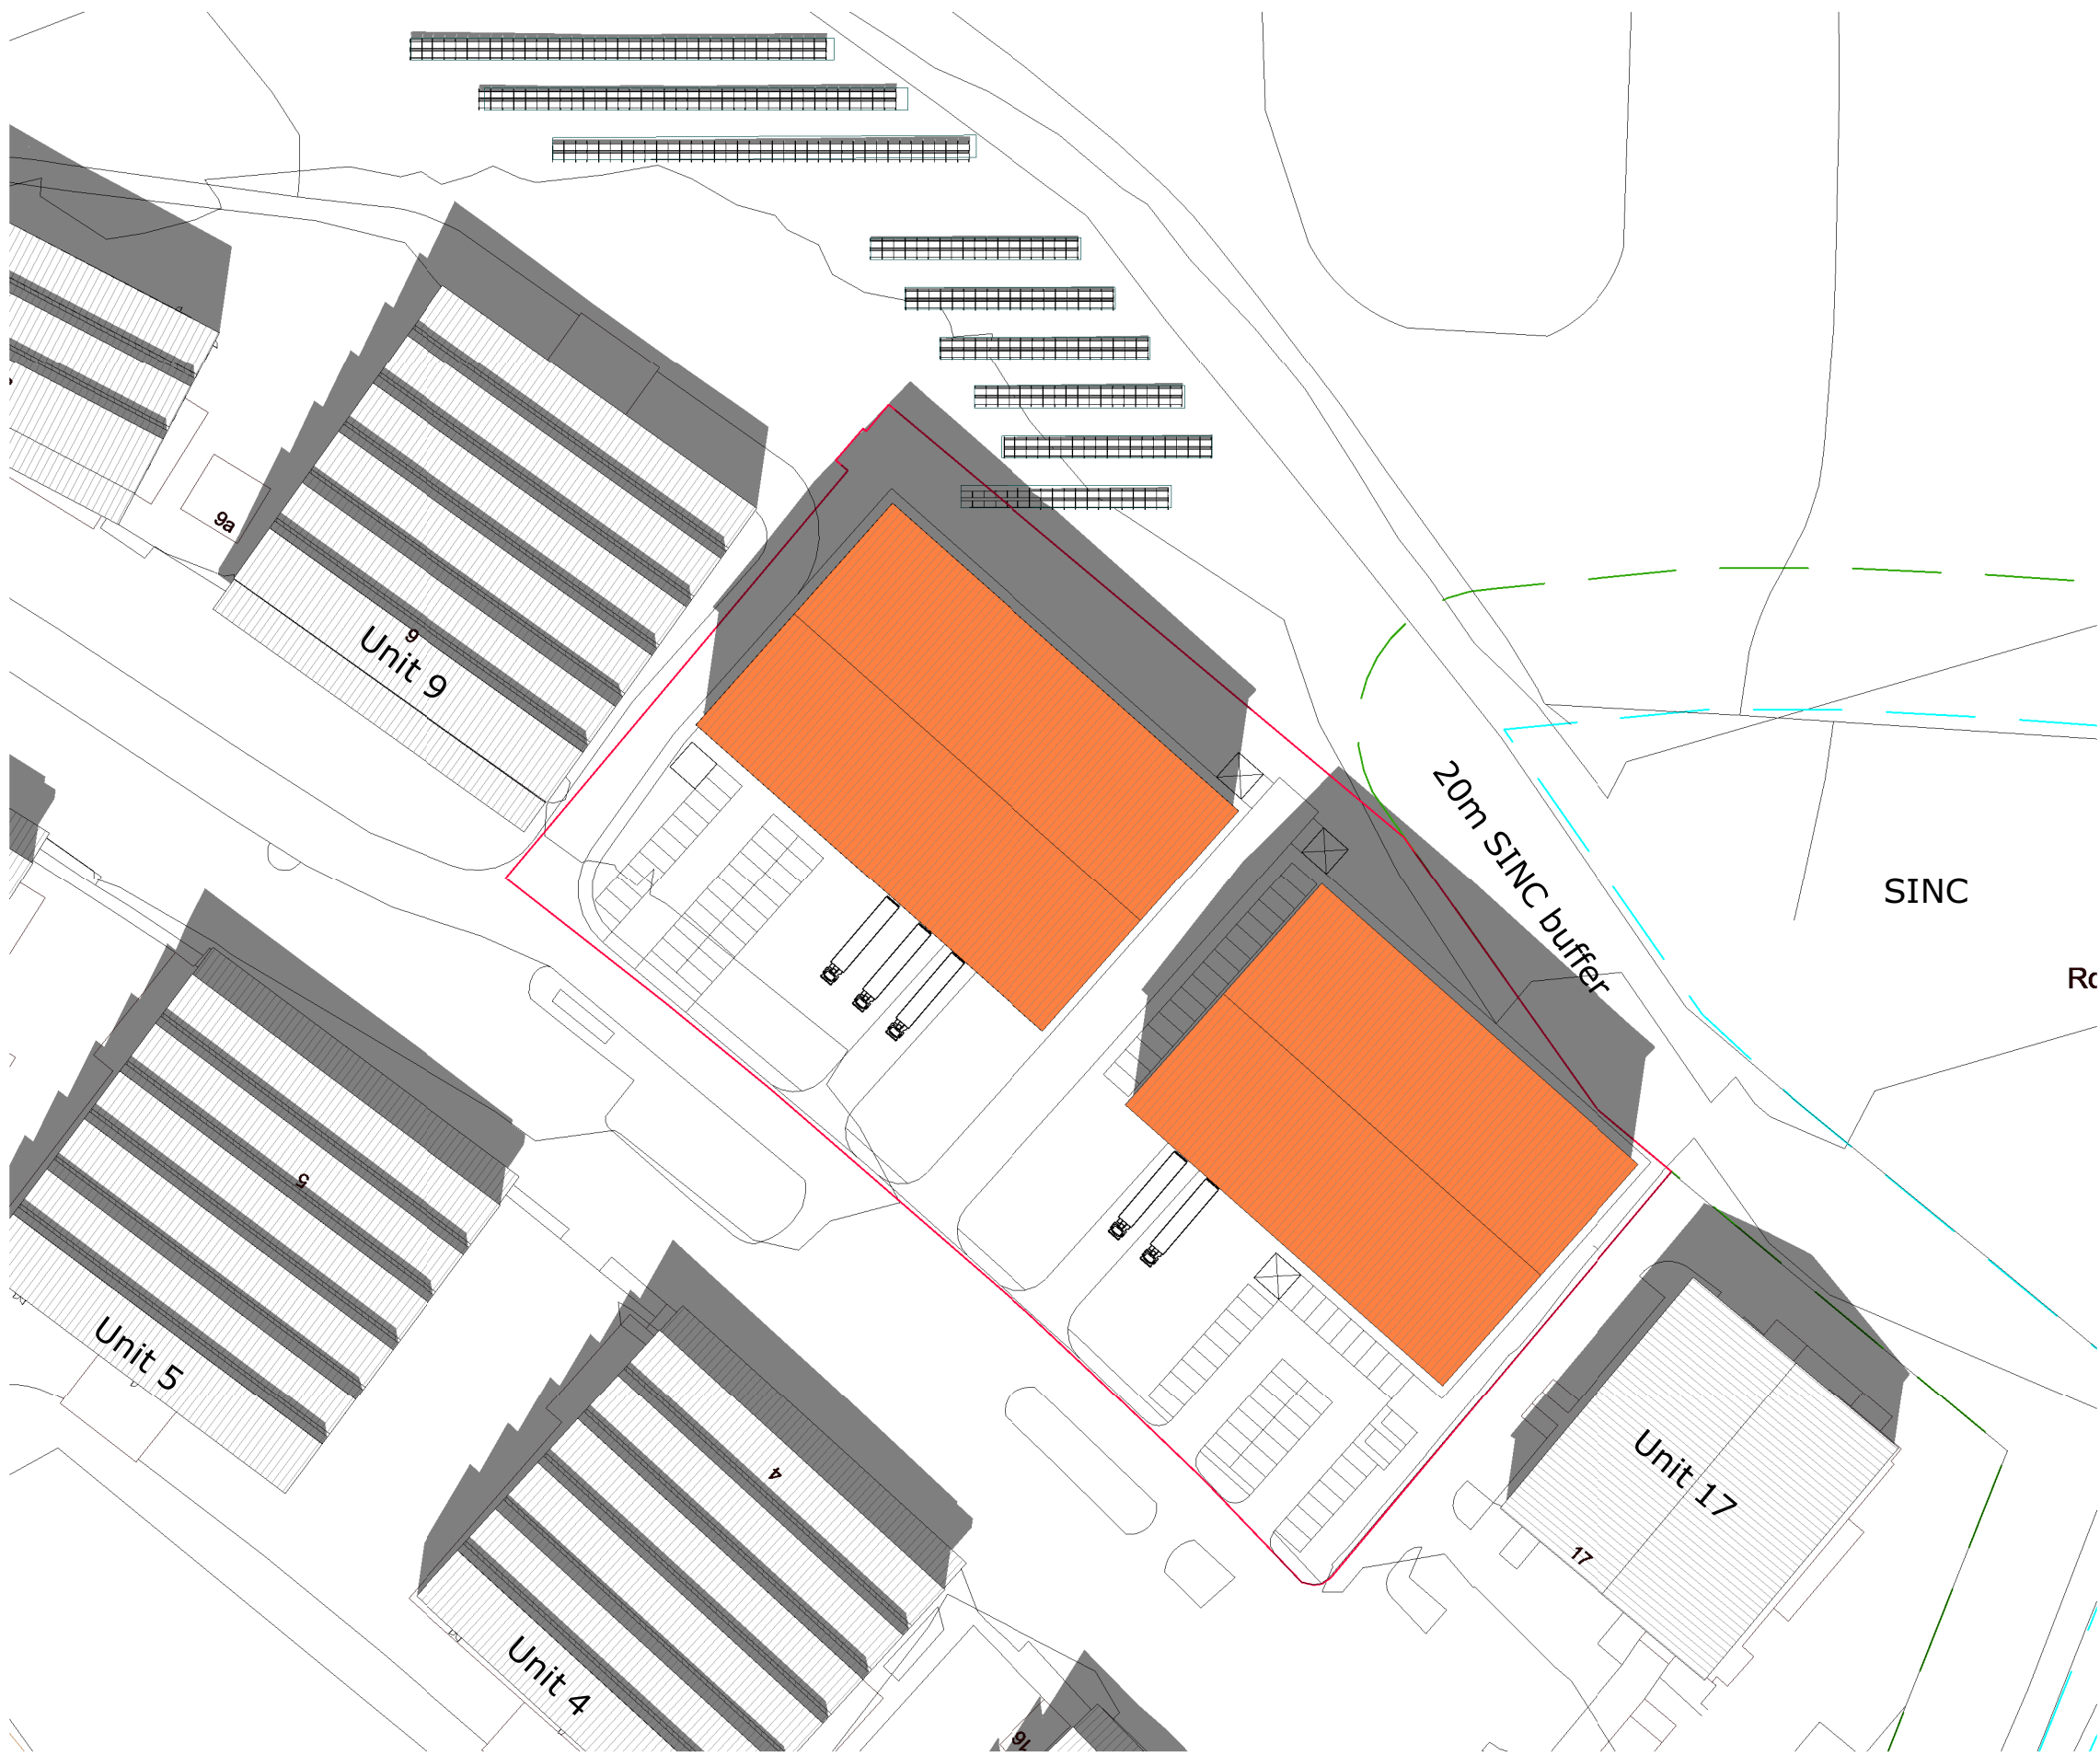

March 21st at 12:00
1 : 1000



June 21st at 12:00
1 : 1000



September 21st at 12:00
1 : 1000



December 21st at 12:00
1 : 1000

Notes

This drawing is © Boyle & Summers and may not be reproduced, copied or altered in any way without written authority.

Other than for the purposes of planning, do not scale these drawings. Use written dimensions only. All dimensions to be checked on site prior to commencement of work.

B	21.02.23	Maximum building haunch height reduced to 12m.	JL	TB
A	09.02.23	SINC boundary added.	JL	TB

Section 73 Application - Sun Path Study

CBP - BSL - ZZ - XX - 3D - A - 3530 - DF - B FEB 2023
22093: CHALCROFT 3 Scale 1 : 1000 @ A1
CHALCROFT BUSINESS PARK Drawn JL
Client: FIPWEL Checked TB

Canute Chambers
Canute Road
Southampton
Hampshire
SO14 3AB

023 8063 1432

boyleandsummers.co.uk



DRAFT