
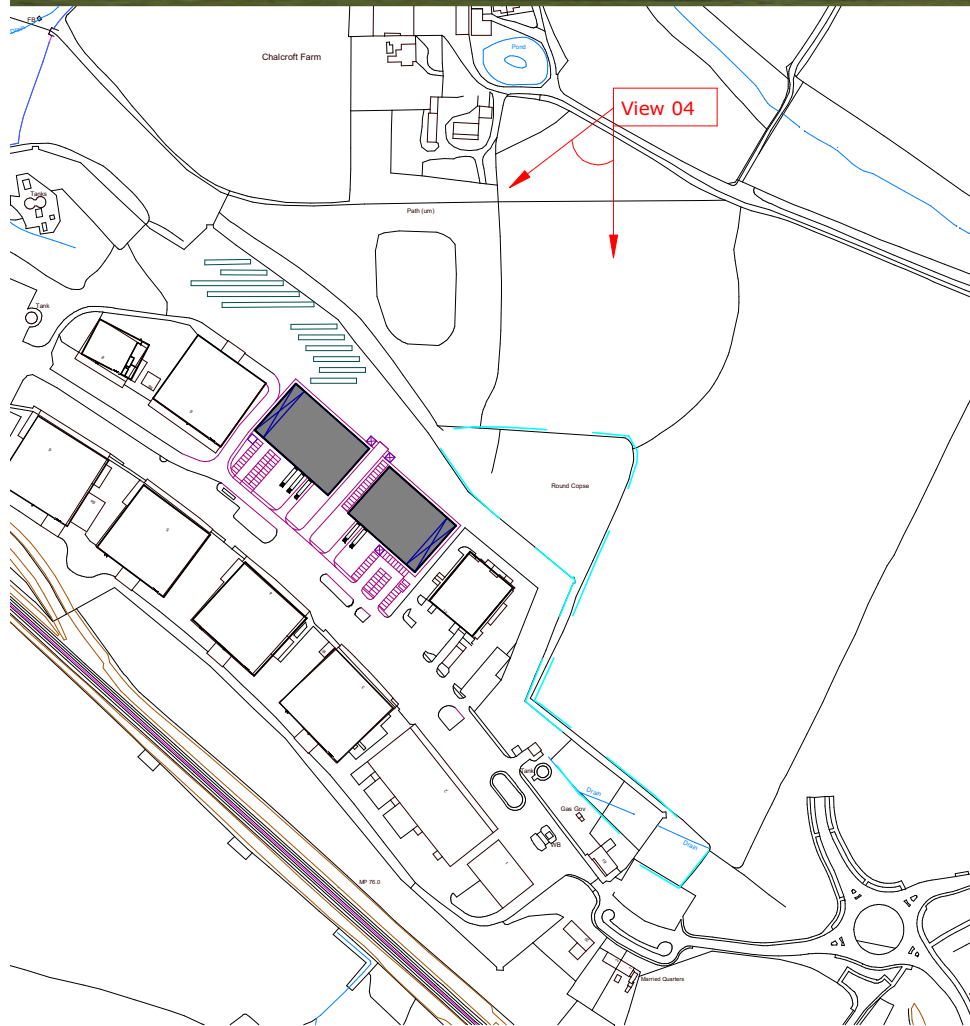


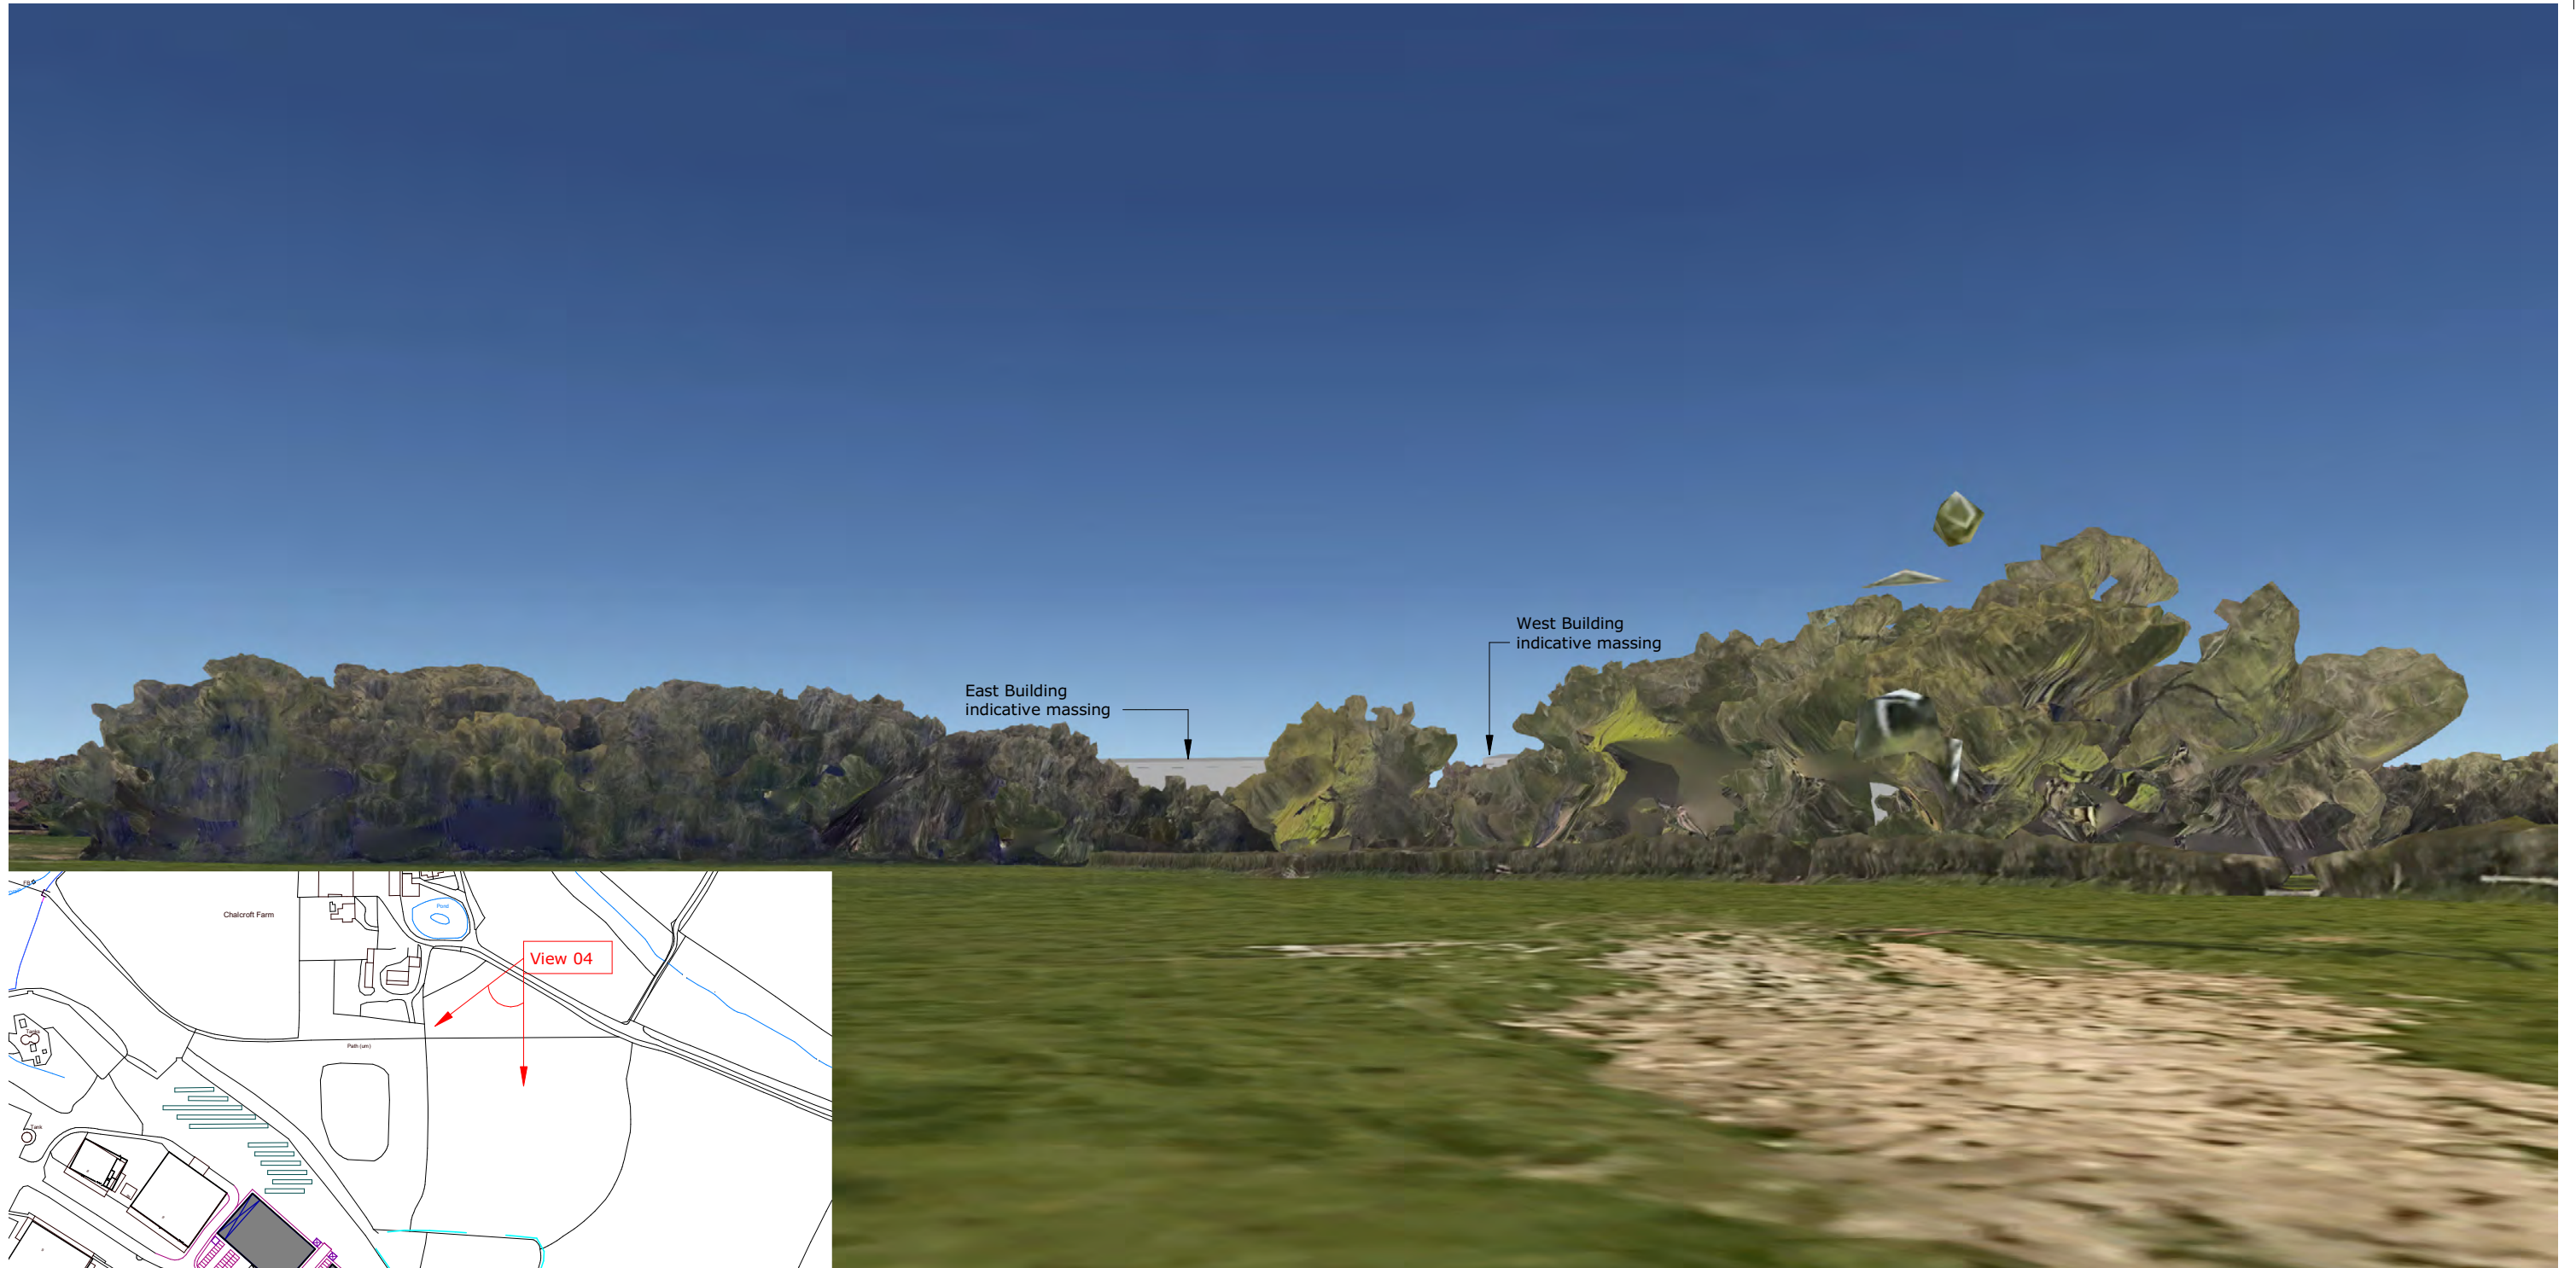

Massing study. Google Earth Pro view used for the site context. View towards Chalcroft's northern boundary from the north greenfields.

B	21.02.23	Maximum building haunch height reduced to 12m.	JL	TB
A	24.01.23	View key added.	JL	TB

OUTLINE APPLICATION - Visualisation
Google Earth Pro View 04
CBP - BSL - ZZ - XX - VS - A - 9033 - PL - B

22093: CHALCROFT 3 JAN 2023
CHALCROFT BUSINESS PARK Scale 1 : 5000 @ A3
Client: FIPWEL Drawn JL
Checked TB

Canute Chambers
Canute Road
Southampton
Hampshire
SO14 3AB

023 8063 1432
boyleandsummers.co.uk



View key.