


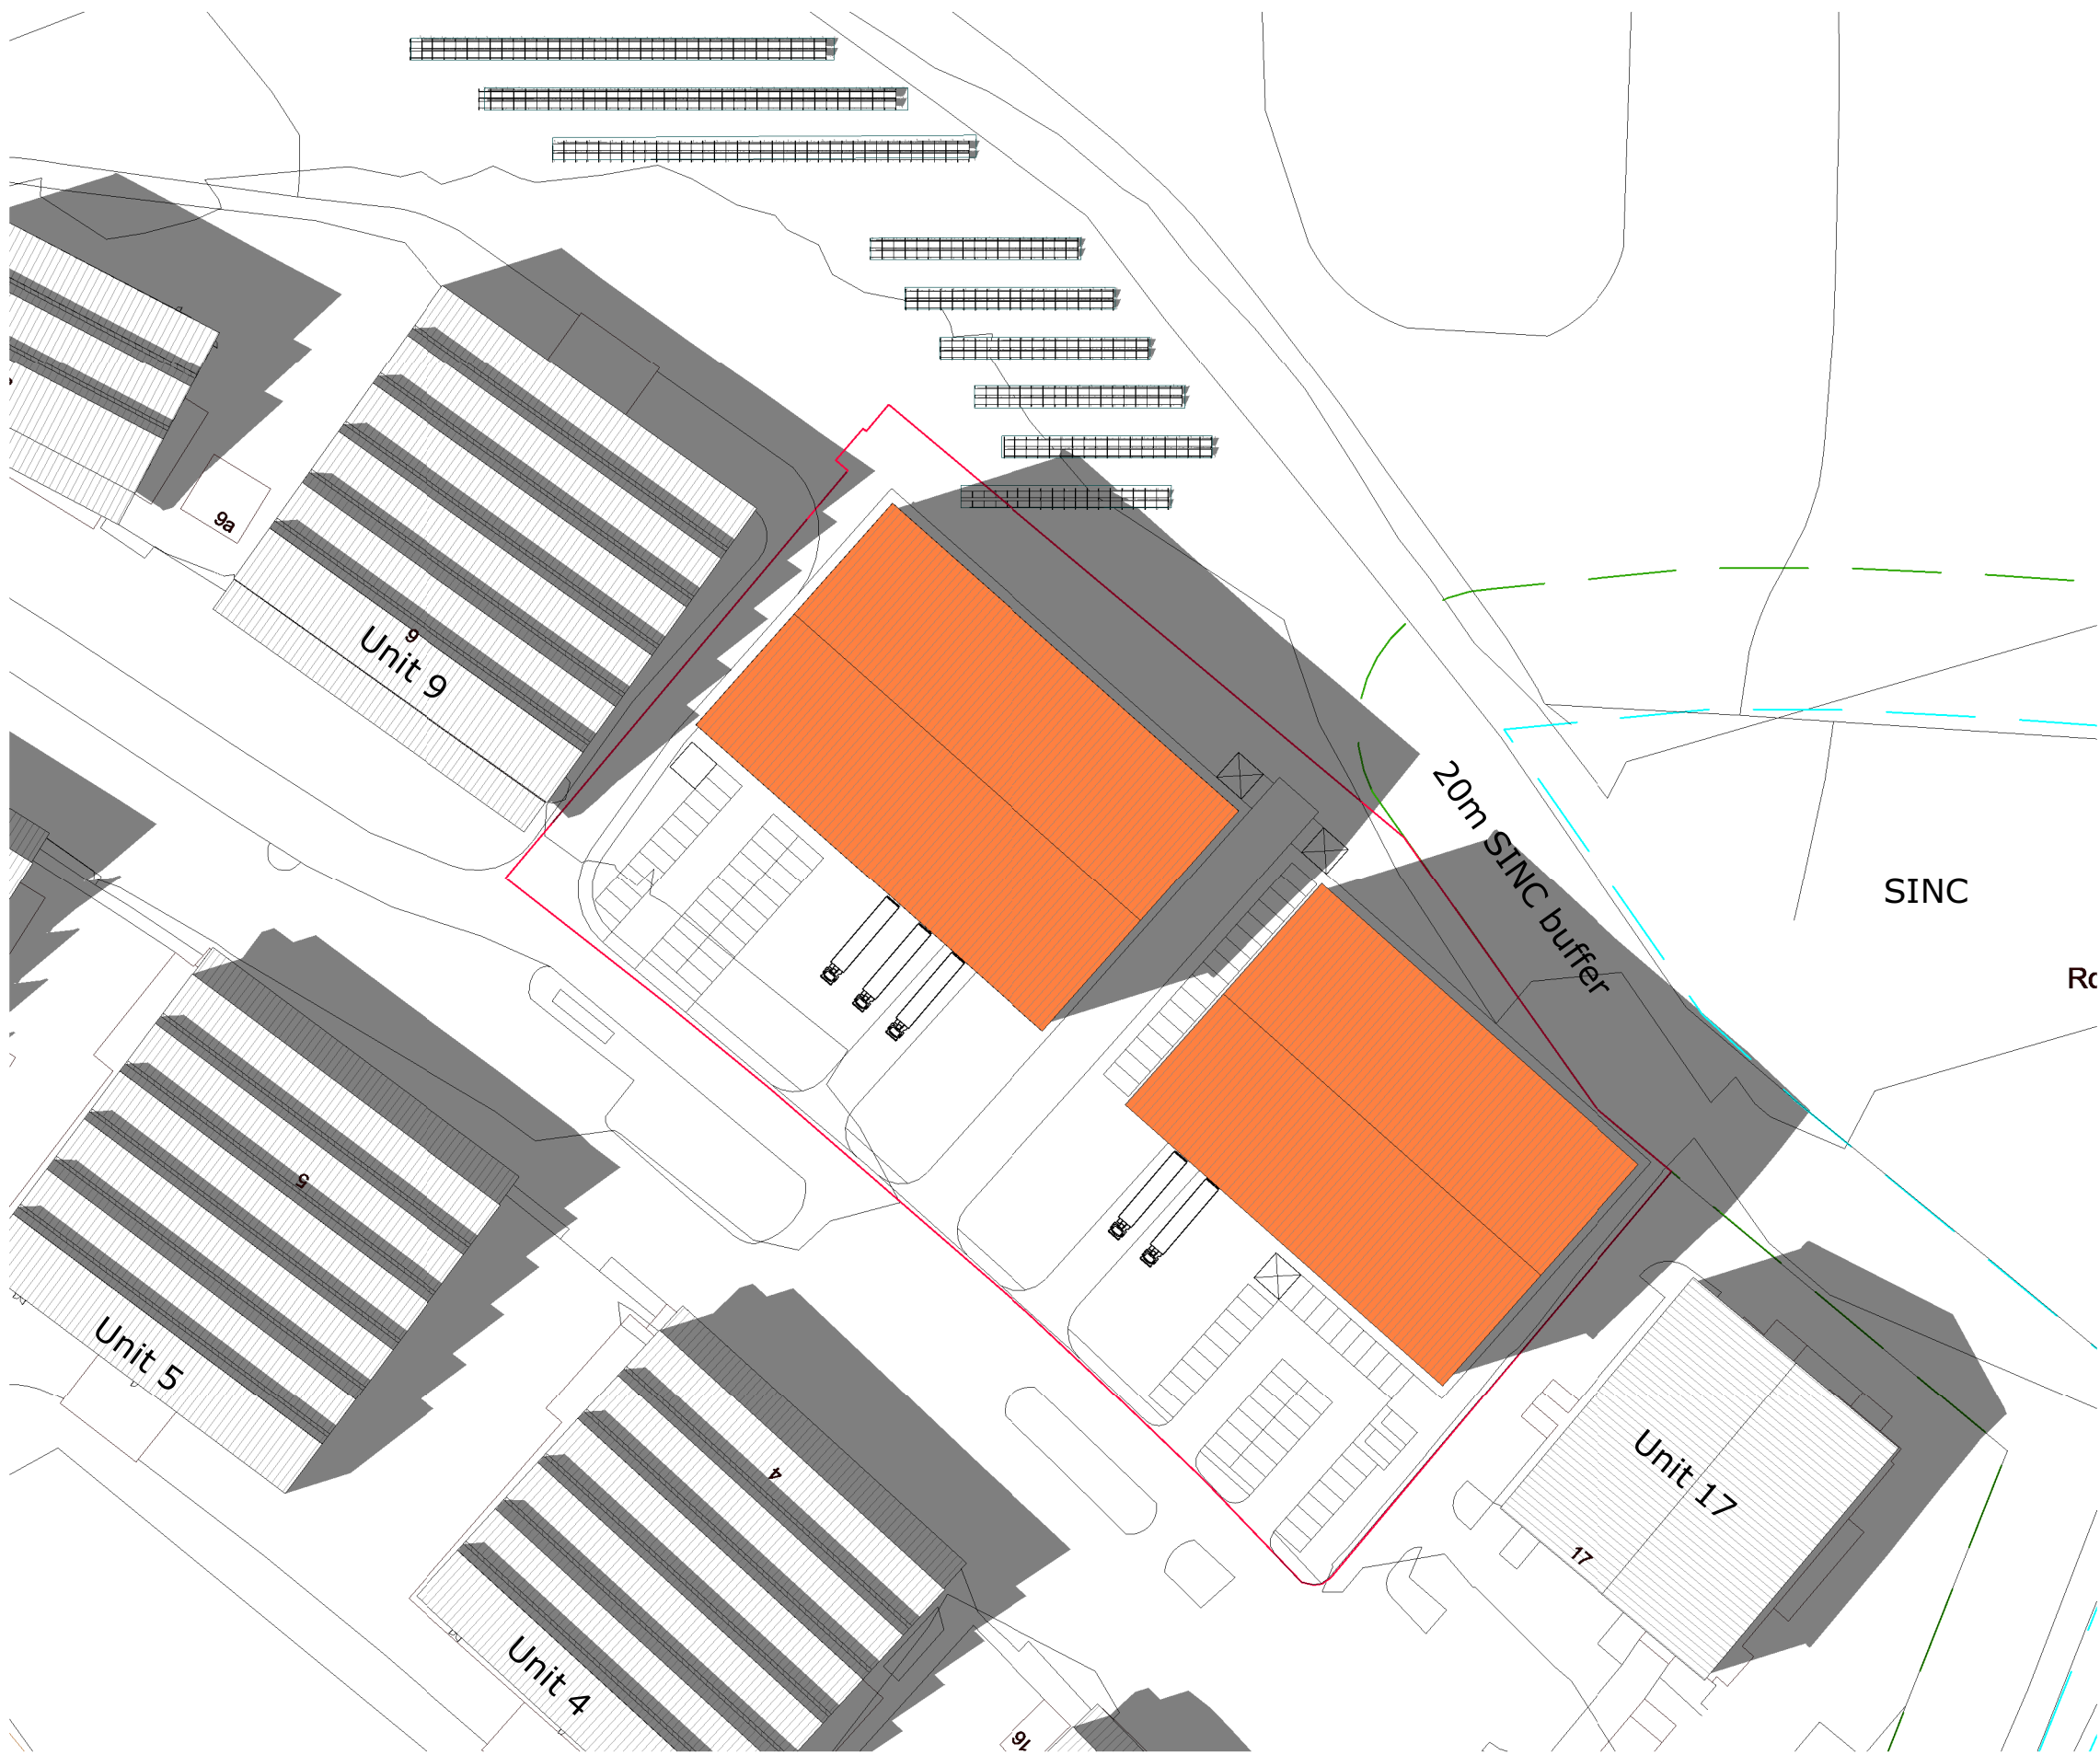

April 21st at 16:00
1 : 1000



April 21st at 18:00
1 : 1000

Notes

This drawing is © Boyle & Summers and may not be reproduced, copied or altered in any way without written authority.

Other than for the purposes of planning, do not scale these drawings. Use written dimensions only. All dimensions to be checked on site prior to commencement of work.

Section 73 Application - Sun Path Study
(April) 2 of 2

CBP - BSL - ZZ - XX - 3D - A - 3534 - DF - A FEB 2023

22093: CHALCROFT 3 Scale 1 : 1000 @ A1

CHALCROFT BUSINESS PARK Drawn JL

Client: FIPWEL Checked TB

Canute Chambers
Canute Road
Southampton
Hampshire
SO14 3AB

023 8063 1432

boyleandsummers.co.uk

Boyle &
Summers



DRAFT