








Existing Opening and Gate Posts 1:20

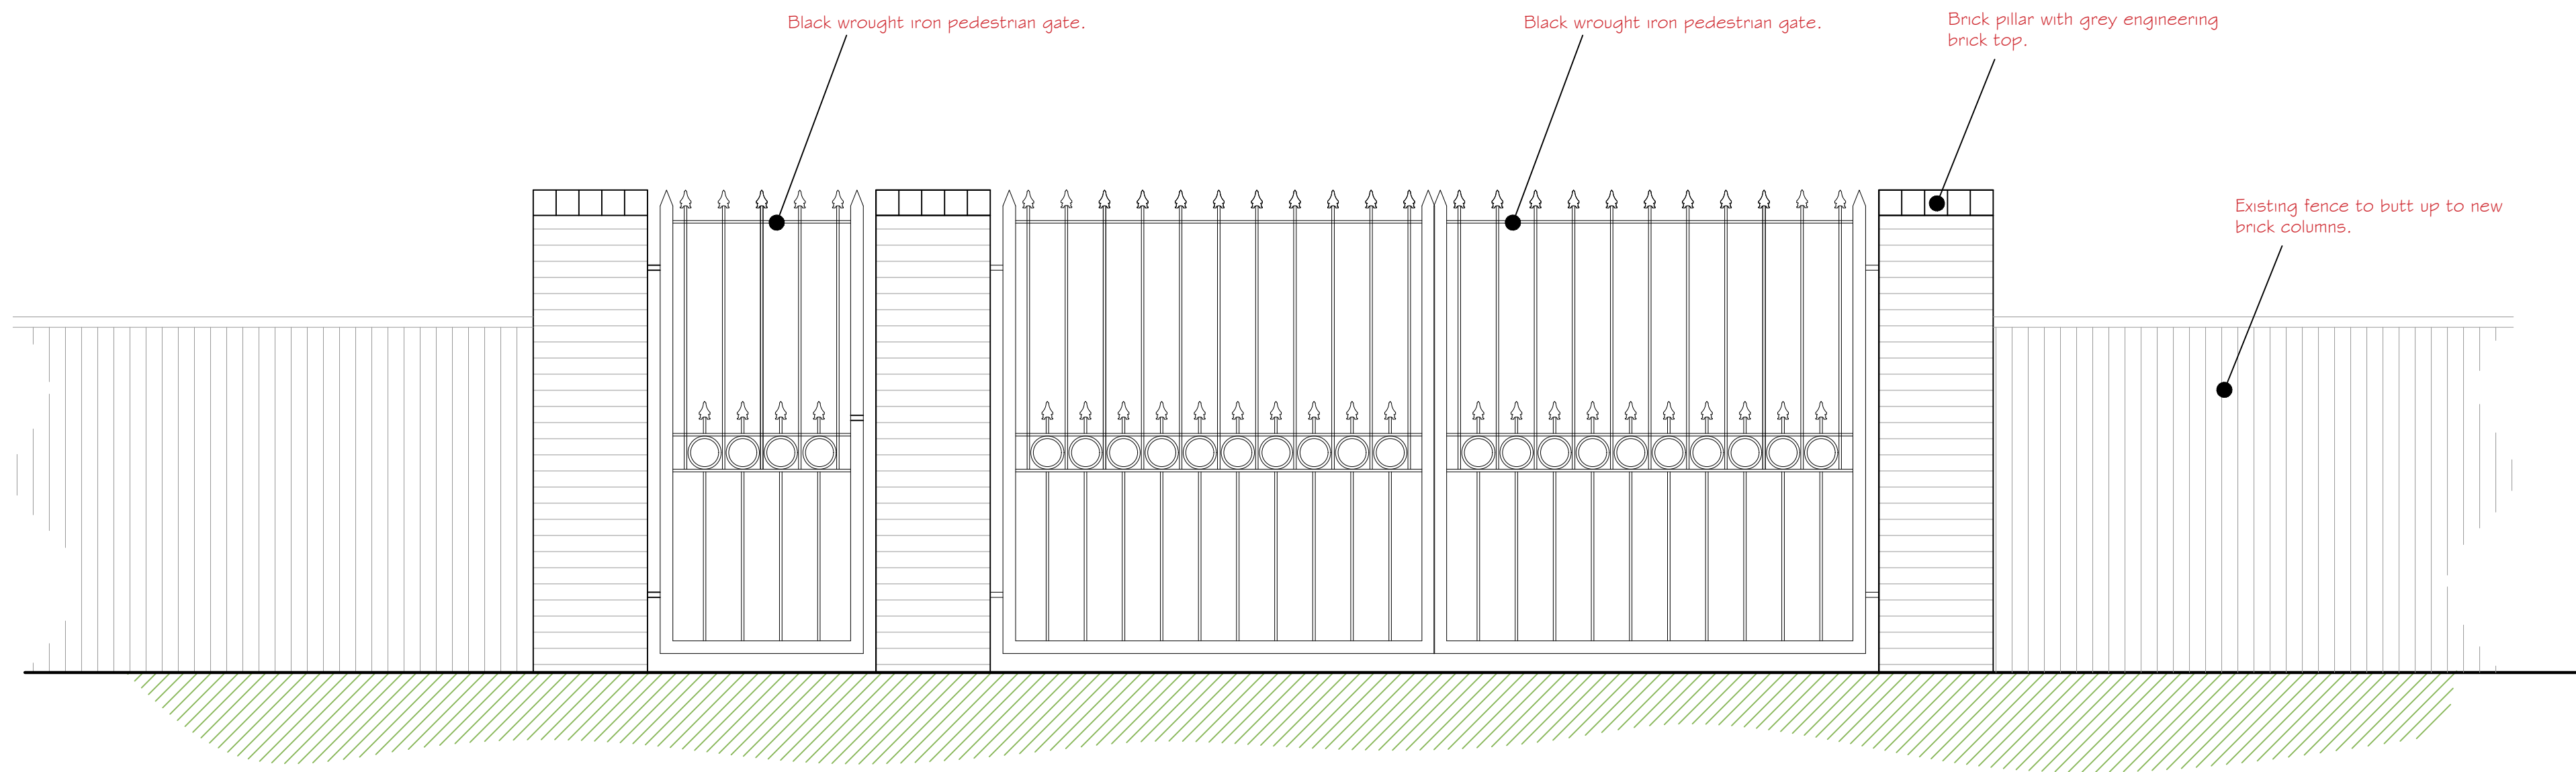

Proposed Access Gate and Pedestrian Gate 1:20

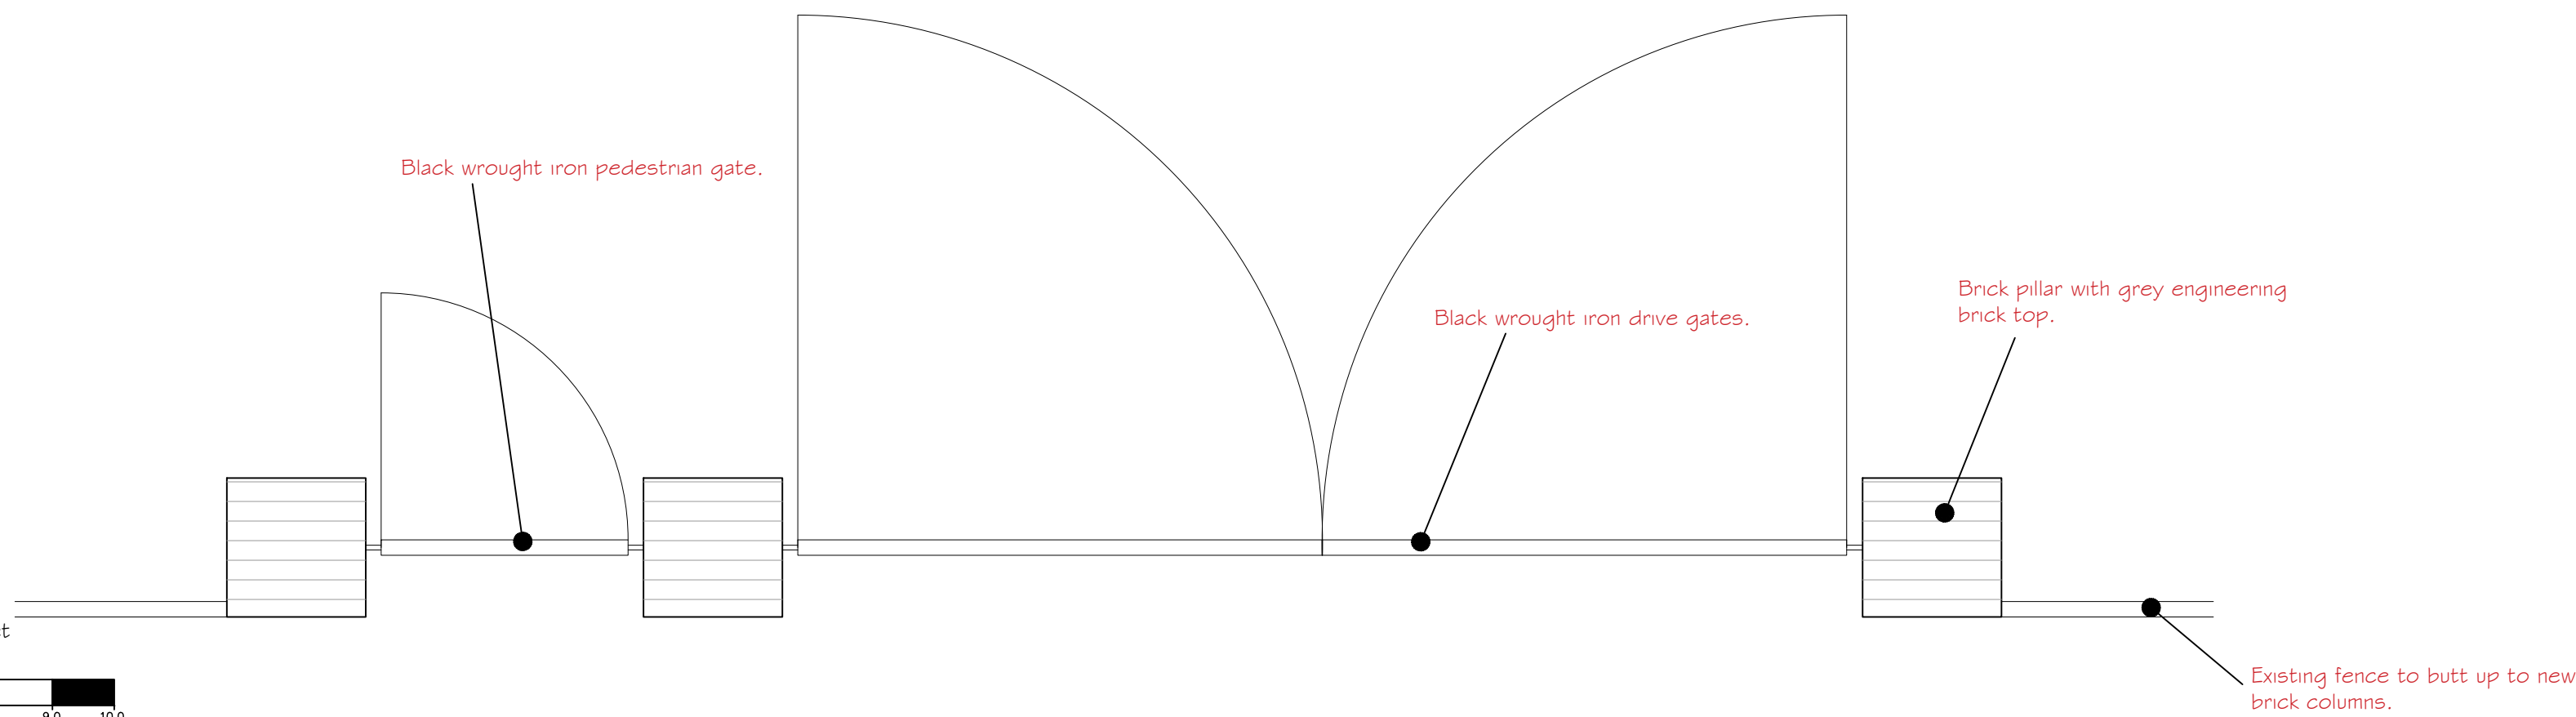

Proposed Plan 1:20

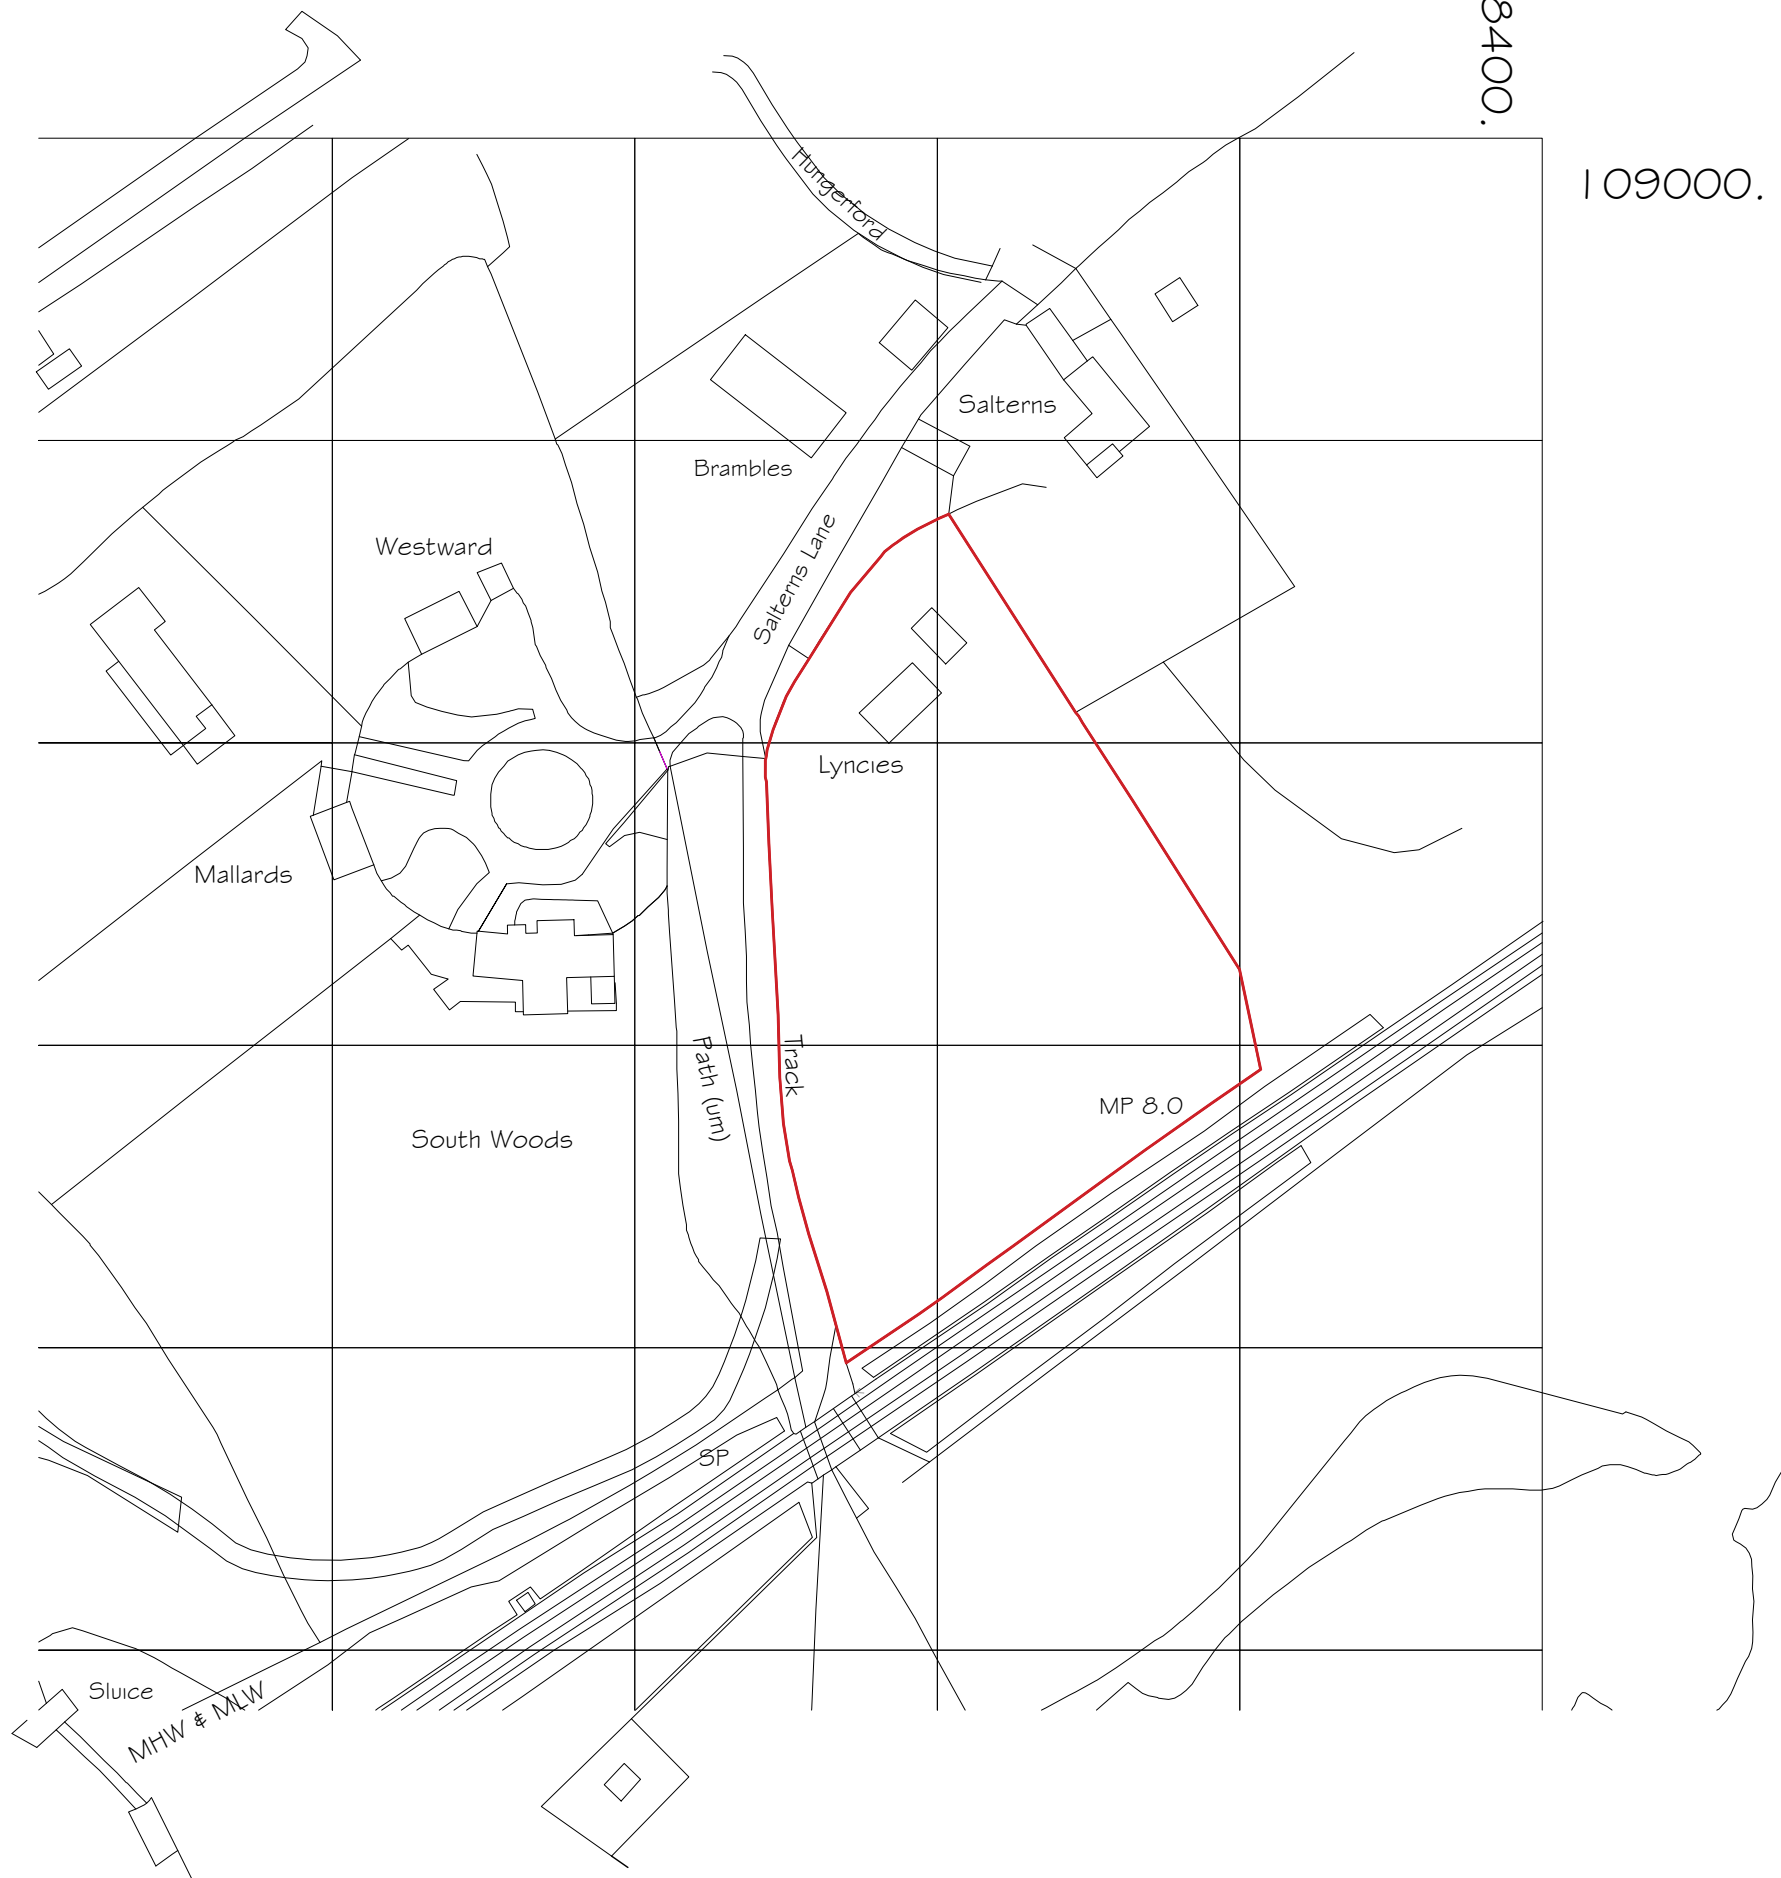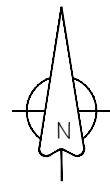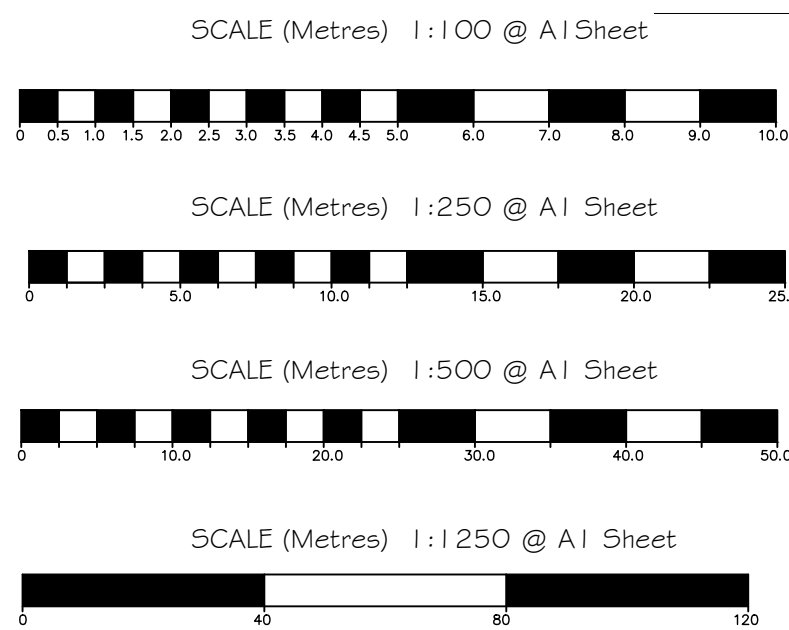

Location Plan 1:1250

© Crown Copyright (2023). All rights reserved
Licence Number 100046928.

Drawing Notes:

The copyright of this drawing belongs solely with BPS Design Consultants Ltd, it should not be copied or reproduced without their written consent.

Written dimensions to take precedent over scaling the drawing however all dimensions to be checked and verified on site prior to commencing works. The Contractor shall take all responsibility for setting out. Any discrepancies should be clarified prior to proceeding with work.

All workmanship and materials shall comply with BS 8000 Parts 1 - 15.

Rev A - Gate design changed following comments made by Heritage Officer (EBC)

BPS Design Consultants Ltd Architectural Services and Structural Engineers	
Seafields, Dodwell Lane, Bursledon, Southampton, SO31 1DJ	
Tel: 023 8040 4017	
robert@bpsdesign.co.uk Mobile: 07915 604 293	colin@bpsdesign.co.uk Mobile: 07886 855 897
www.bpsdesign.co.uk	
Project: Lyncies Salterns Lane Bursledon Southampton SO31 8DH	
Client: Mr B Couchman	
Dwg Title: Proposed Entrance Gates	
Dwg No: PL/01	Revision: A
Date: Jan 2023	By: rjn Scale: As Shown
The Copyright of this drawing belongs solely to BPS Design Consultants Ltd. It should not be copied or reproduced without consent from BPS Design Consultants Ltd. Original drawing at A1 size.	

Issued for Planning Approval