



SCALE 1:1250 @ A3

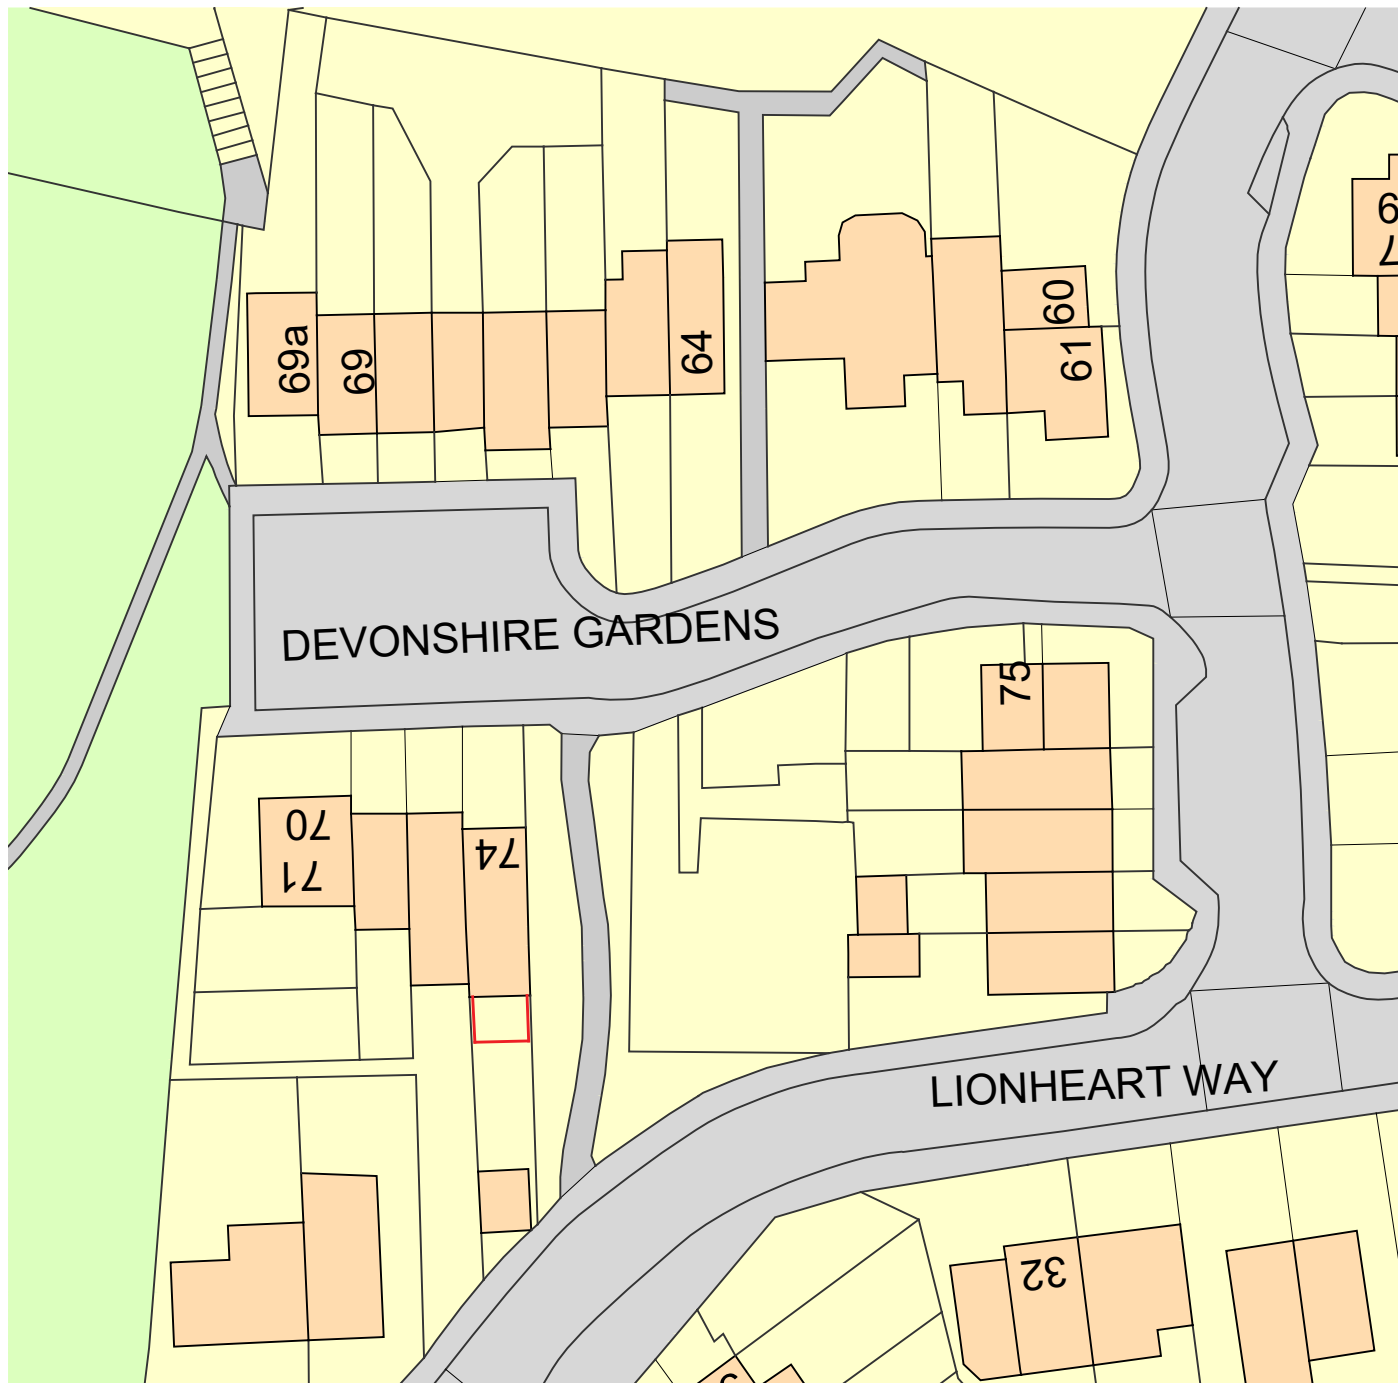

SCALE 1:500 @ A3

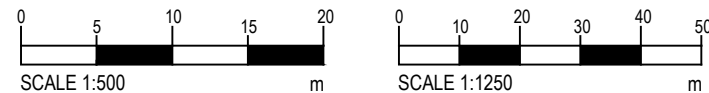

rev.	description	date	drawn	client	scale	title	dwg no.
				Ms Grant	as shown@A3	Location & Block Plan	102
				project	date		
				74 Devonshire Gardens	Jan 2023		
				Bursledon			
				Southampton	drawn		
				SO31 8HE	MJ		