



Figured dimensions to be followed in preference to those scaled from drawing.
All dimensions to be verified on site by the contractors and such dimensions to be their responsibility.
Drawing omissions and errors to be reported immediately to the designer.

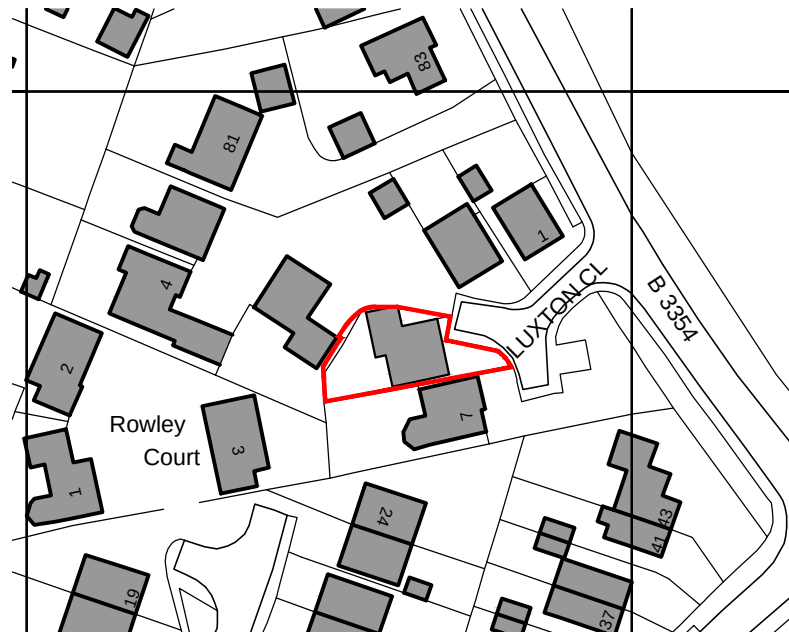

Ordnance Survey, (c) Crown Copyright 2021. All rights reserved. Licence number 100022432

SITE LOCATION PLAN

Scale 1:1250

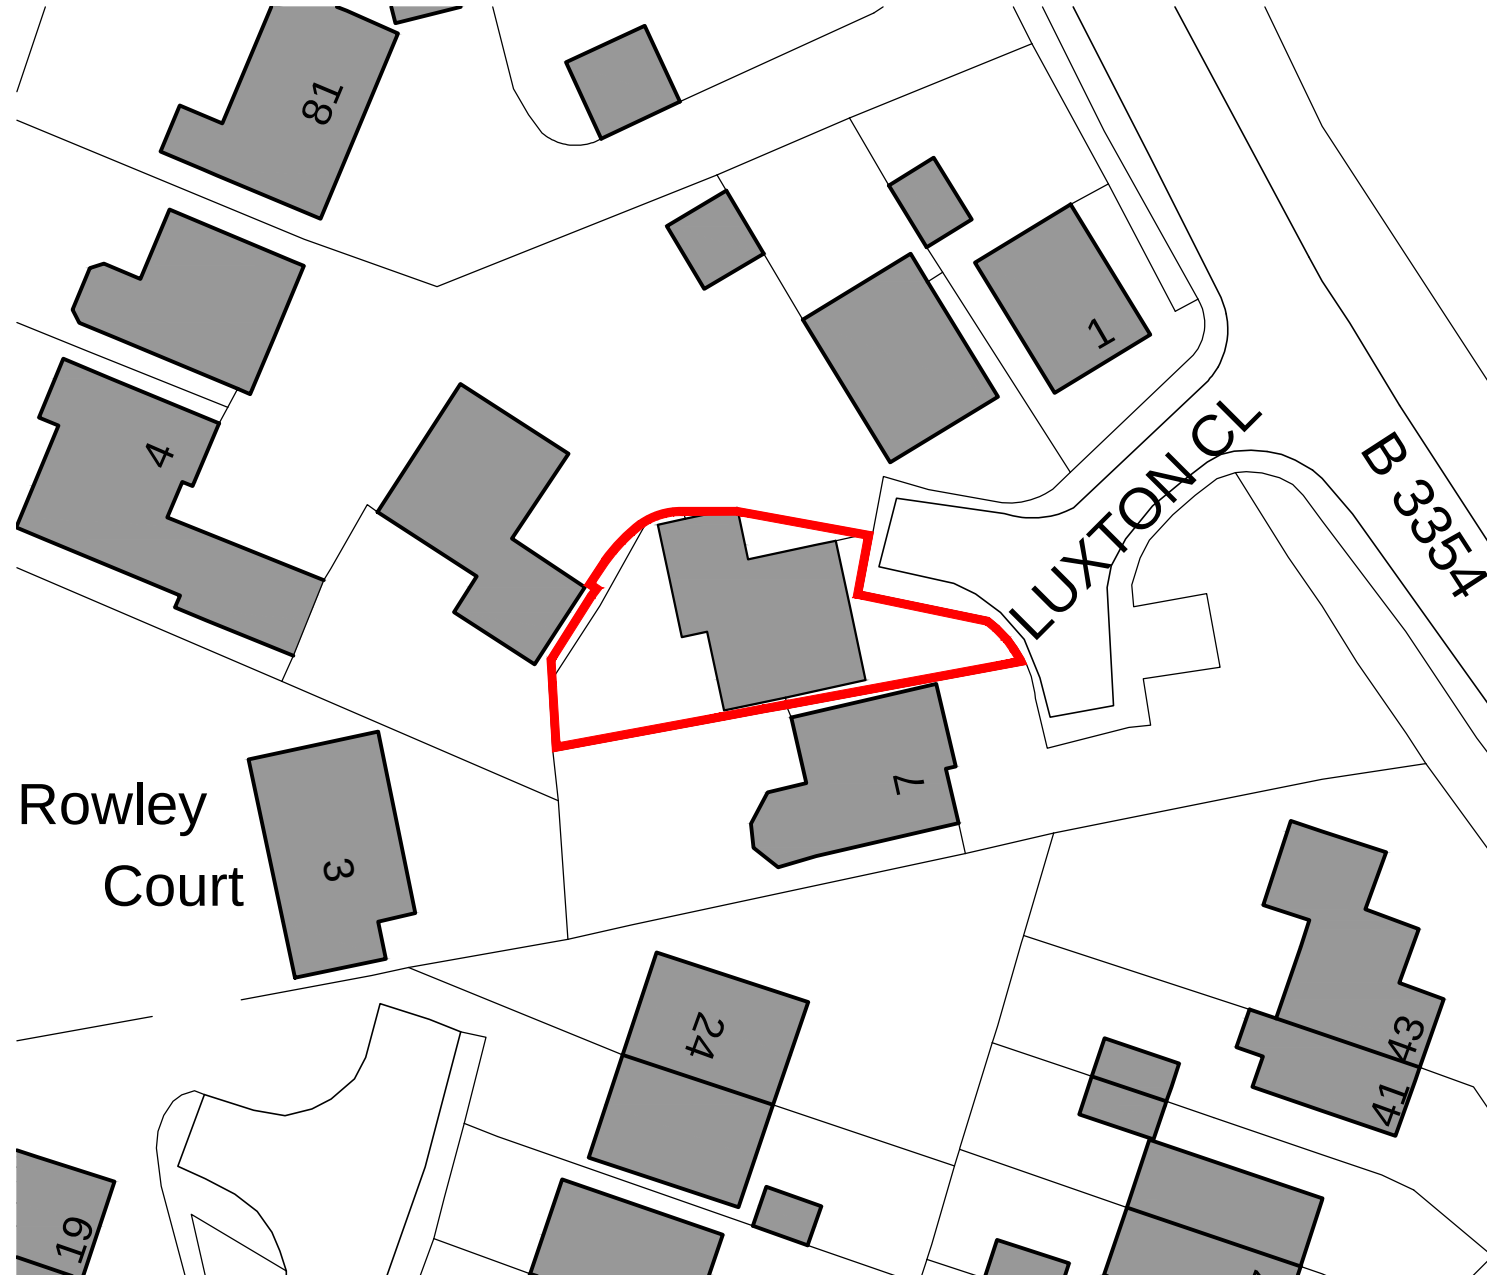

BLOCK PLAN

Scale 1:500



P01 27.02.23 Issued for Retrospective Planning
Rev Date Description

ENZO
DESIGN STUDIO

E: martin@enzo-ds.co.uk W: www.enzo-ds.co.uk T: 07788800350
© Enzo Design Studio Limited 2023 Company Reg No.11875766

Client: Mr D & Mrs L Griffiths			
Project: 6 Luxton Close, Botley, SO30 2LA			
Drawing: Site Location Plan Block Plan		Existing / Proposed: Existing	
		Status: PLANNING	
Project: 2104	Drawn/Checked: MA / --	Scale: As shown	Month: 02
Drawing revision: [3RET] 001_P01		Size: A3	Year: 2023