
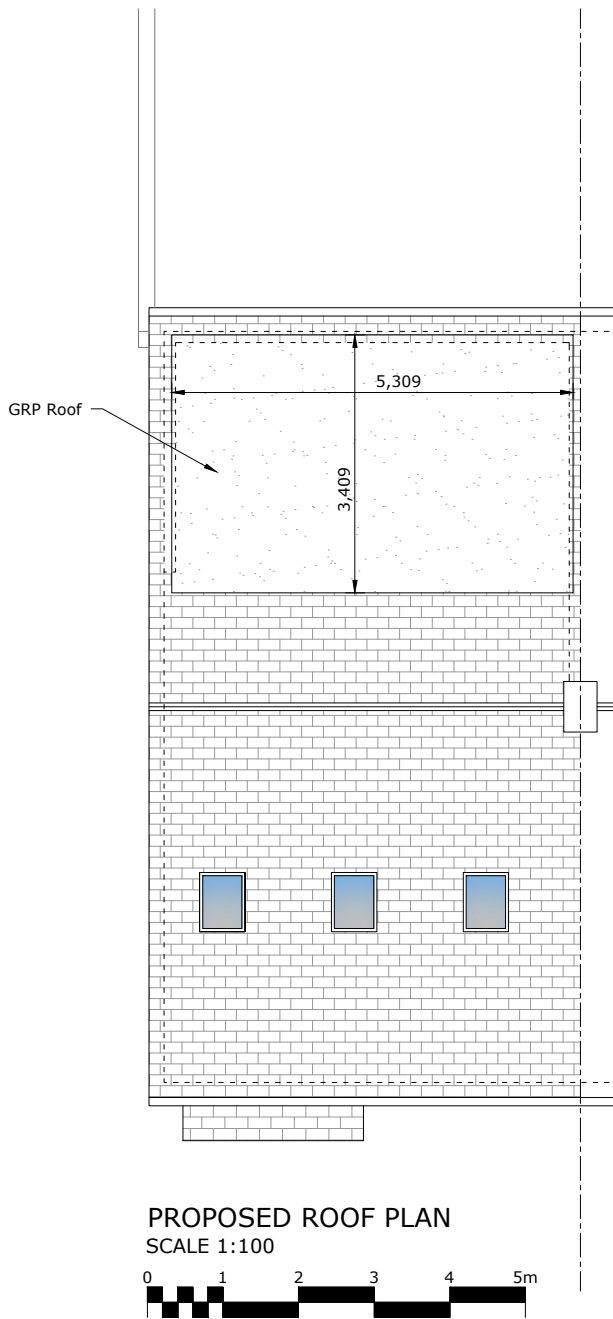
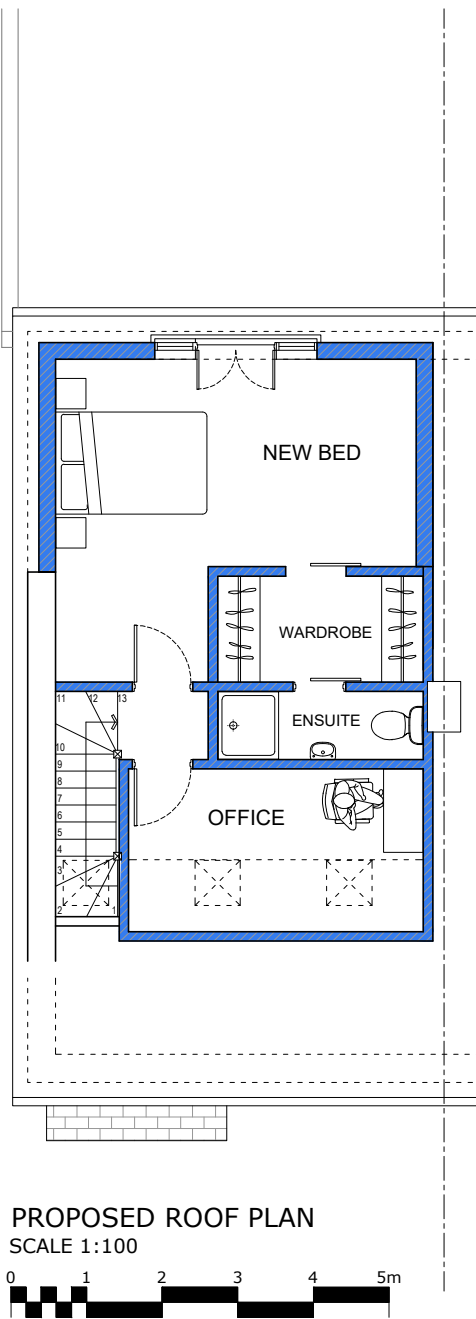
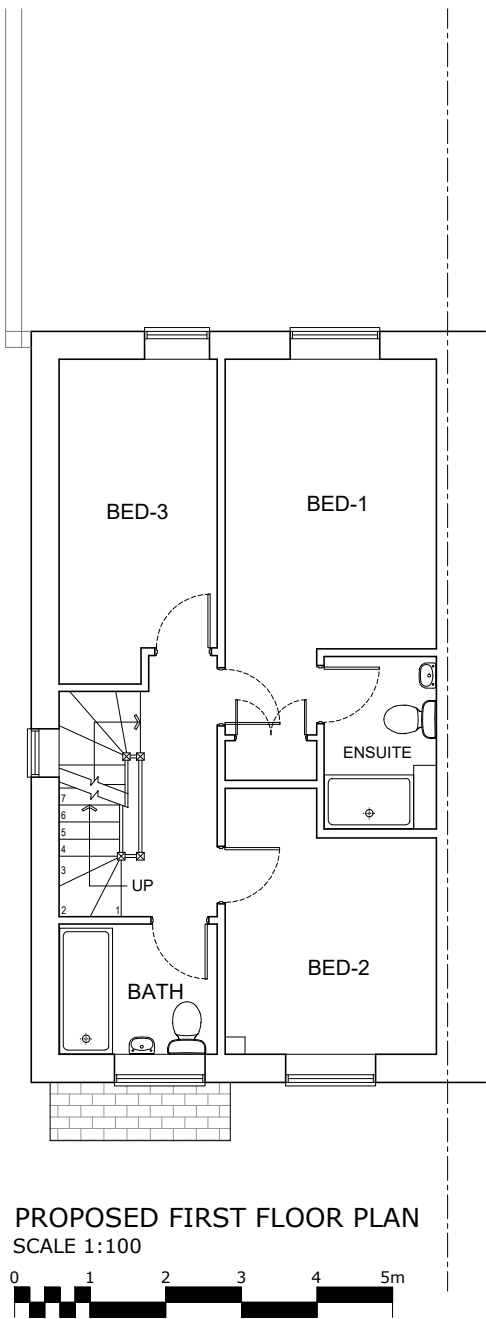
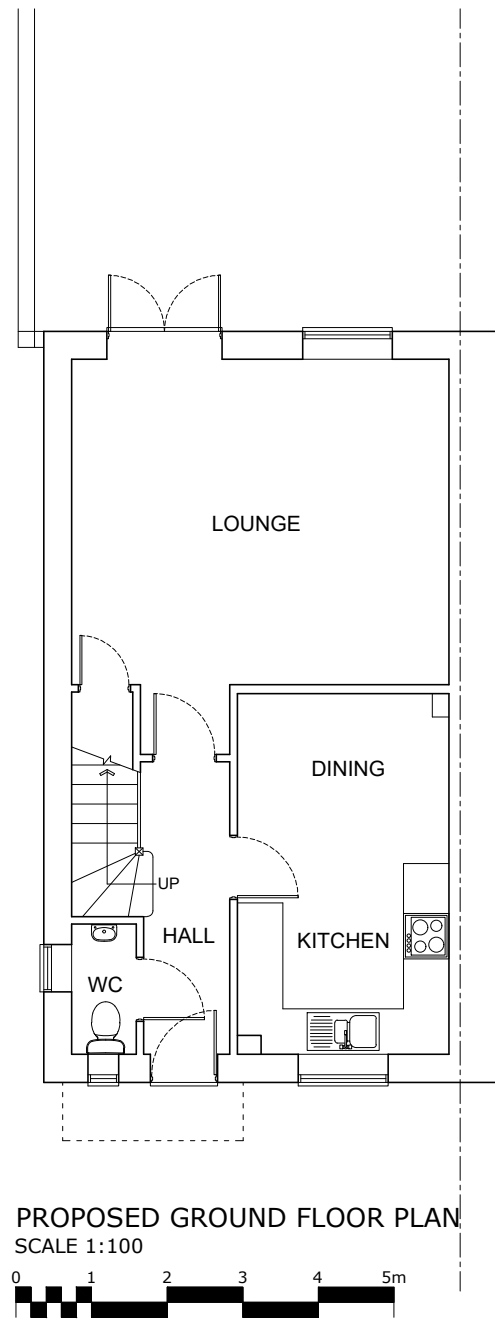
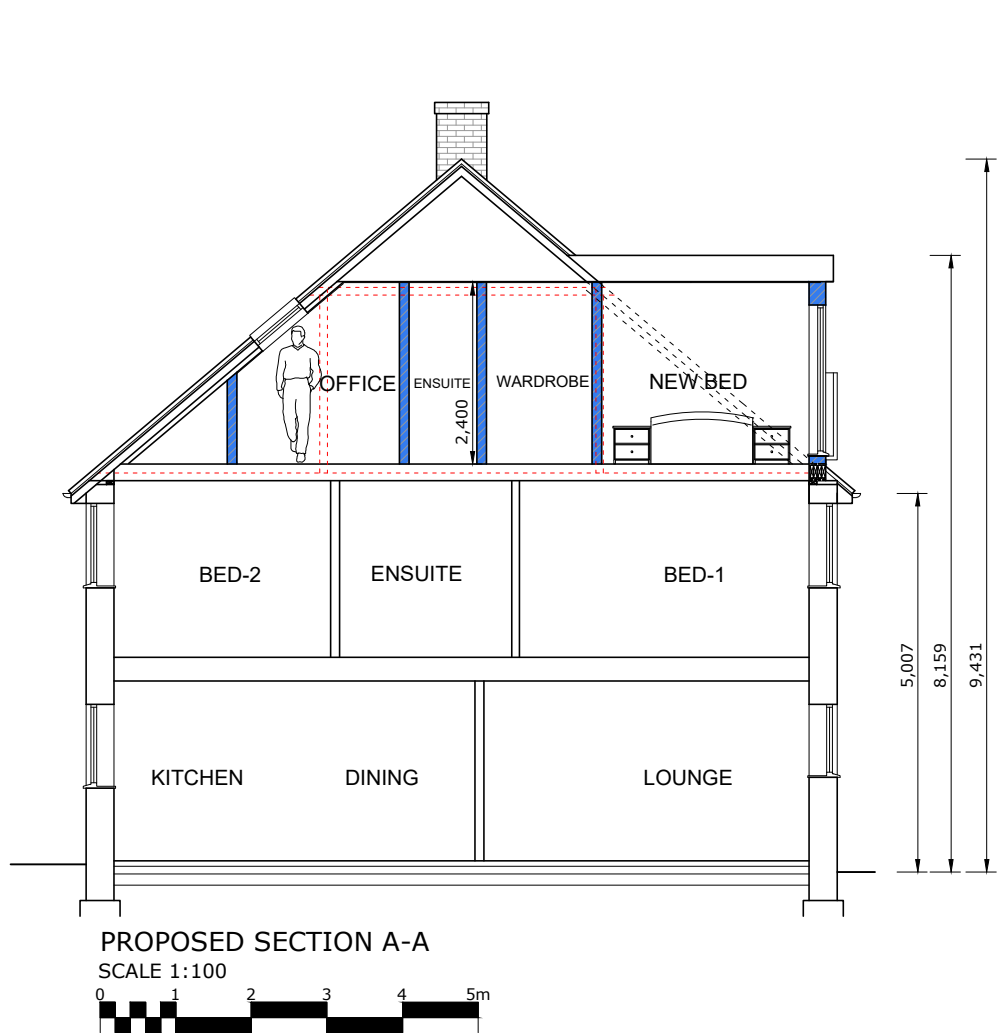
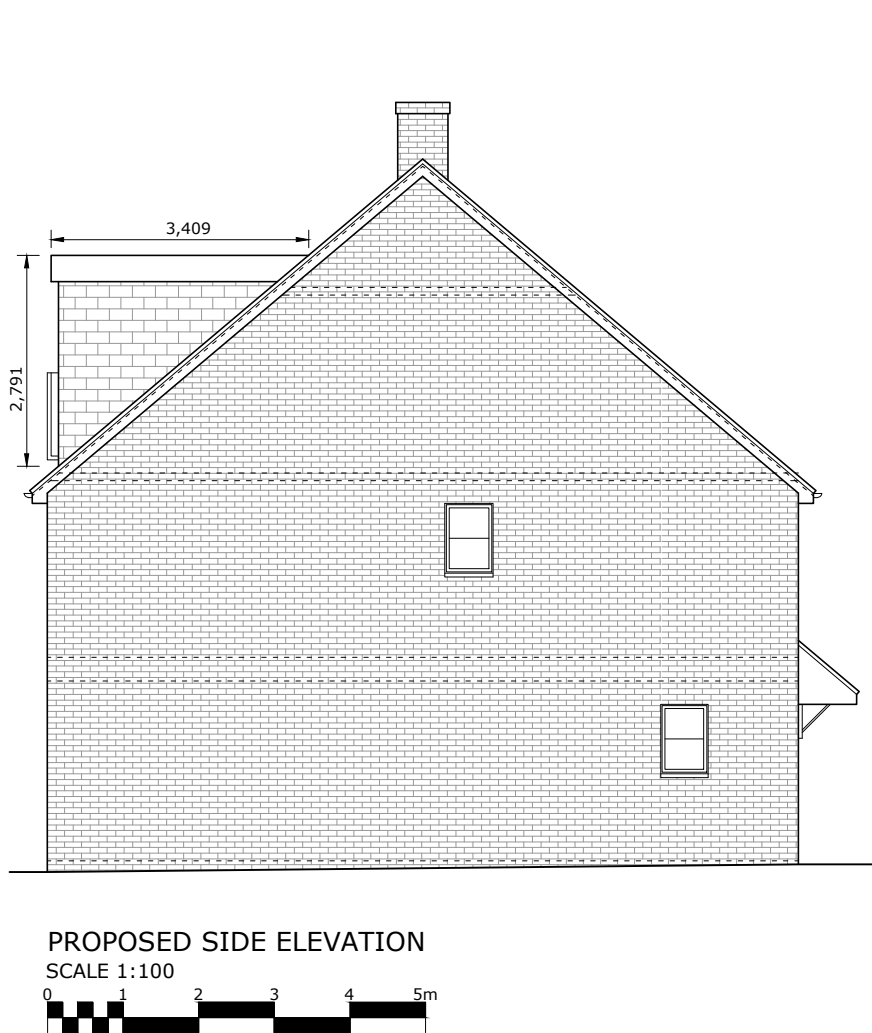


NOTES:

Do not scale this drawing. Work to figured dimensions only. Check all dimensions on site. Confirm any discrepancies prior to commencement of work.

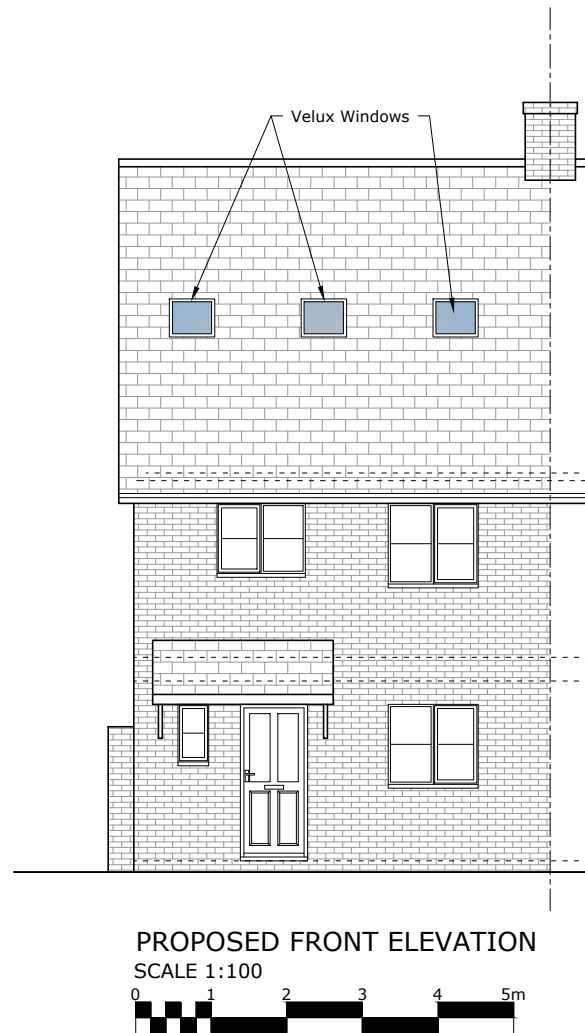

Rev:04	02/23	Adjustments Made to Veluxes
Rev:03	02/23	Adjustments Made
Rev:02	01/23	Adjustments Made
Rev:01	07/22	Second Issue
Rev:00	07/22	First Issue

Krystal Architecture Ltd
A :5 Tyndale Avenue, Basildon,
Essex, SS14 3UD
T : 01268 454581 / 07999061557
E : info@krystal-architecture.com
W :www.krystal-architecture.com

Project Address 12 May Close, Fair Oak,		
Client Name Mr & Mrs Shezi		
Drawing Title Proposed Plans & Elevations		
Status Planning Drawings		
Drawing Number 825-103		Rev: 04
Date 27.02.23	Scale 1:100 @A2	Drawn By WN