



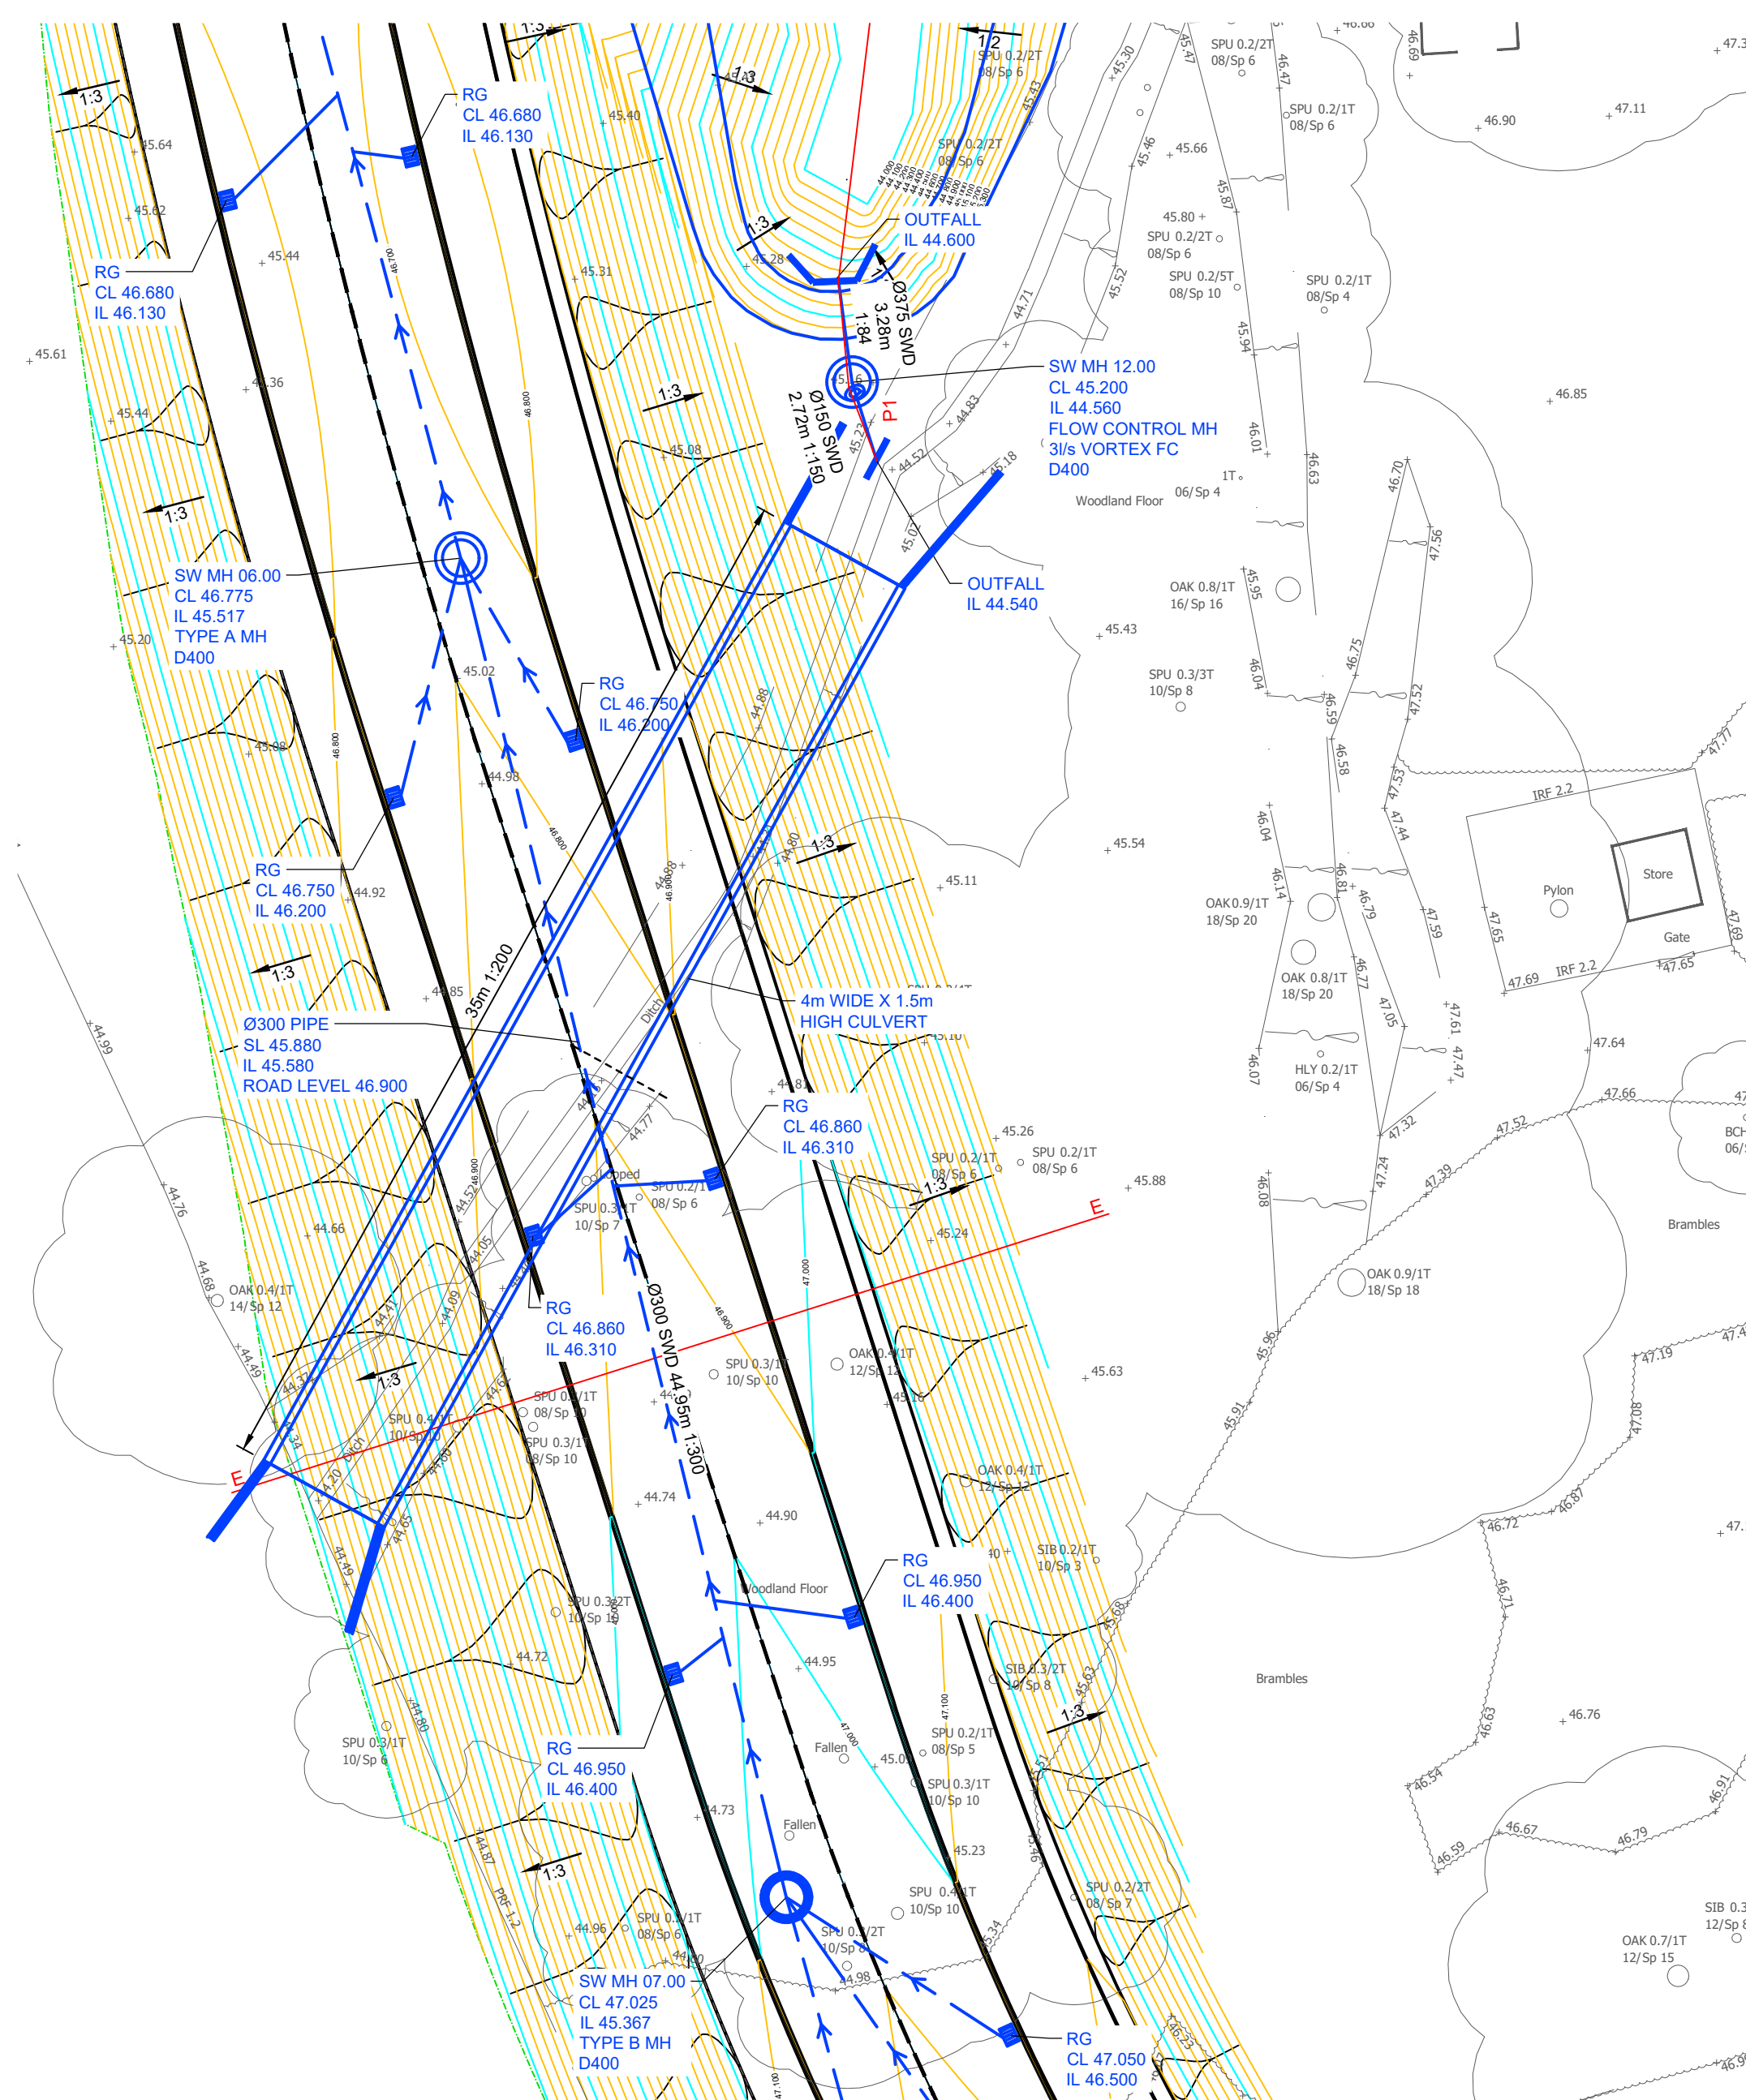

ALL INFORMATION SHOWN ON THIS DRAWING FOR UNDERGROUND SERVICES/STATUTORY UNDERTAKERS' PLANT IS APPROXIMATE AND IS PROVIDED FOR THE CONTRACTOR'S INFORMATION ONLY. IT SHOULD NOT BE RELIED ON FOR EXCAVATION OR ANY OTHER WORKS PURPOSES AND CONTRACTORS MUST SATISFY THEMSELVES OF THEIR LOCATIONS PRIOR TO THE COMMENCEMENT OF WORKS.

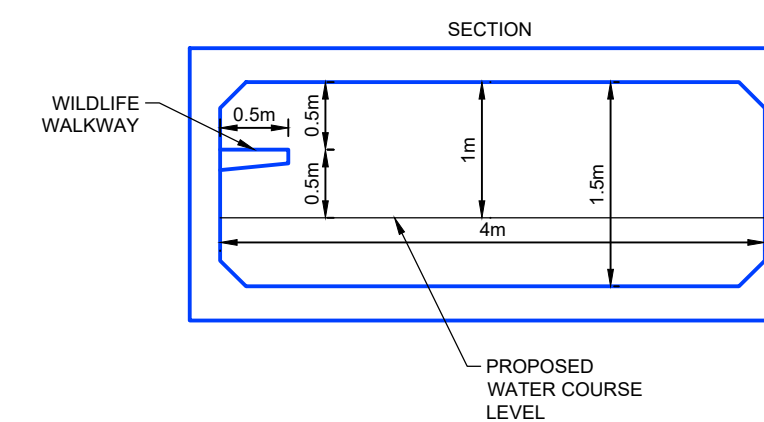

KEY TO HEALTH AND SAFETY SYMBOLS	
THESE NOTES ARE BASED ON THE USE OF EXPERIENCE AND COMPETENT CONTRACTORS CARRYING OUT THE WORK USING AN APPROVED SAFE METHOD OF WORKING	
	INDICATES A RESIDUAL RISK REQUIRING A COMPULSORY ACTION
	INDICATES A RESIDUAL RISK REQUIRING A PROHIBITIVE ACTION
	INDICATES A RESIDUAL RISK AS A WARNING
	INDICATES A RESIDUAL RISK FOR INFORMATION

P01	01/03/23	PRELIMINARY ISSUE FOR COMMENT	SPB
Rev.	Date	Description	By



01489 890004
admin@archassociates.co.uk
www.archassociates.co.uk

Client
FOREMAN HOMES

Architect
N/A

Project title
PHASE 3,
ST JOHN'S ROAD,
HEDGE END.

Drawing title
PROPOSED CULVERT A

Scale	Paper size	Date	Drawn by	Checked by	Status
NOT TO SCALE	A1	DEC 2022	SPB	SPB	S4

Name
Project code / No. | Originator | Zone | Level | Type | Role | Number | Revision
FHL013 - AAL - 00 - XX - DR - C - 0527 - P01