

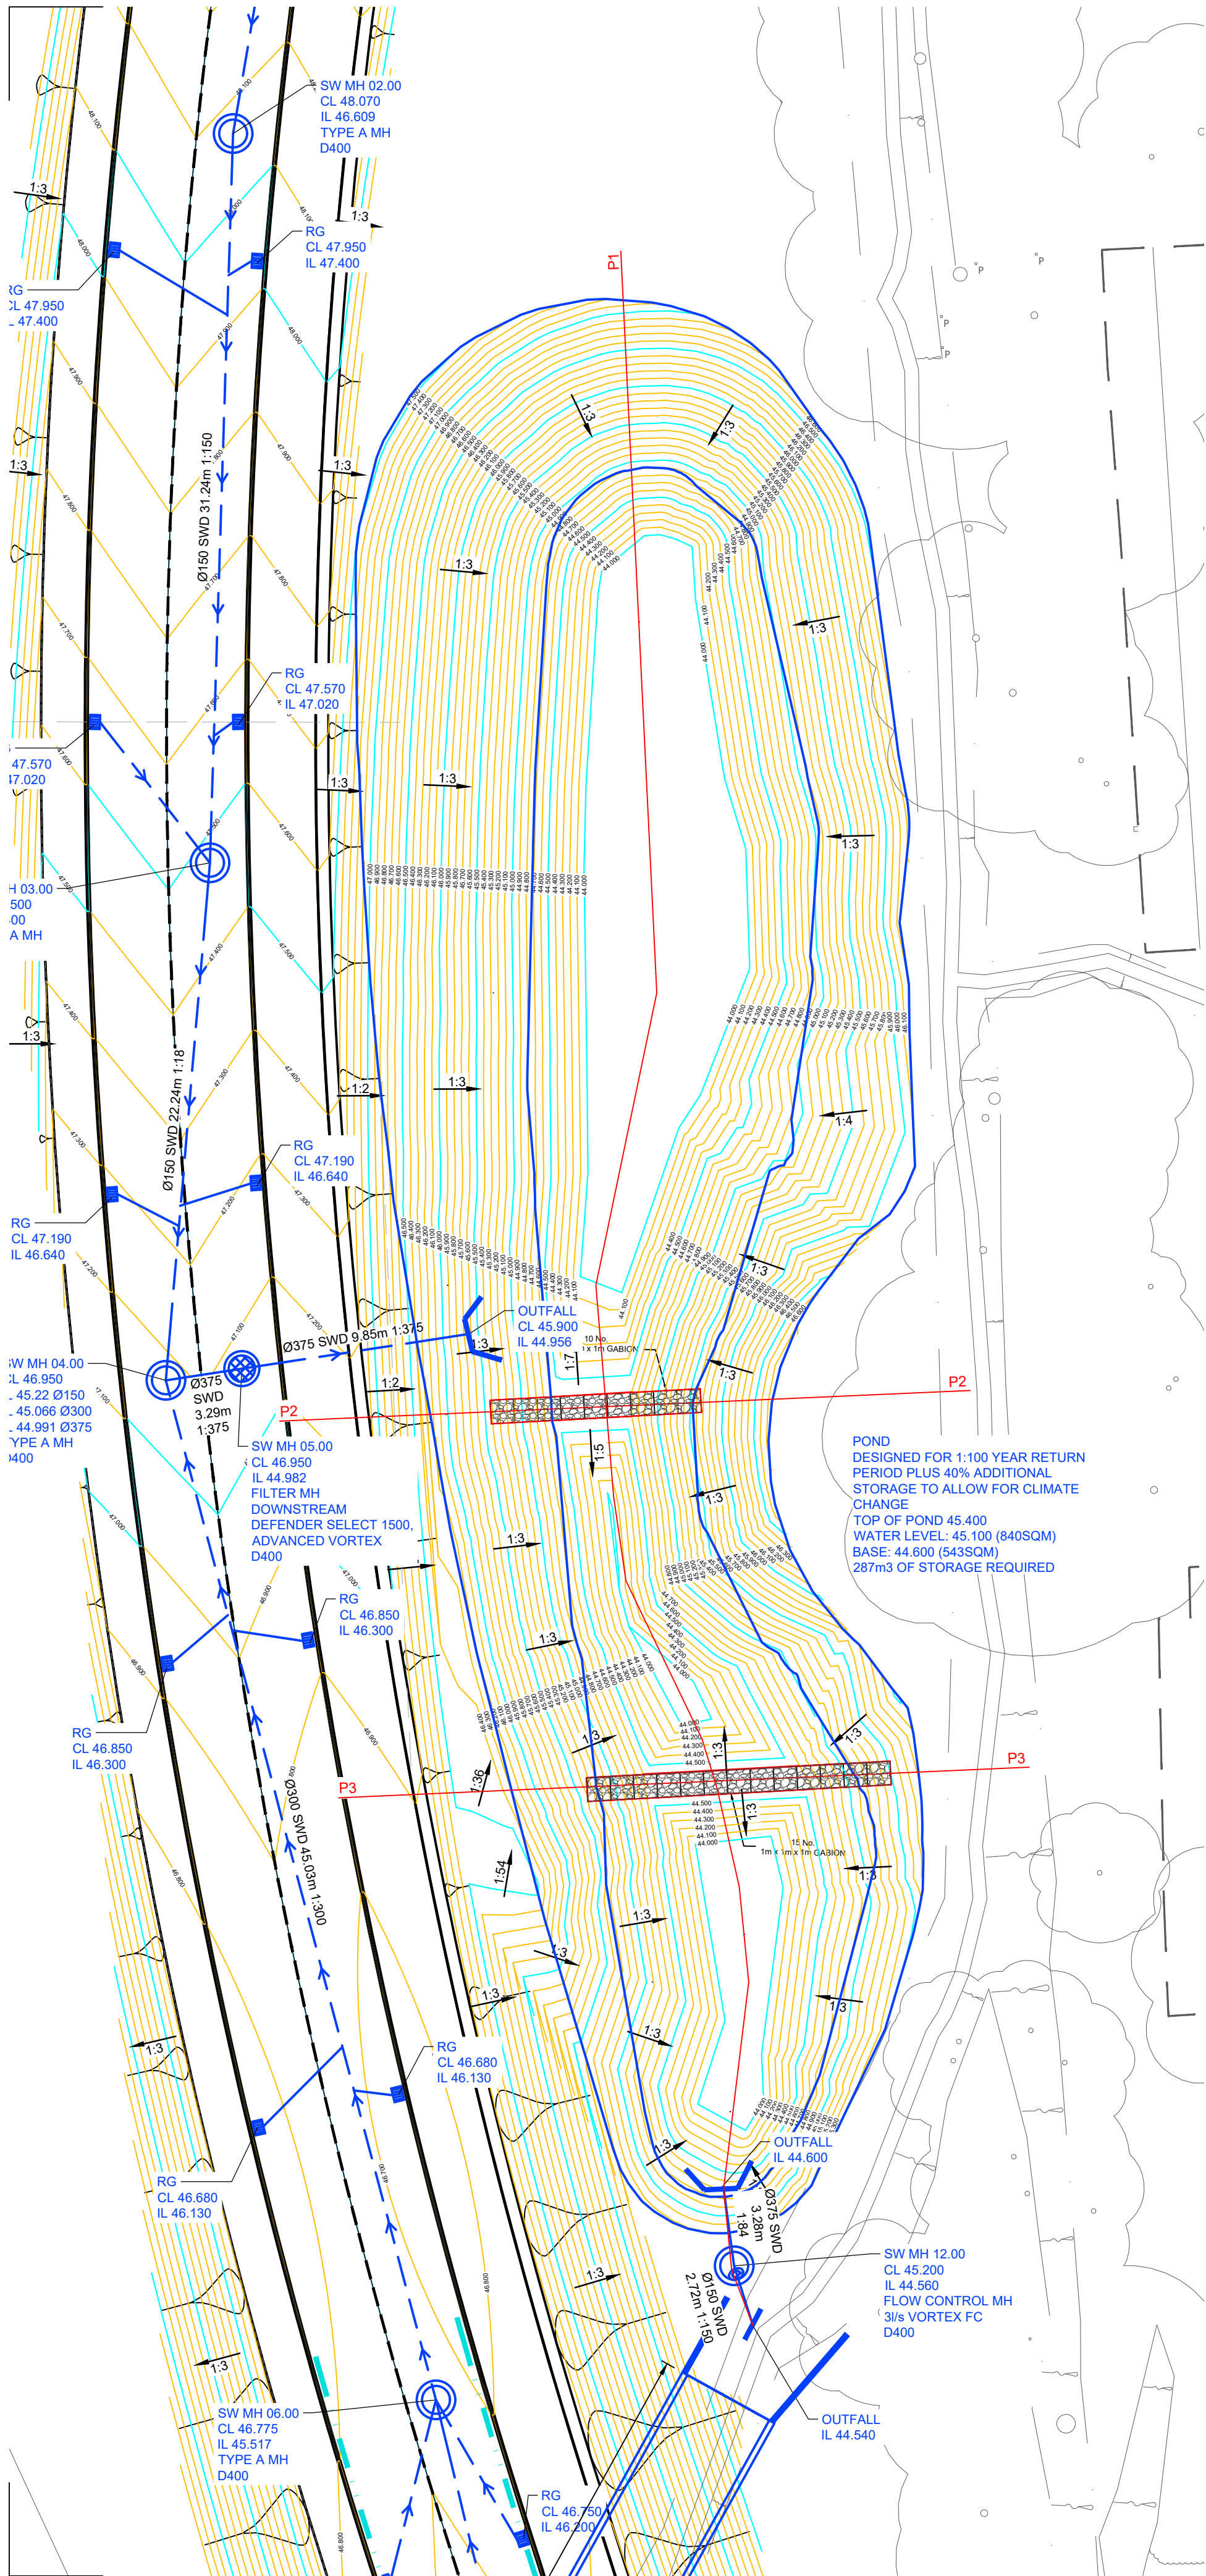



PROPOSED POND SECTION  
P1-P1

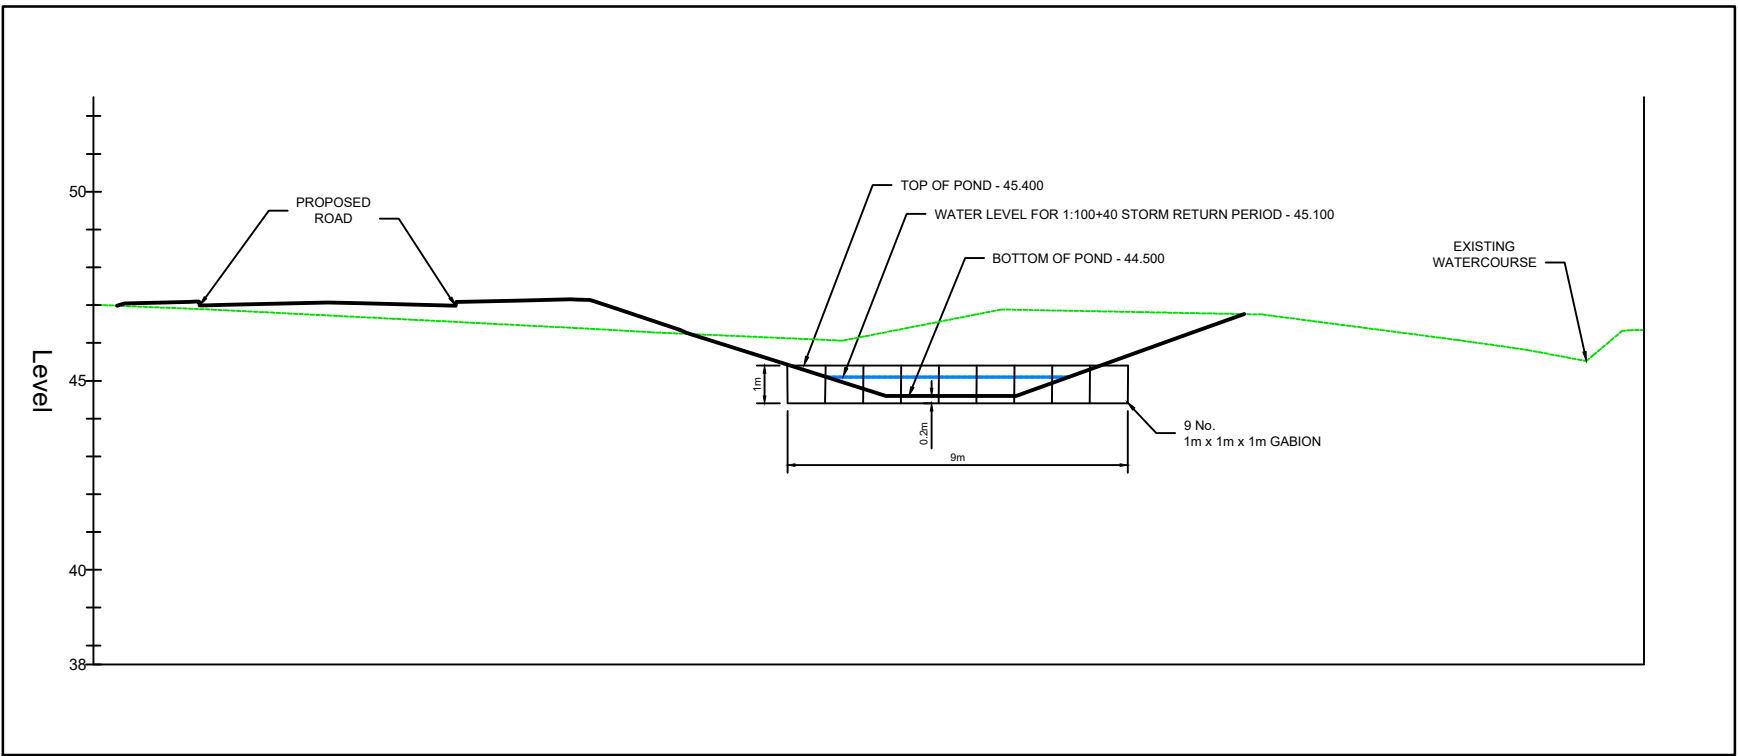

PROPOSED POND SECTION  
P2-P2

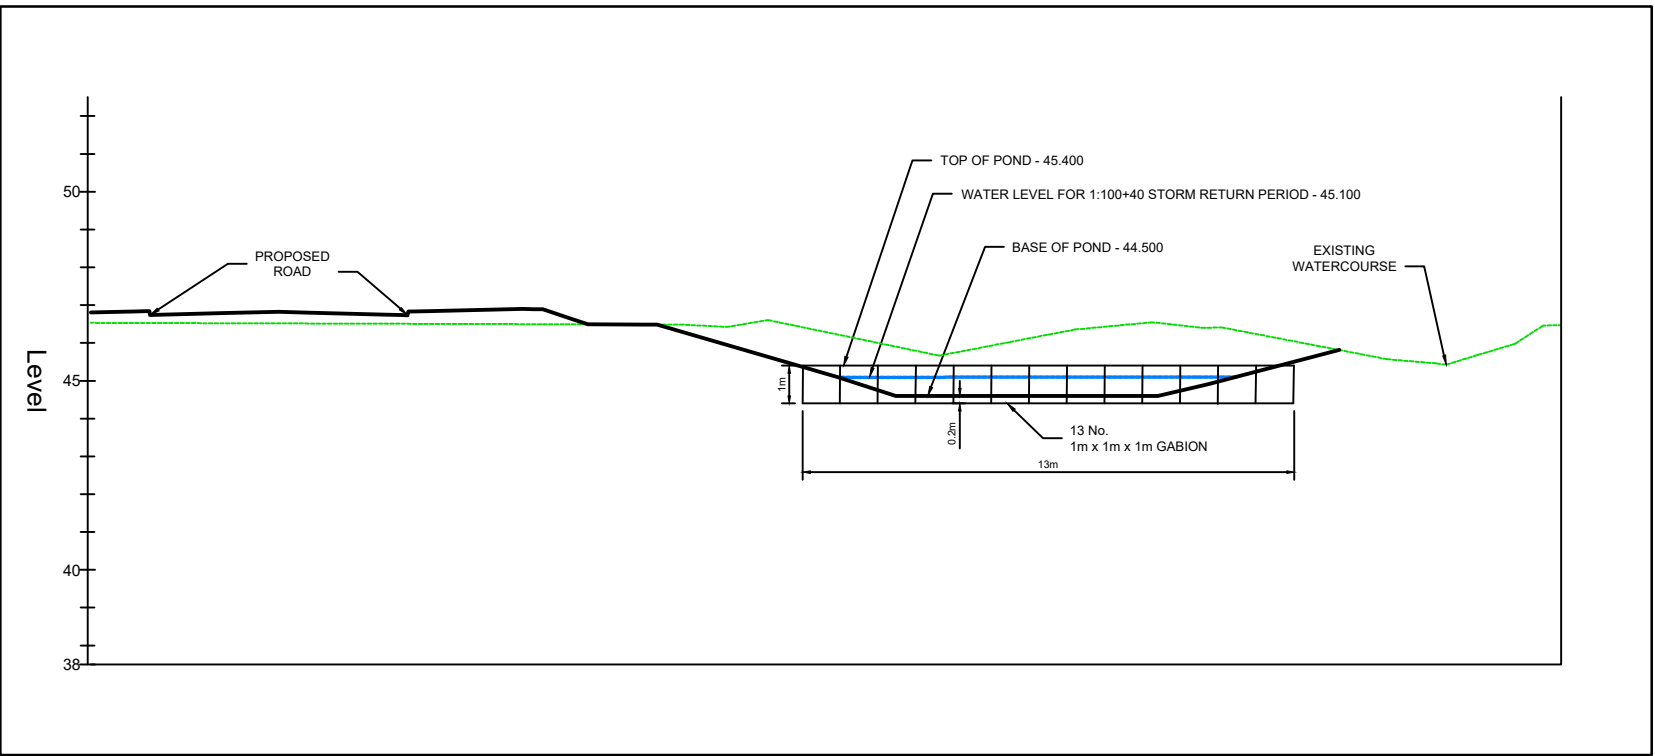

PROPOSED POND SECTION  
P3-P3

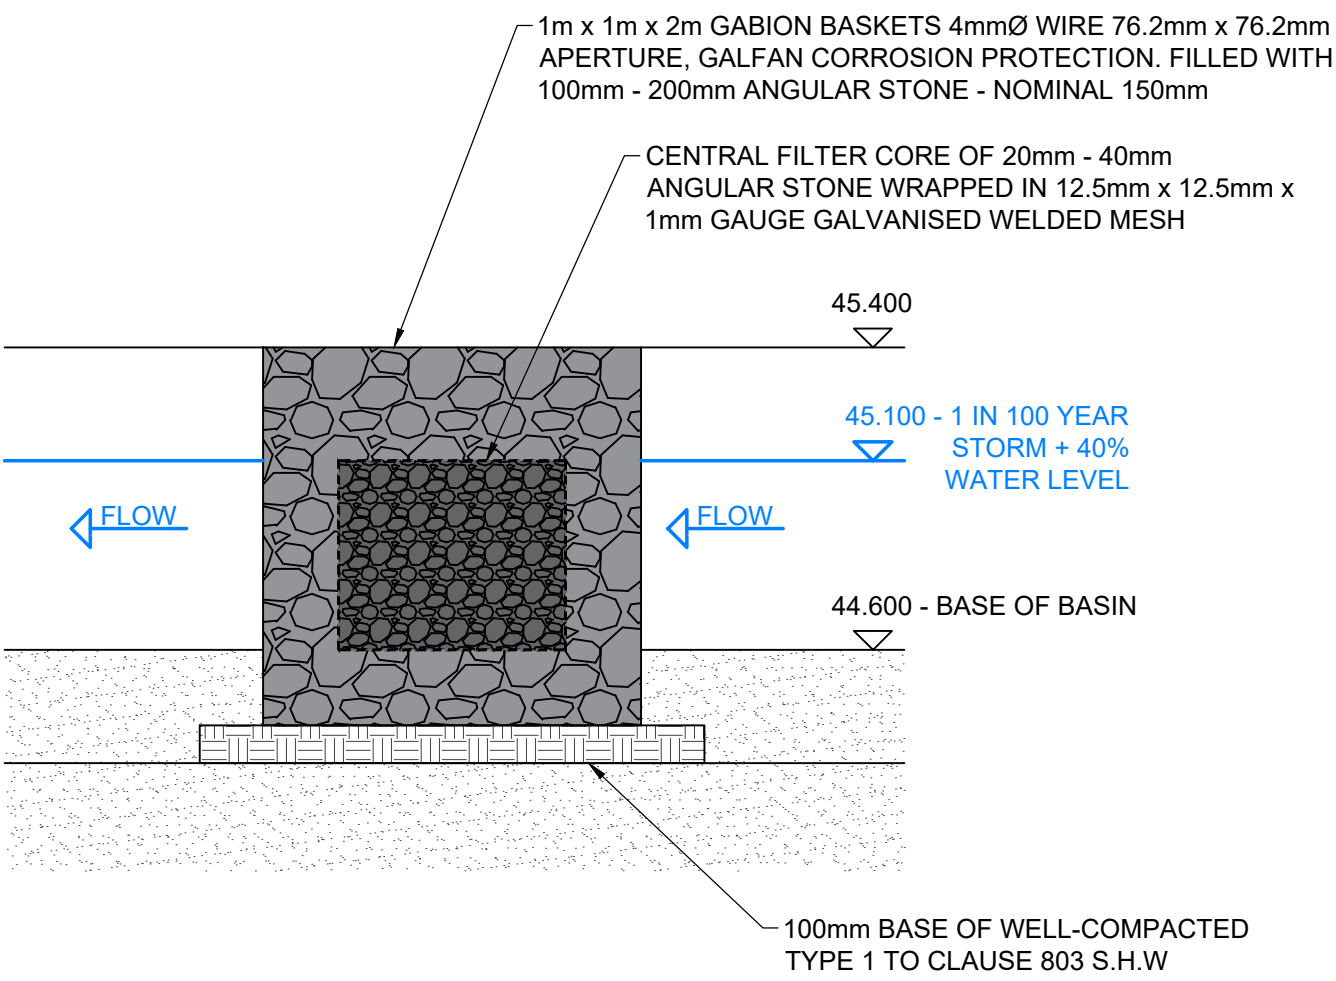

**IMPORTANT NOTE: CAUTION**  
ALL INFORMATION SHOWN ON THIS DRAWING FOR UNDERGROUND SERVICES/STATUTORY UNDERTAKERS' PLANT IS APPROXIMATE AND IS PROVIDED FOR THE CONTRACTORS' INFORMATION ONLY. IT SHOULD NOT BE RELIED ON FOR EXCAVATION OR ANY OTHER WORKS PURPOSES AND CONTRACTORS MUST SATISFY THEMSELVES OF THEIR LOCATIONS PRIOR TO THE COMMENCEMENT OF WORKS.

**NOTES**  
This drawing is the copyright of ARCH Associates Limited. It may not be copied, altered or reproduced without their written authority. This drawing must not be scaled. IF IN DOUBT ASK.

|      |          |                               |     |
|------|----------|-------------------------------|-----|
| P03  | 01/03/23 | UPDATED TO SUIT COMMENTS      | SPB |
| P02  | 01/03/23 | UPDATED TO SUIT COMMENTS      | SPB |
| P01  | 07/02/23 | PRELIMINARY ISSUE FOR COMMENT | SPB |
| Rev. | Date     | Description                   | By  |

**ARCH ASSOCIATES**  
01489 890004  
admin@archassociates.co.uk  
www.archassociates.co.uk

Client  
**FOREMAN HOMES**  
Architect  
**N/A**

Project title  
**PHASE 3,  
ST JOHN'S ROAD,  
HEDGE END.**

Drawing title  
**PROPOSED POND SECTIONS**

|       |            |          |          |            |        |
|-------|------------|----------|----------|------------|--------|
| Scale | Paper size | Date     | Drawn by | Checked by | Status |
| 1:250 | A1         | DEC 2022 | SPB      | SPB        | S4     |

Name  
Project code / No. | Originator | Zone | Level | Type | Role | Number | Revision  
**FHL013 - AAL-00-XX-DR-C-0522-P03**