

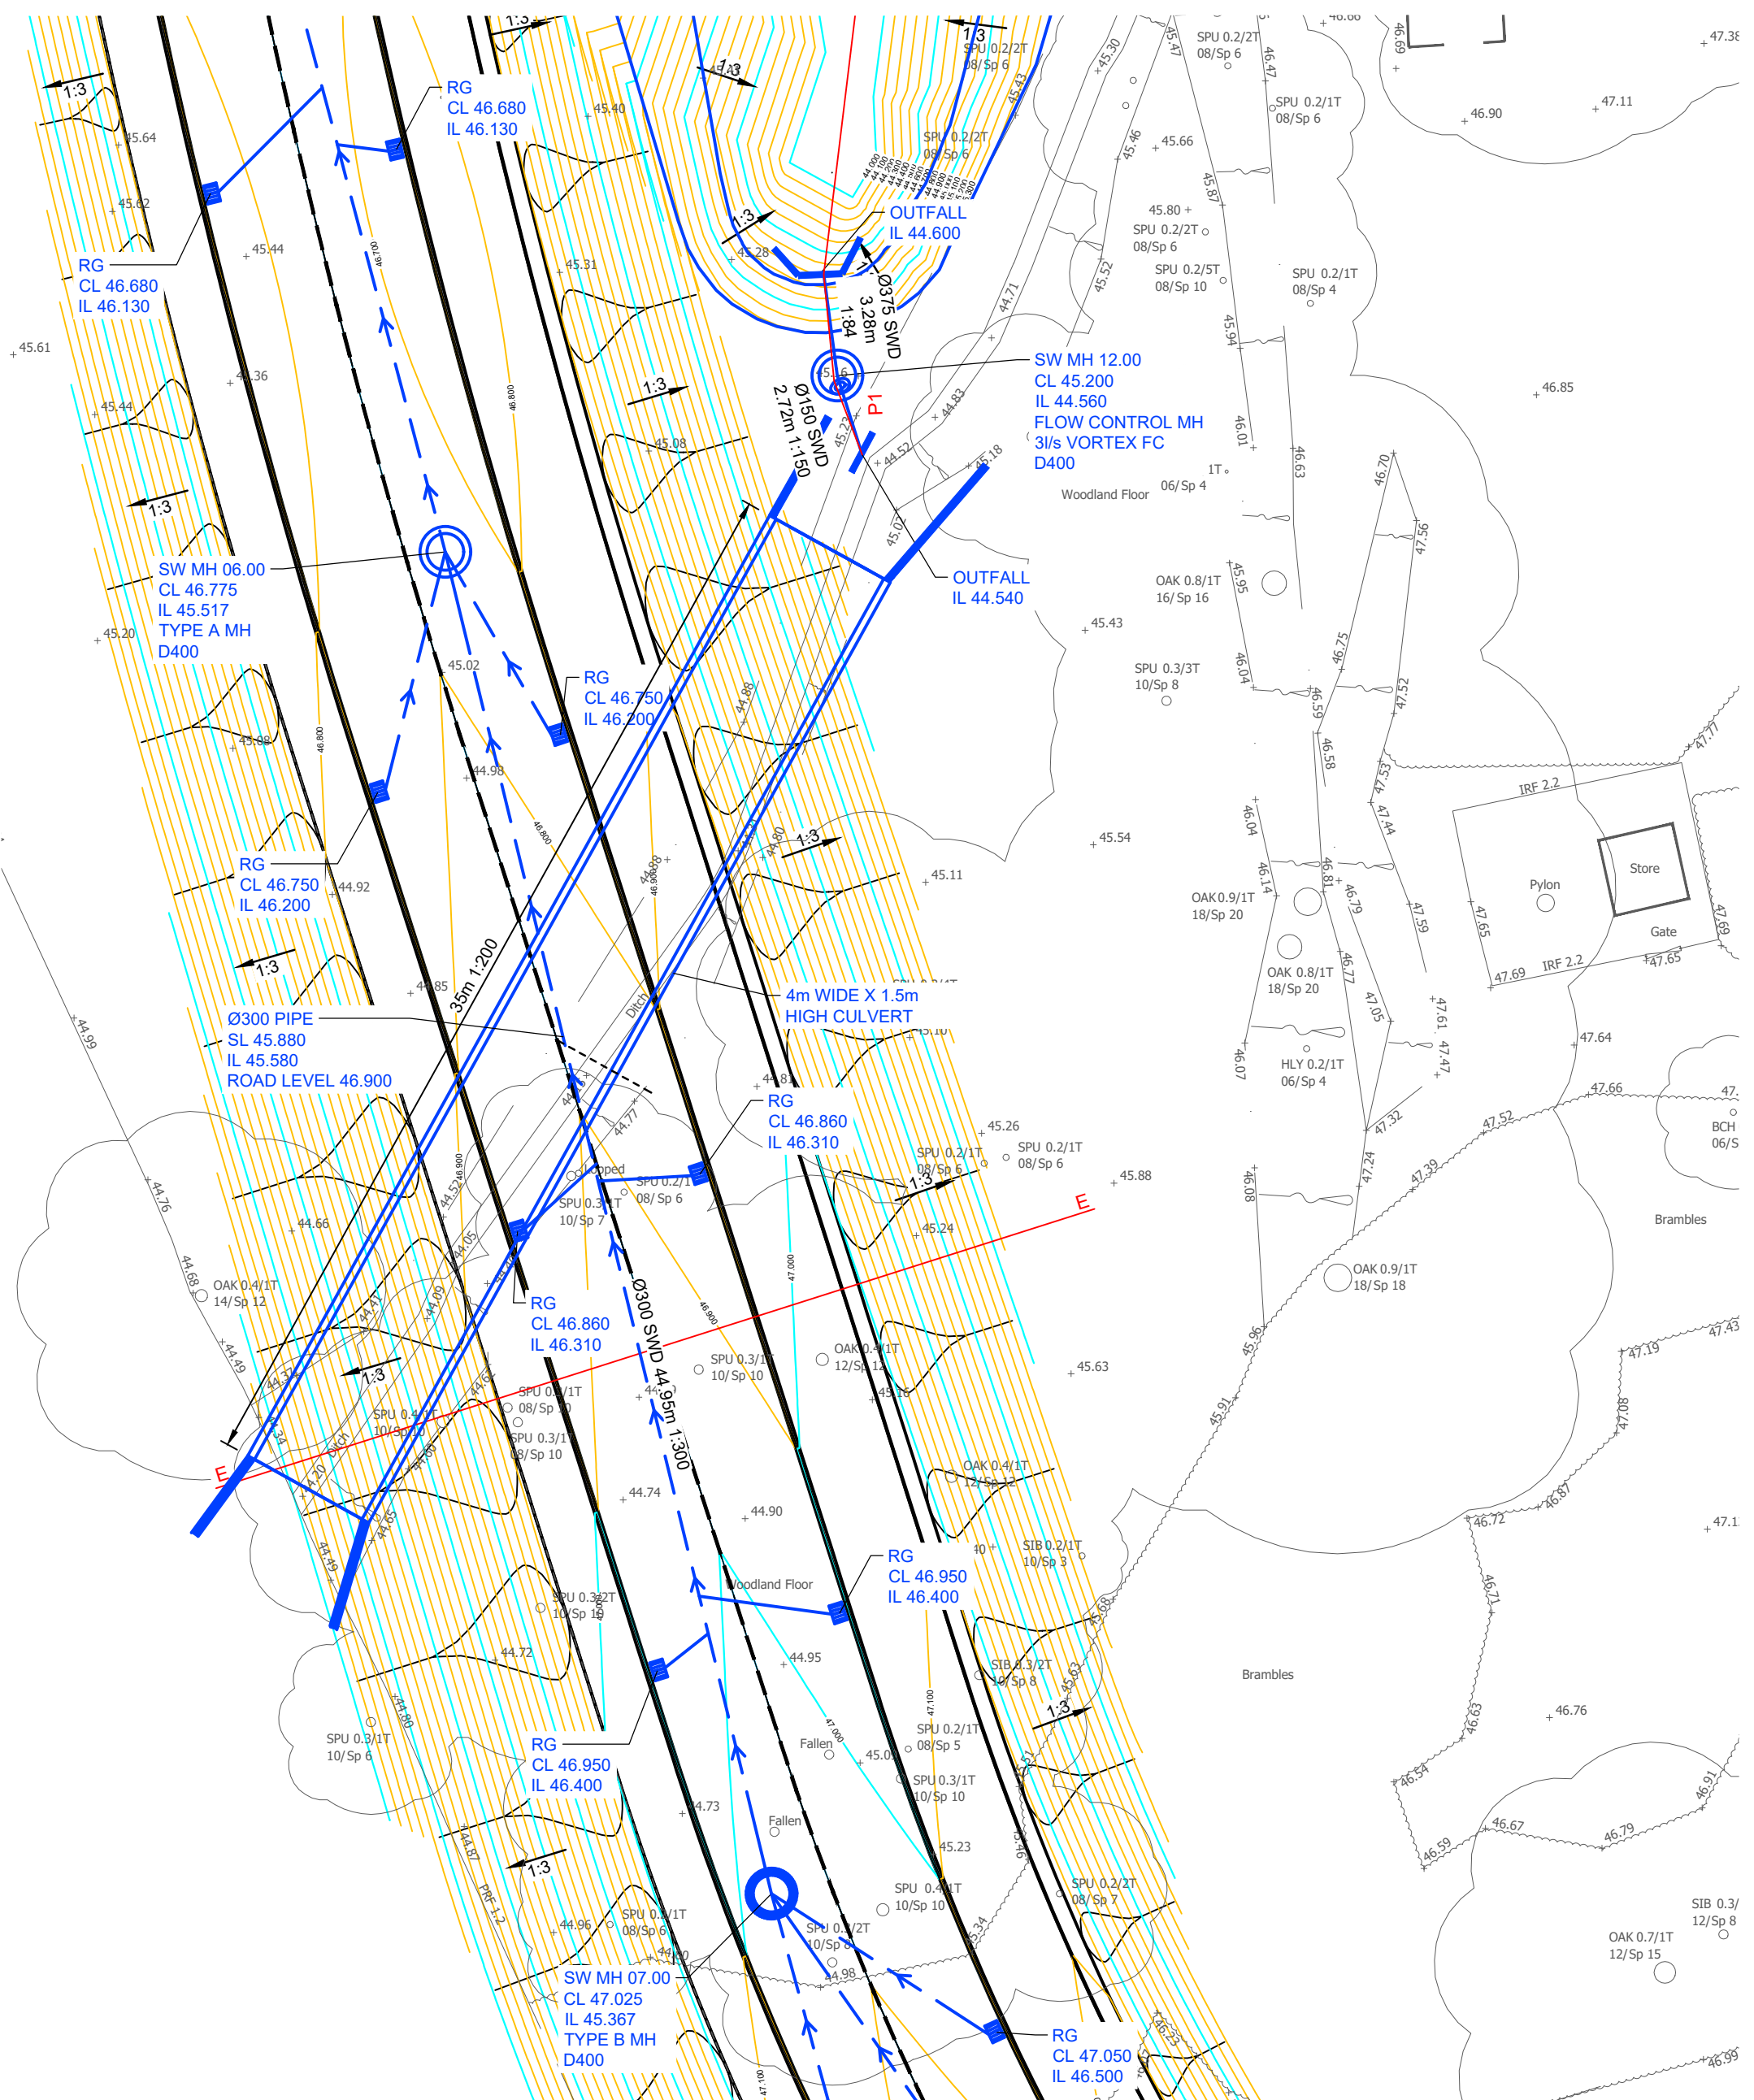


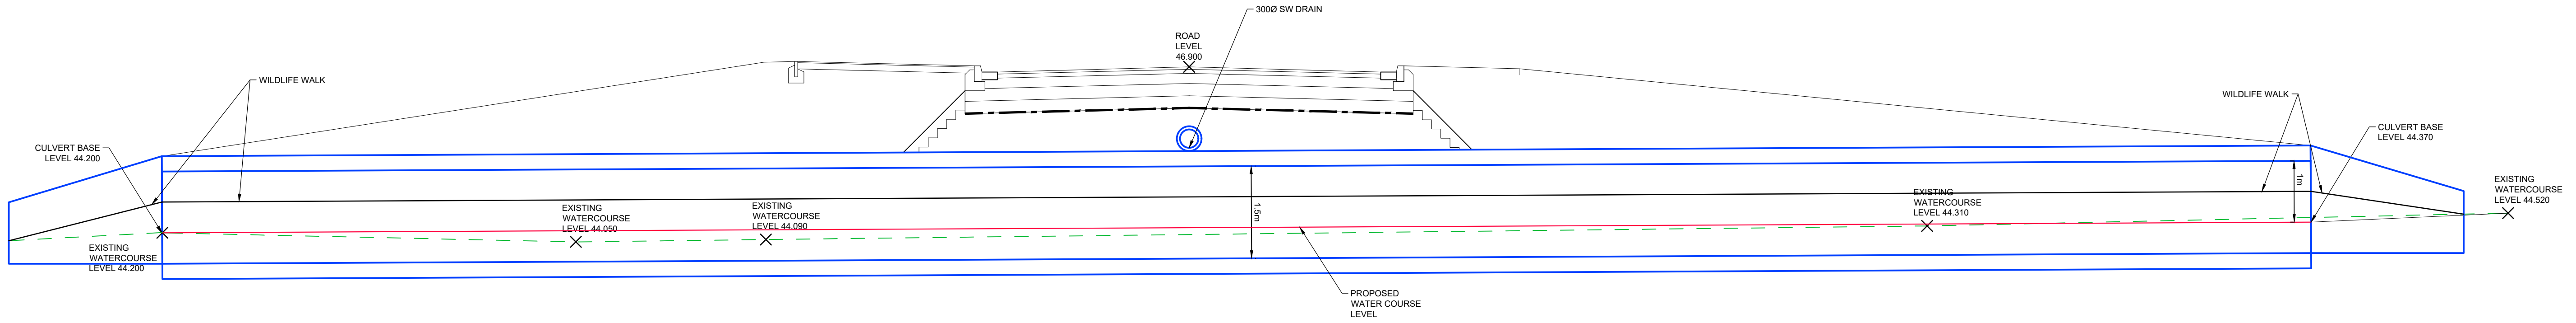


ALL DETAILS SUBJECT TO ORDINARY
WATERCOURSE TECHNICAL REVIEW
AND CONSENT

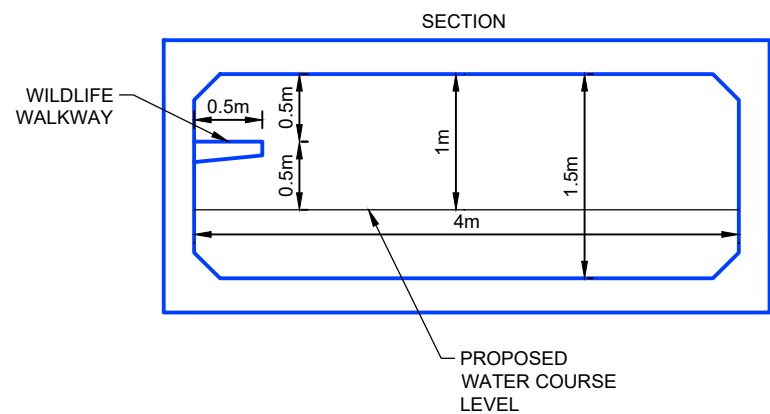

IMPORTANT NOTE: CAUTION

ALL INFORMATION SHOWN ON THIS DRAWING FOR UNDERGROUND SERVICES/STATUTORY UNDERTAKERS' PLANT IS APPROXIMATE AND IS PROVIDED FOR THE CONTRACTORS' INFORMATION ONLY. IT SHOULD NOT BE RELIED ON FOR EXCAVATION OR ANY OTHER WORKS PURPOSES AND CONTRACTORS MUST SATISFY THEMSELVES OF THEIR LOCATIONS PRIOR TO THE COMMENCEMENT OF WORKS.

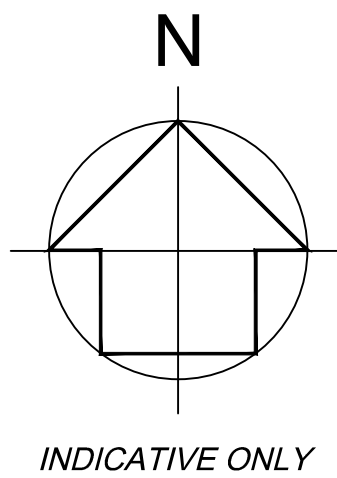

KEY TO HEALTH AND SAFETY SYMBOLS					
THESE NOTES ARE BASED ON THE USE OF EXPERIENCED AND COMPETENT CONTRACTORS CARRYING OUT THE WORK USING AN APPROVED SAFE METHOD OF WORKING					
	INDICATES A RESIDUAL RISK REQUIRING A COMPULSORY ACTION				
	INDICATES A RESIDUAL RISK REQUIRING A PROHIBITIVE ACTION				
	INDICATES A RESIDUAL RISK AS A WARNING				
	INDICATES A RESIDUAL RISK FOR INFORMATION				

P02	01/03/23	UPDATED TO SUIT COMMENTS	SPB
P01	01/03/23	PRELIMINARY ISSUE FOR COMMENT	SPB
Rev.	Date	Description	By



01489 890004
admin@archassociates.co.uk
www.archassociates.co.uk

Client:
FOREMAN HOMES

Architect:
N/A

Project title:
**PHASE 3,
ST JOHN'S ROAD,
HEDGE END.**

Drawing title:
PROPOSED CULVERT A

Scale	Paper size	Date	Drawn by	Checked by	Status
NOT TO SCALE	A1	DEC 2022	SPB	SPB	S4

Name:
Project code / No. | Originator | Zone | Level | Type | Role | Number | Revision
FHL013 - AAL-00-XX-DR-C-0527-P02