


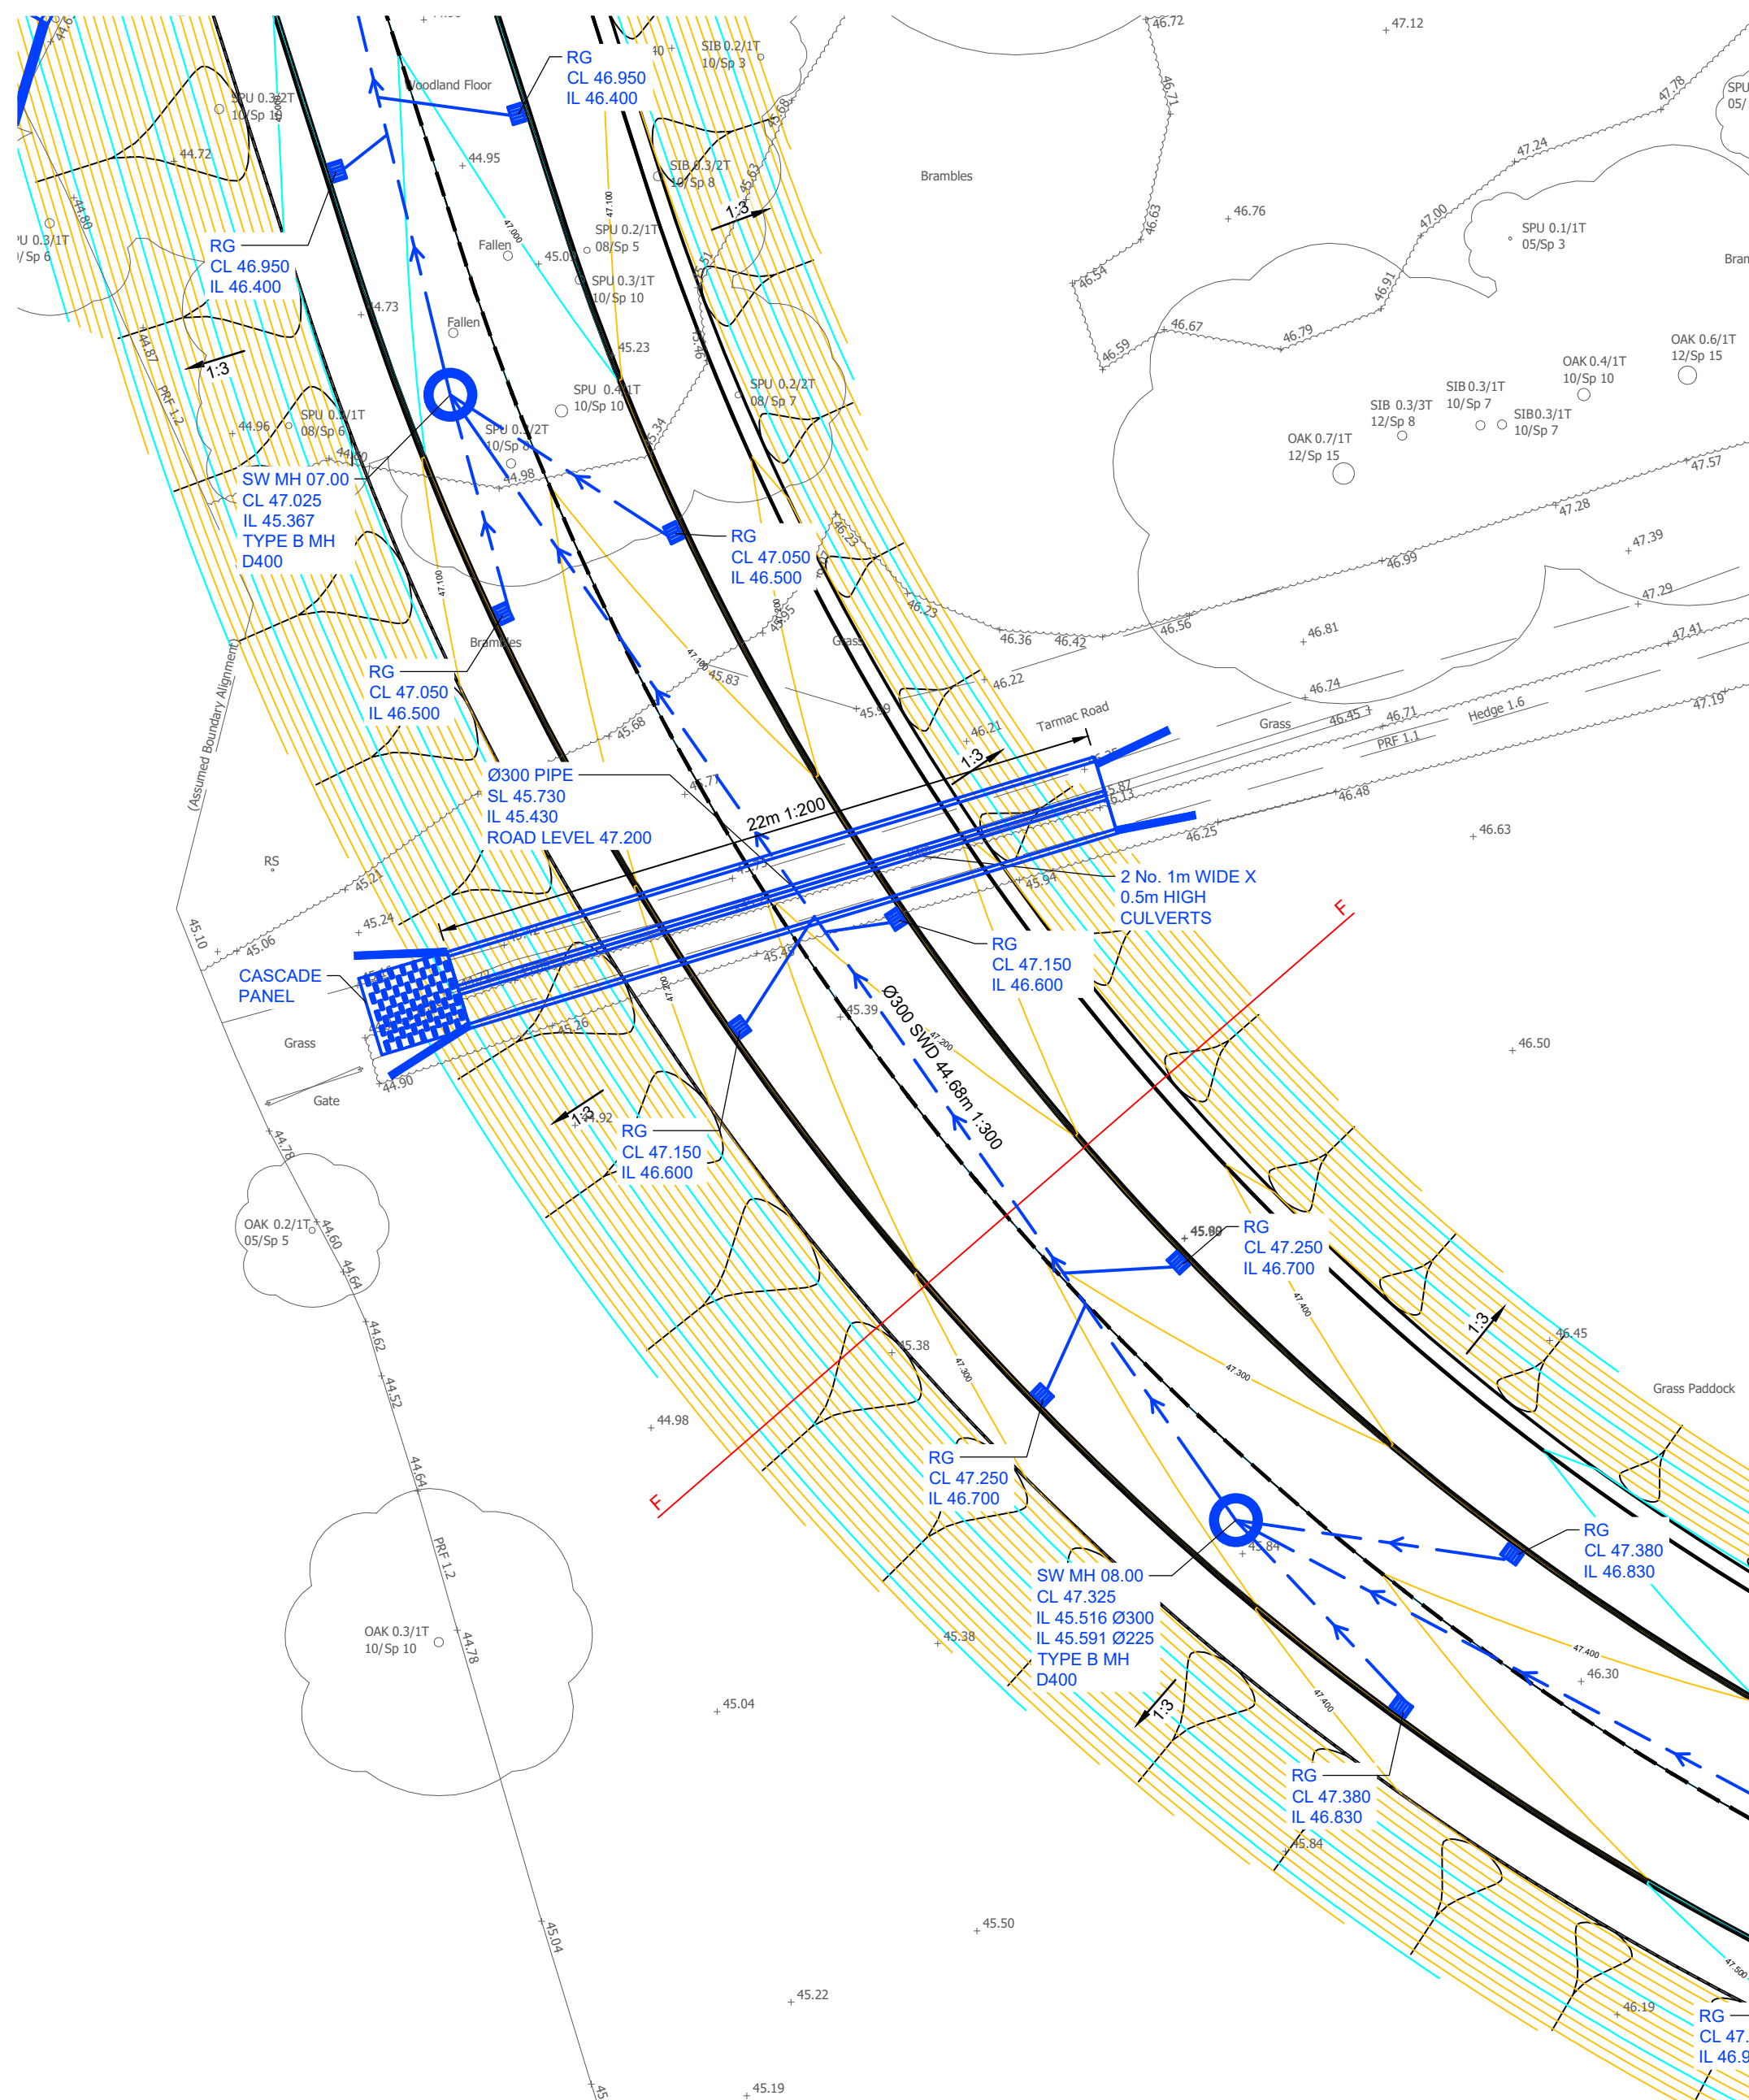

ALL INFORMATION SHOWN ON THIS DRAWING FOR UNDERGROUND SERVICES/STATUTORY UNDERTAKERS' PLANT IS APPROXIMATE AND IS PROVIDED FOR THE CONTRACTOR'S INFORMATION ONLY. IT SHOULD NOT BE RELIED ON FOR EXCAVATION OR ANY OTHER WORKS PURPOSES AND CONTRACTORS MUST SATISFY THEMSELVES OF THEIR LOCATIONS PRIOR TO THE COMMENCEMENT OF WORKS.



 INDICATES A RESIDUAL RISK AS A WARNING

 INDICATES A RESIDUAL RISK FOR INFORMATION



**ARCH
ASSOCIATES**

01489 890004
admin@archassociates.co.uk
www.archassociates.co.uk

Drawing title
PROPOSED CULVERT B

Name
Project code / No. | Originator | Zone | Level | Type | Role | Number | Revision
FHLO13 - AAL - 00 - XX - DR - C - 0528 - P03