




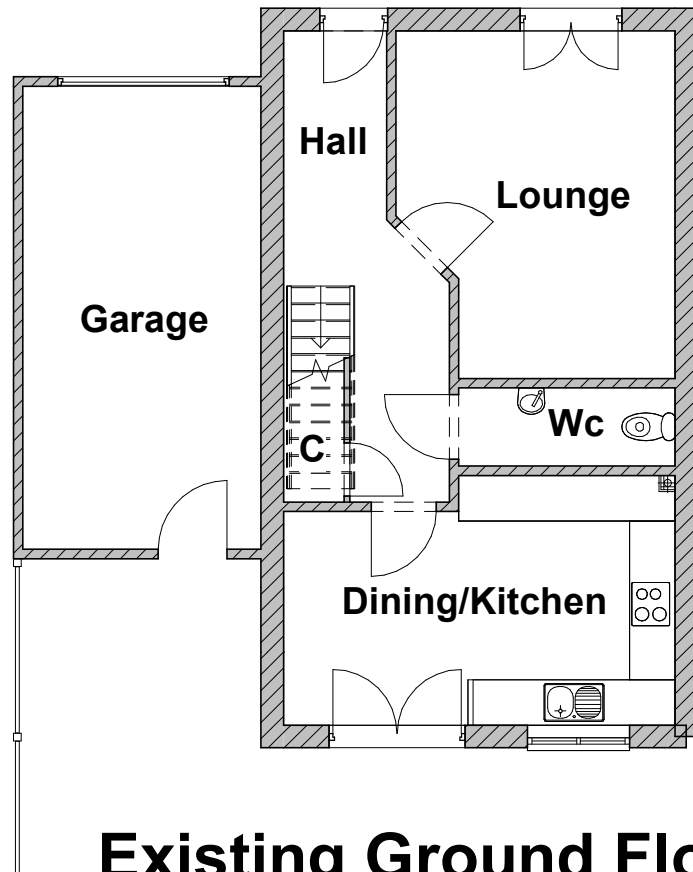

Existing Ground Floor
1 : 100

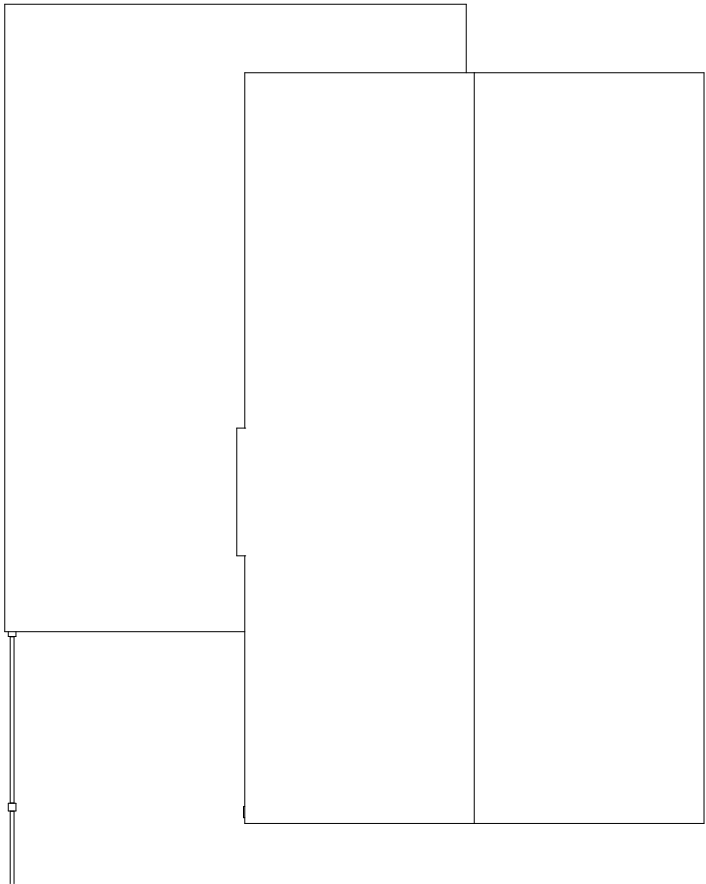

Existing Roof
1 : 100

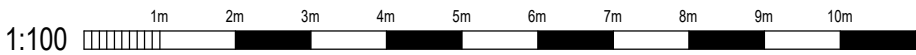

URBAN ARCHITECTURE Malcolm Stevens BA (Hons) Arch Tech Tel: 07815 109494 & 023 80403794 Email : malcstevens@urban-architecture.co.uk			
Project	8 MAPLE CRESCENT WEST END SOUTHAMPTON SO30 3JH		Project No P23002
Drawing Title EXISTING GROUND FLOOR LAYOUT & ROOF LAYOUT		Date JAN 23	Scale as shown
Client	MR K ALGOUD		Drawing No P02
		Revision	

This drawing is copyright of the Architectural Consultant & must not be reproduced without their express permission.