




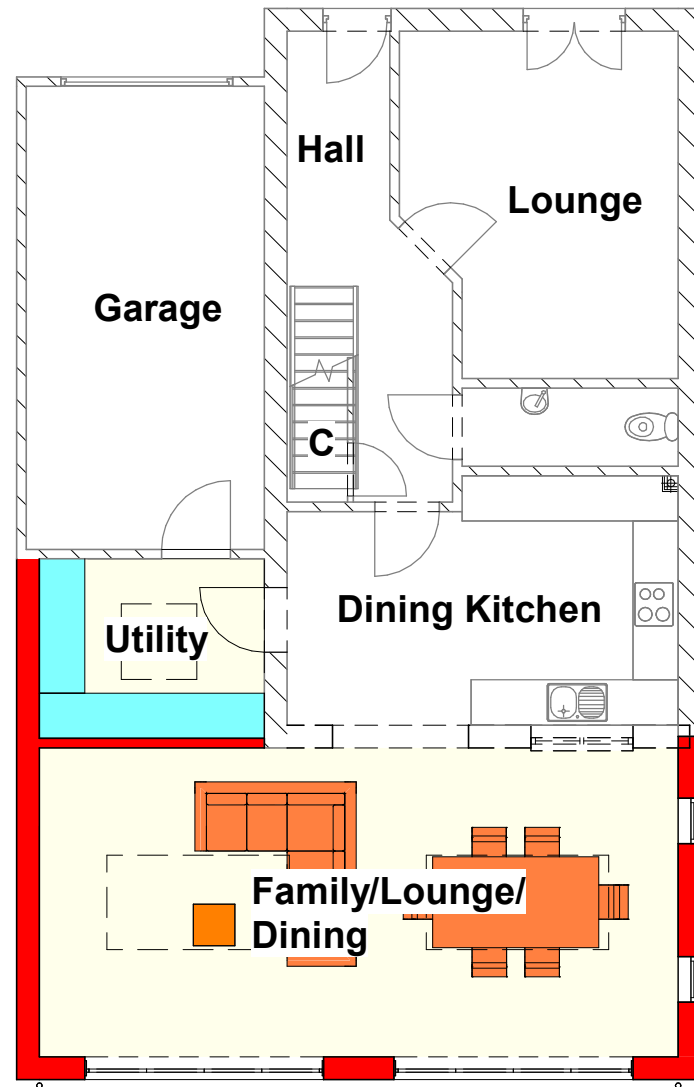

Proposed Ground Floor
1 : 100

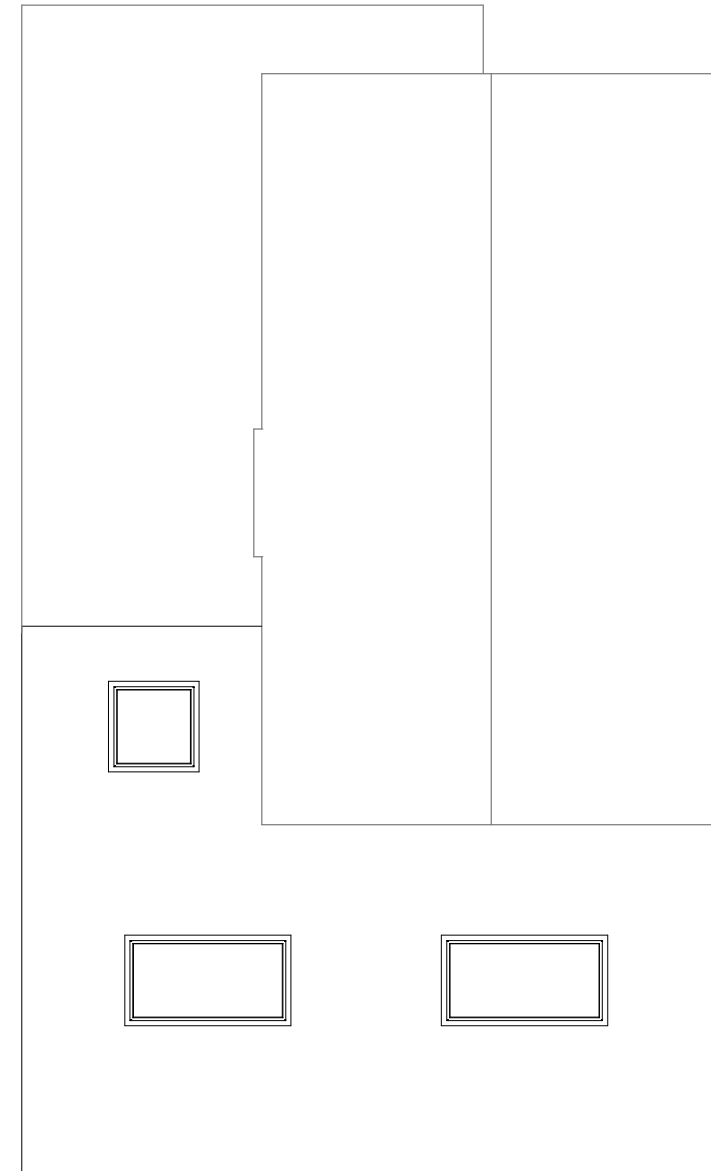

Proposed Roof
1 : 100

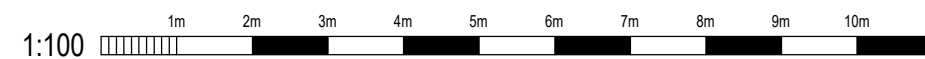

URBAN ARCHITECTURE

Malcolm Stevens BA (Hons) Arch Tech Tel: 07815 109494 & 023 80403794
Email : malcstevens@urban-architecture.co.uk

Project 8 MAPLE CRESCENT WEST END
SOUTHAMPTON SO30 3JH

Project No **P23002**

Date JAN 23 Scale as shown

Drawing Title PROPOSED FLOOR & ROOF LAYOUT

Drawing No P04

Client MR K ALGOUD

Revision

--	--	--	--	--	--	--	--	--	--	--	--	--	--	--	--	--	--	--	--

This drawing is copyright of the Architectural Consultant & must not be reproduced without their express permission.