
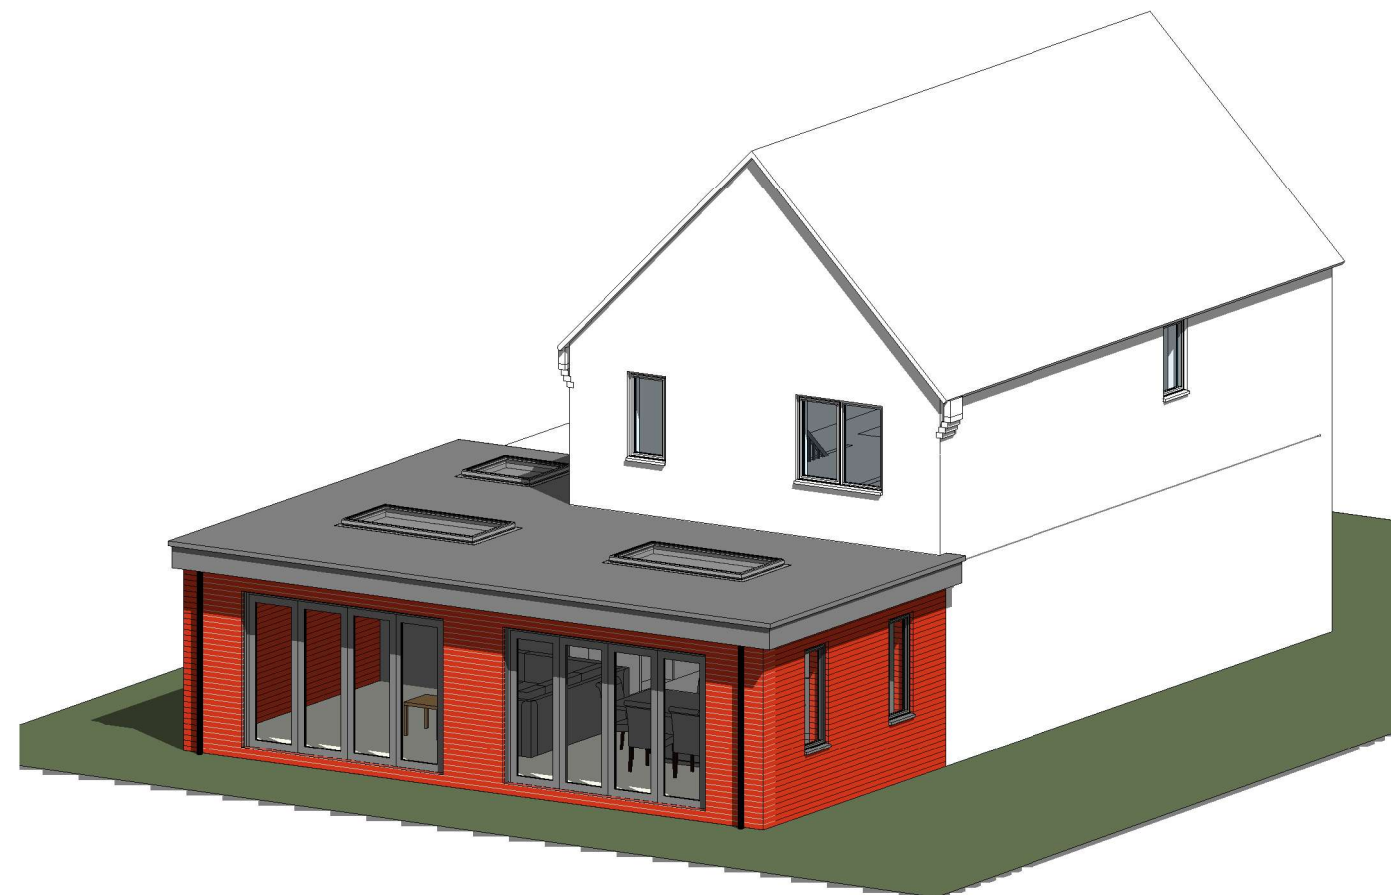


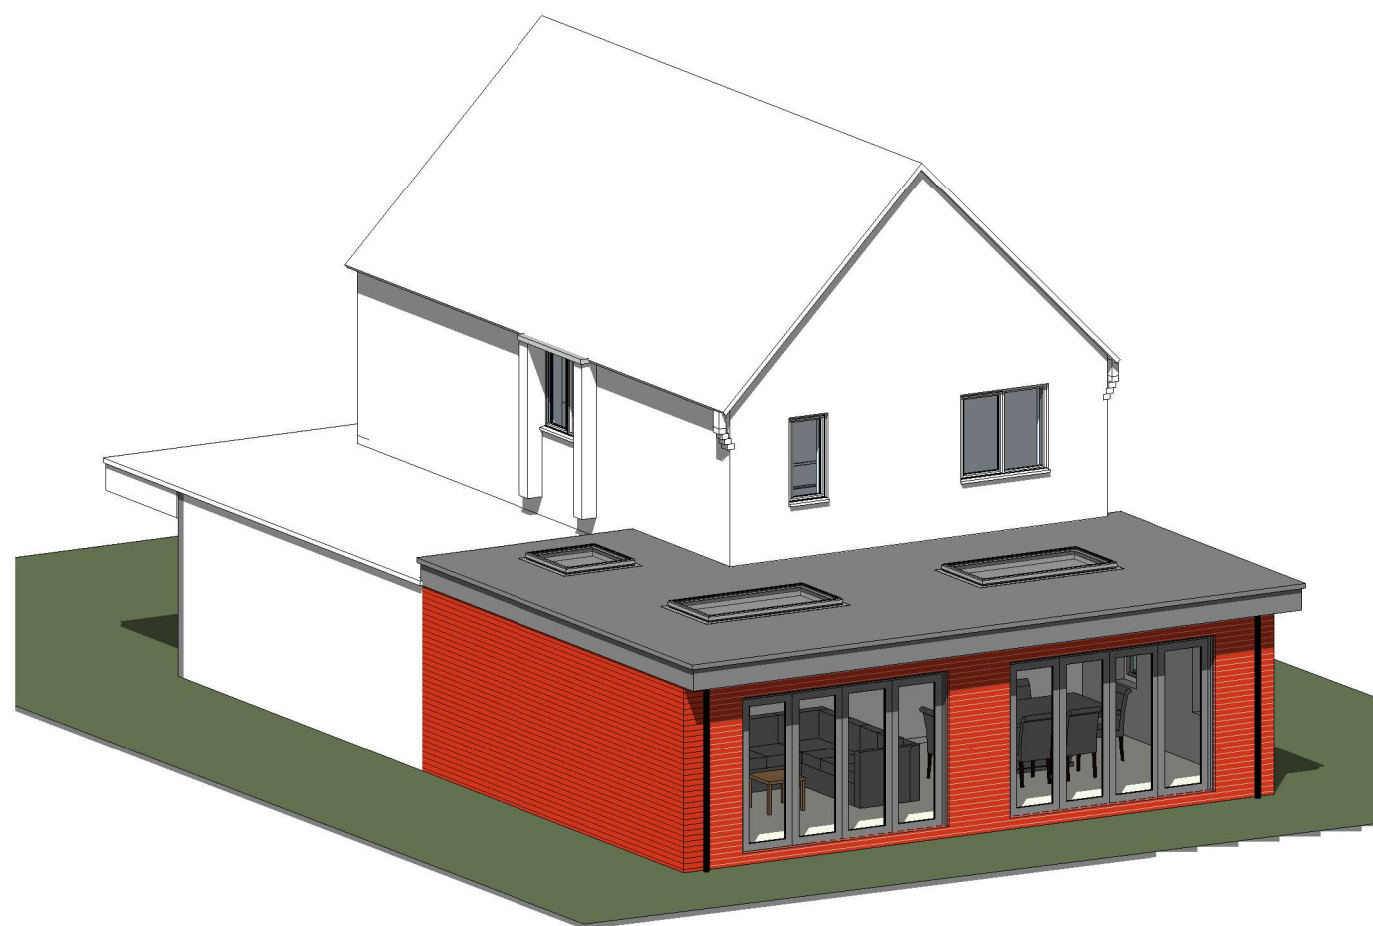

3D Rear Left

3D Rear Right

URBAN ARCHITECTURE

Malcolm Stevens BA (Hons) Arch Tech Tel: 07815 109494 & 023 80403794

Email : malcstevens@urban-architecture.co.uk

Project	8 MAPLE CRESCENT WEST END SOUTHAMPTON SO30 3JH
---------	---

Project No	P23002
------------	---------------

Date JAN 23	Scale as shown
-------------	----------------

Drawing Title 3D VIEWS

Drawing No P06

Client	MR K ALGOUD
--------	-------------

[illegible]

This drawing is copyright of the Architectural Consultant & must not be reproduced without their express permission.