


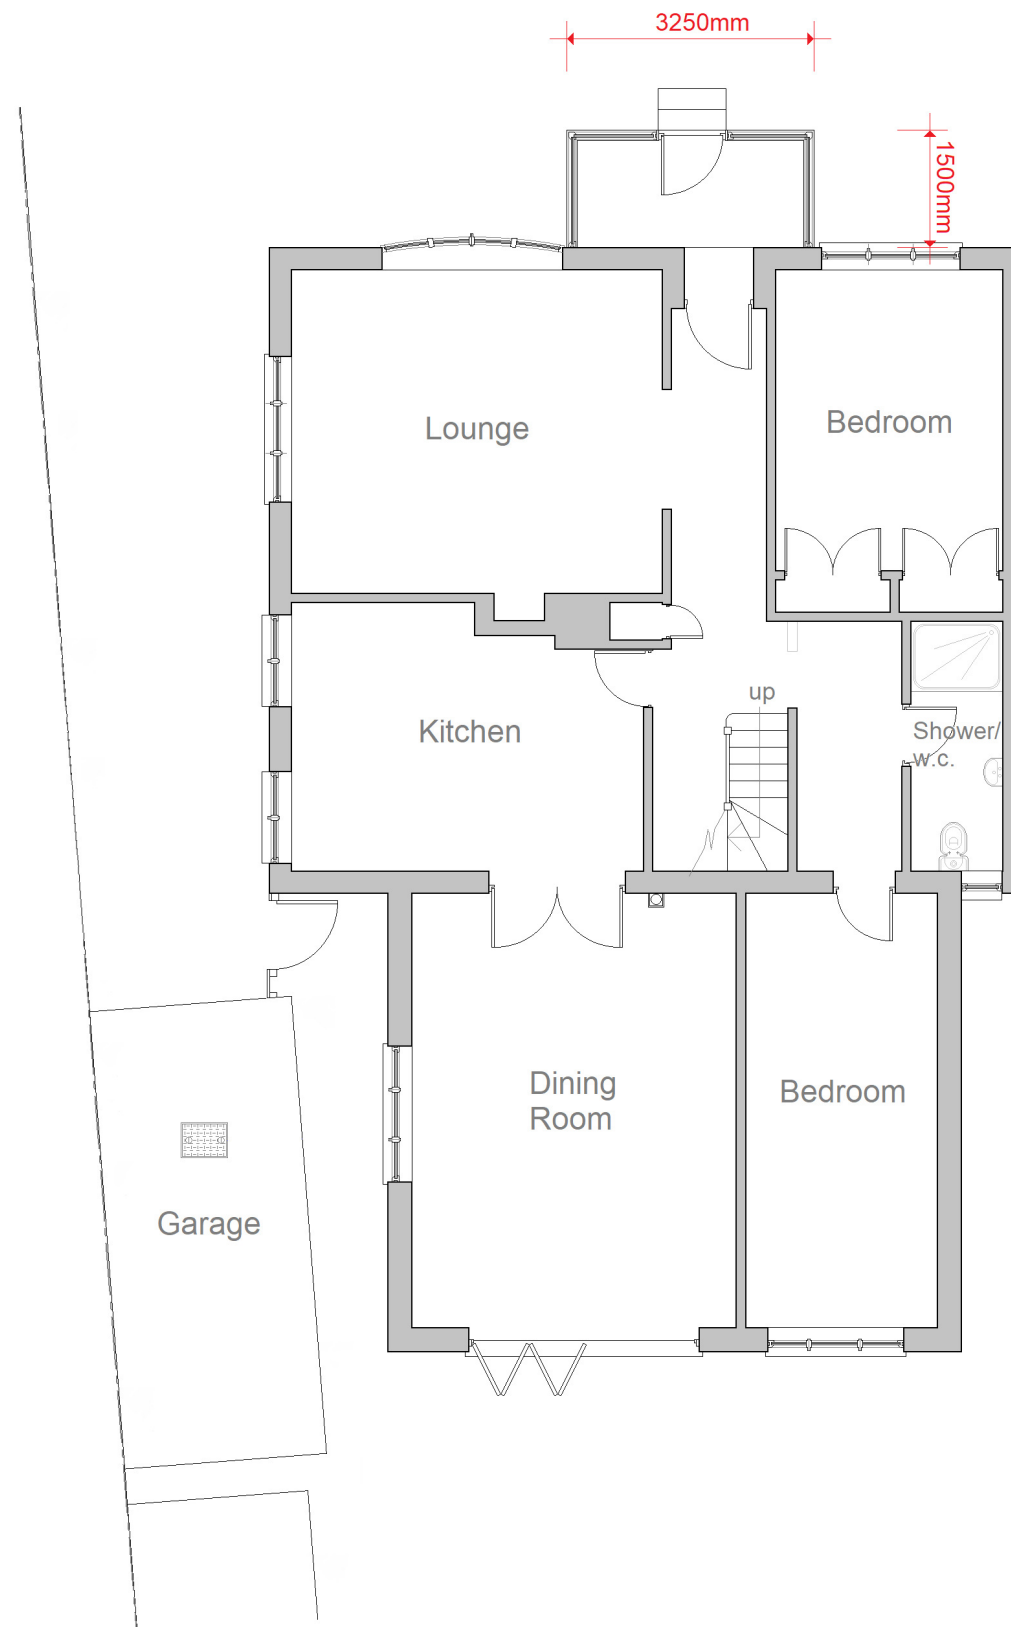

Existing Plan 1:100



Scale Bar 1:100 @ A3

JOB TITLE	APPLICANT	SCALE	DATE	NORTH ARROW	This drawing is copyright and should not be reproduced without permission. Scaled dimensions should not be taken from this drawing. All dimensions to be checked on site before work is commenced. All dimensions are in millimeters unless otherwise stated. All our proposals are subject to confirmation following liaison with the relevant local authorities.	REV A
DRAWING TITLE	SITE ADDRESS	DRAWN BY	DRAWING NUMBER			
New Porch To Front of Property	Mr Sanjeev Jassal	1:100	23/02/2023			
Proposed Plan	57 Haig Road, Bishopstoke, EASTLEIGH, SO50 8JL		57HR/23/003			