
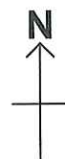
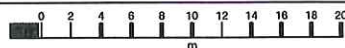


31 Sherborne Way

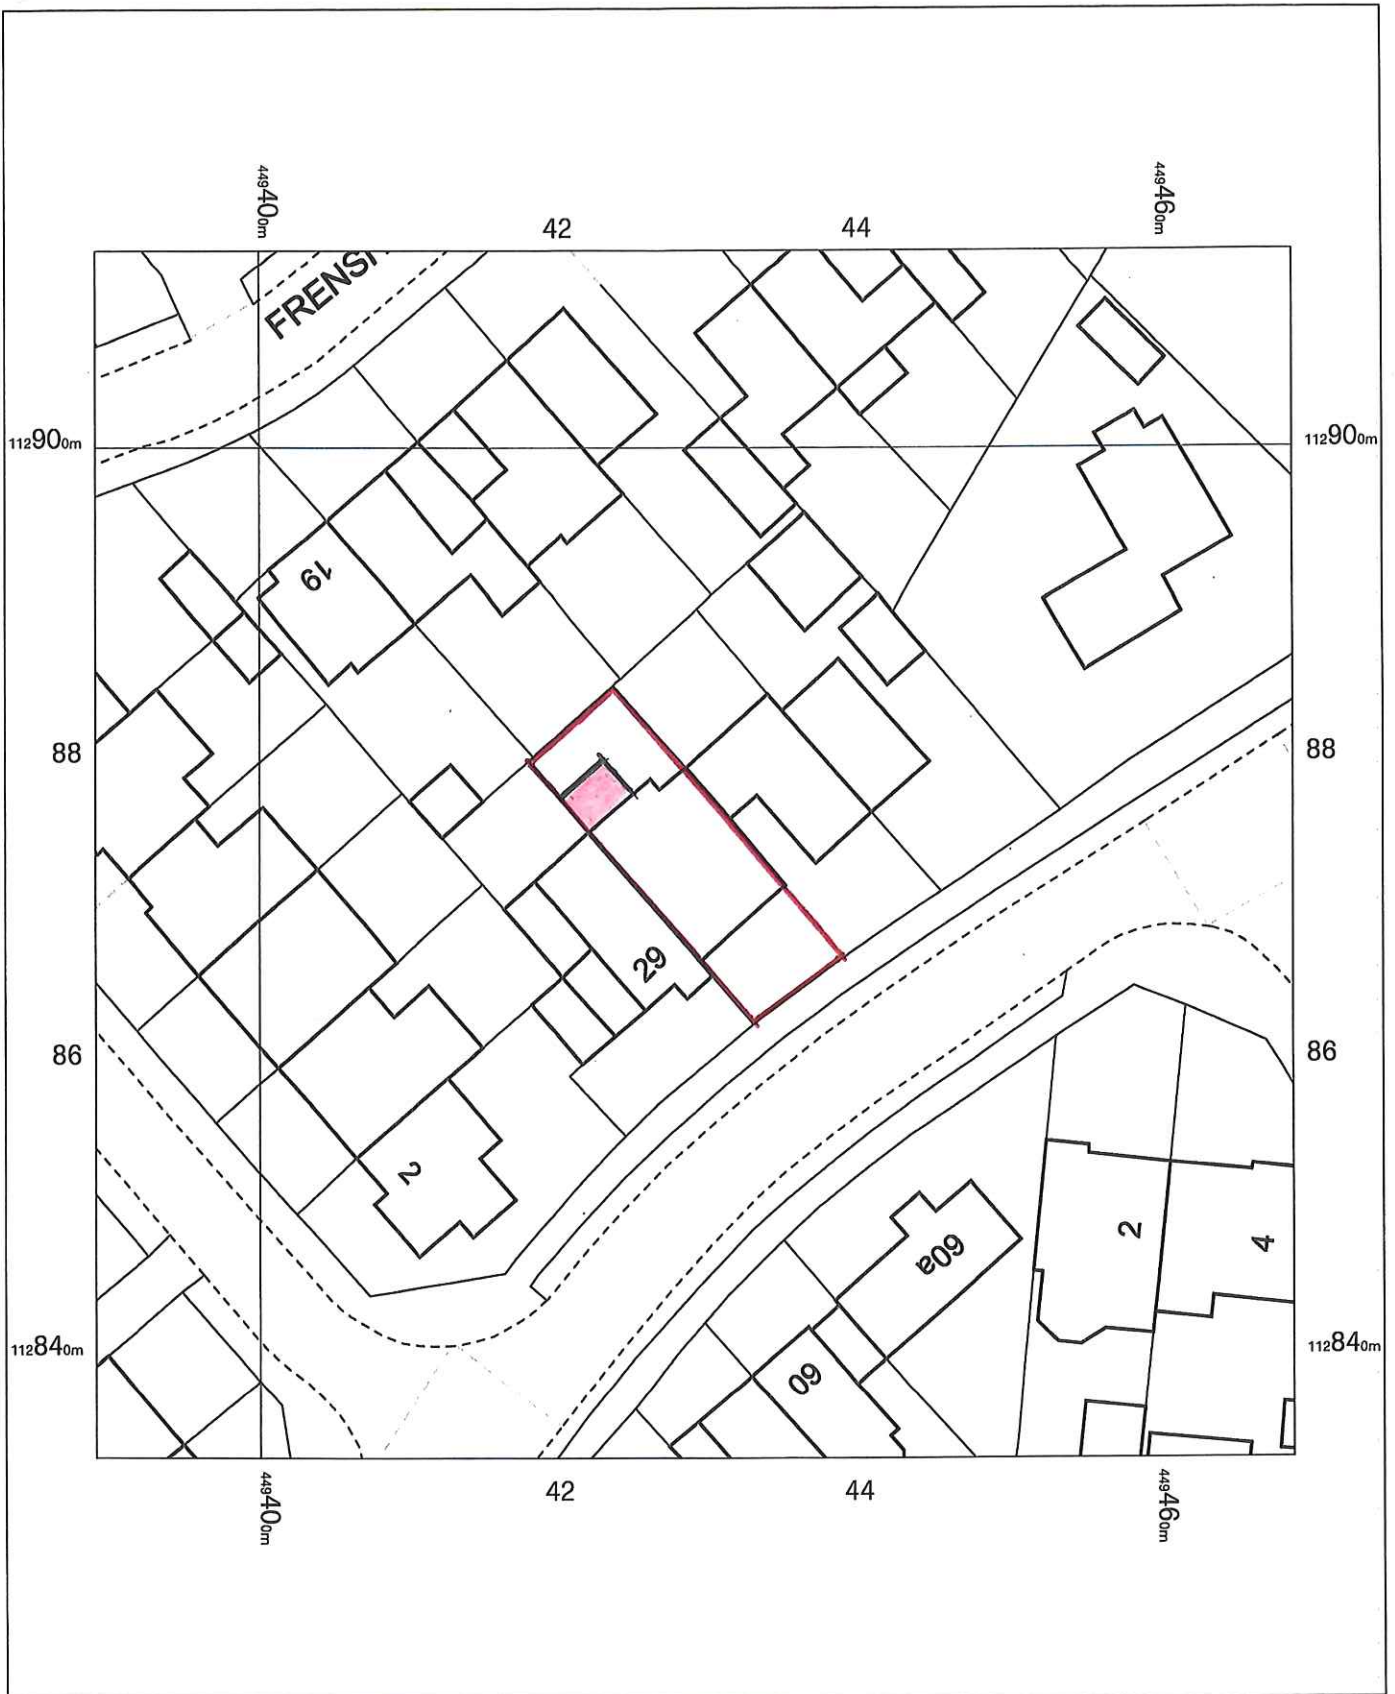

OS MasterMap 1250/2500/10000 scale
 Friday, February 17, 2023, ID: BLJT-01087523
www.planningapplicationmaps.co.uk

1:500 scale print at A4, Centre: 449429 E, 112873 N

©Crown Copyright Ordnance Survey. Licence no. 100051661

