



EXISTING ELEVATIONS

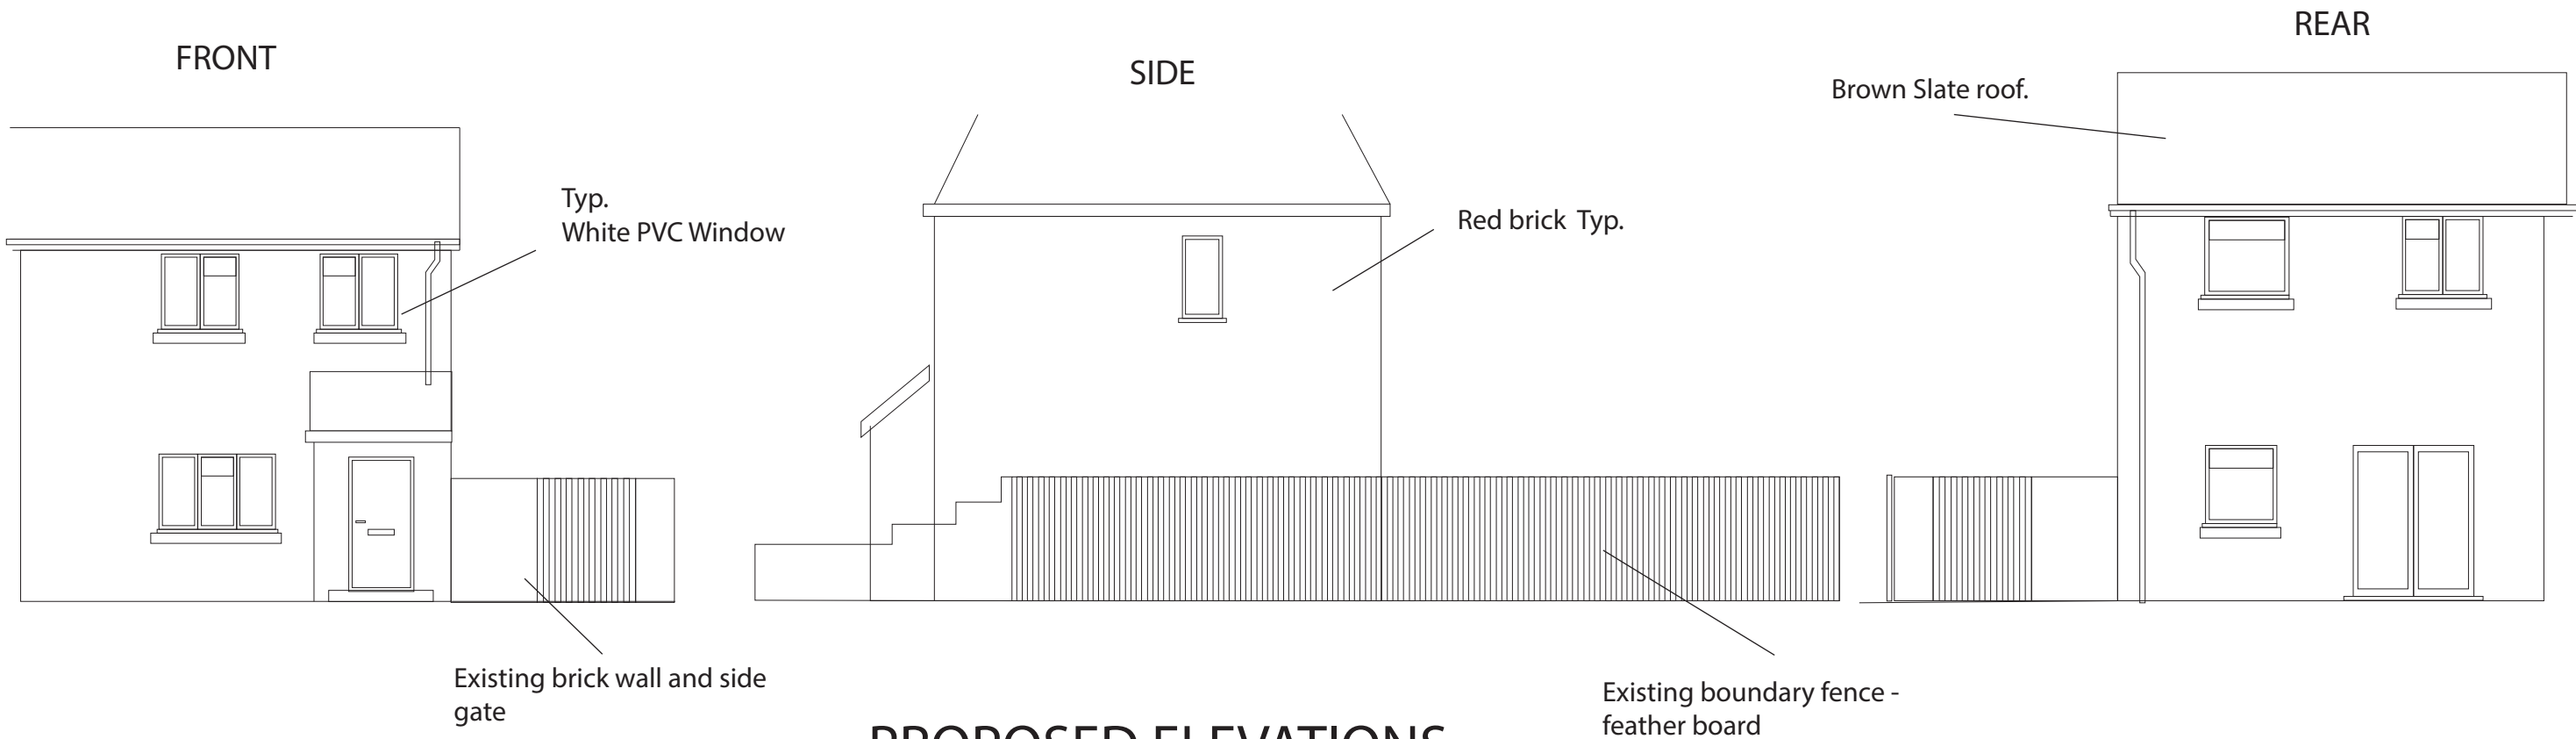

PROPOSED ELEVATIONS

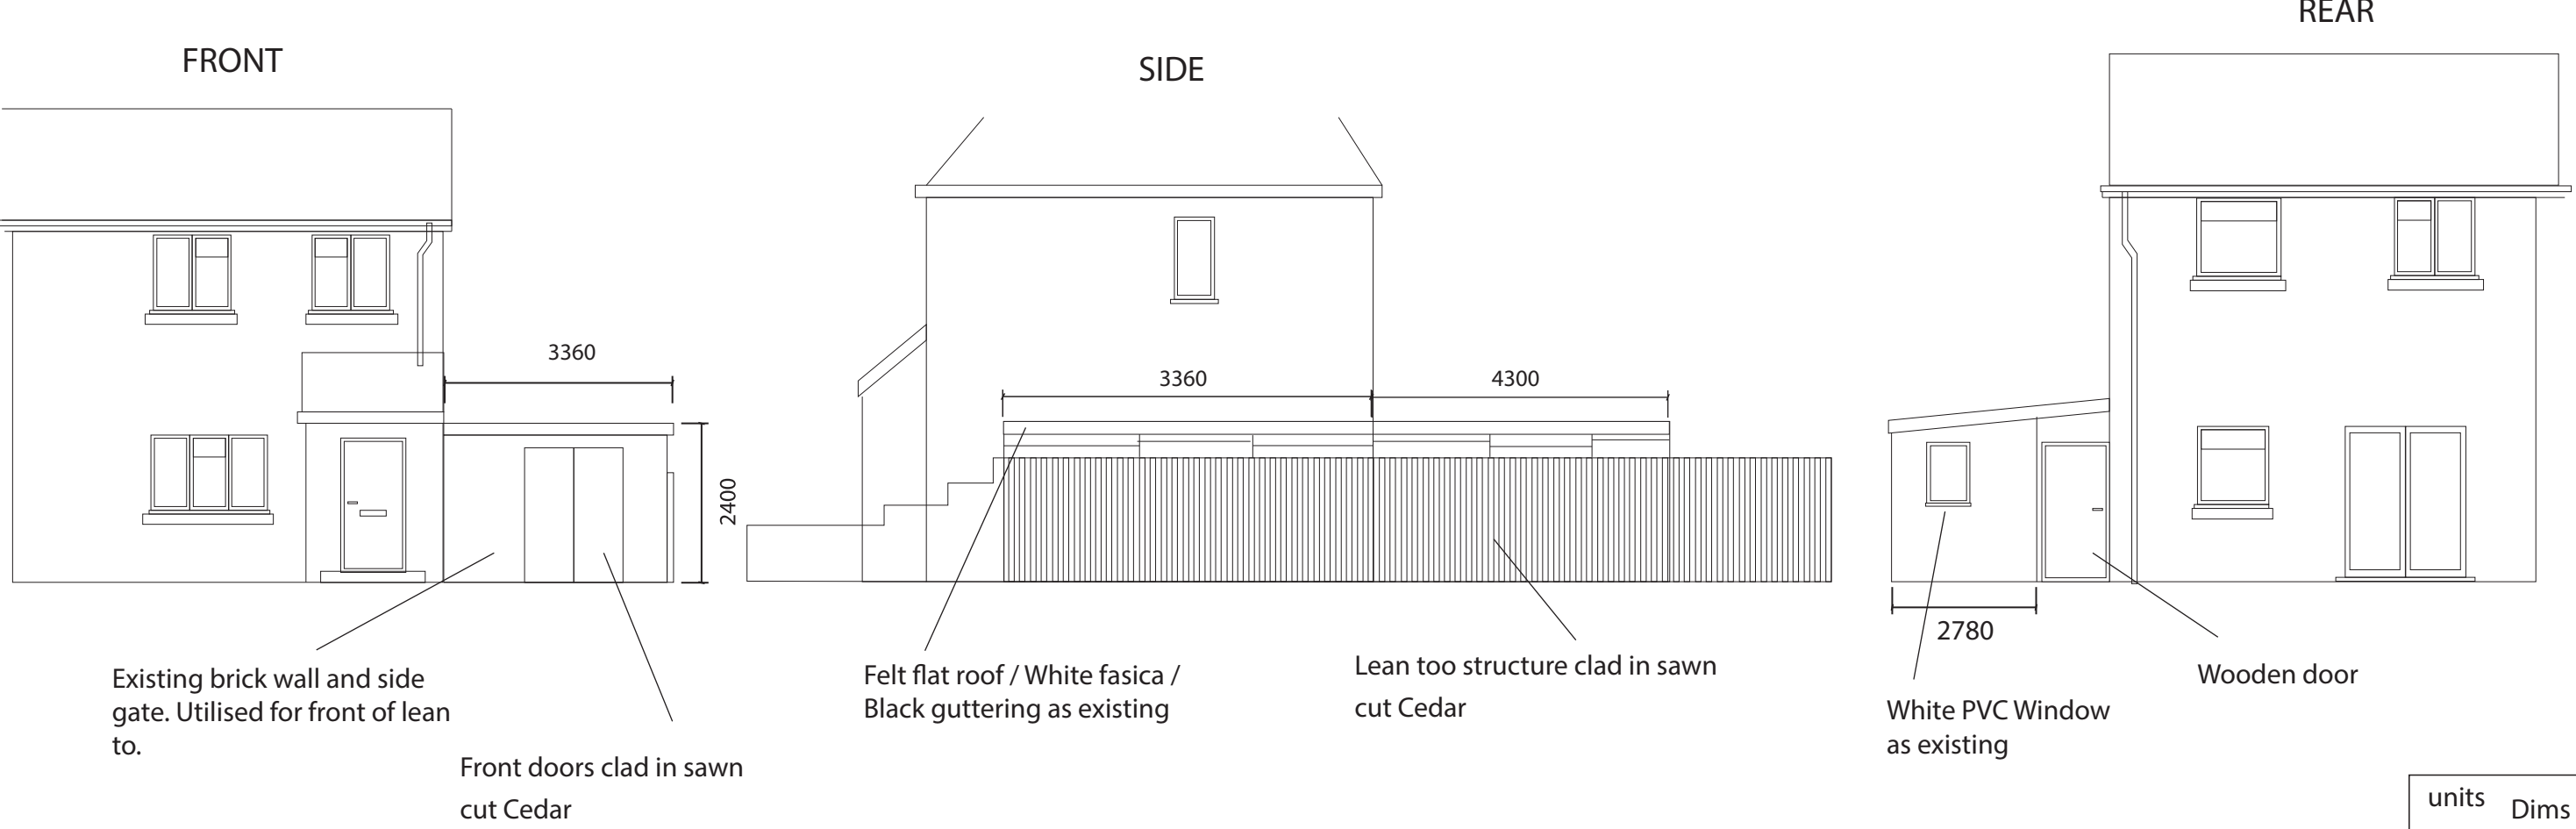

units	Dims in mm
Scale	See Drawing

Project	Retrospective planning application	Applicant Address	19 Boswell Close, Boitley SO30 2TX	Drawing Title	19BOS ELEVATIONS	Revision	00
---------	------------------------------------	-------------------	------------------------------------	---------------	------------------	----------	----