



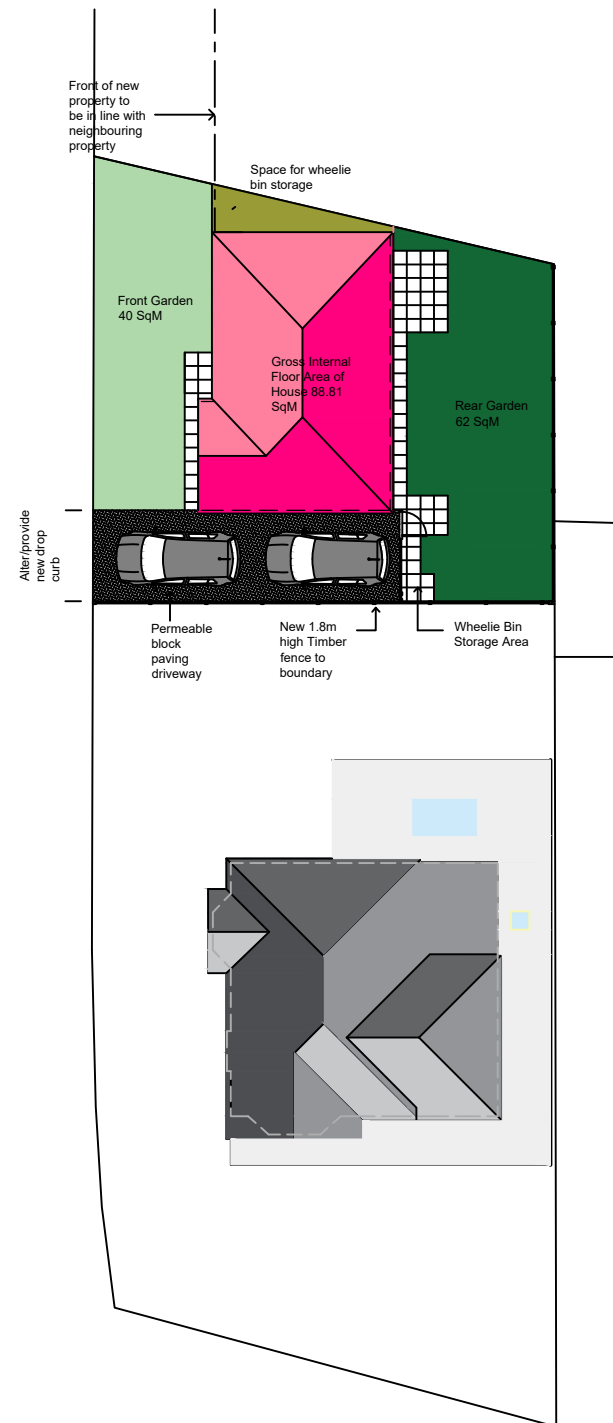


Block Plan 1:250

Sayers Road

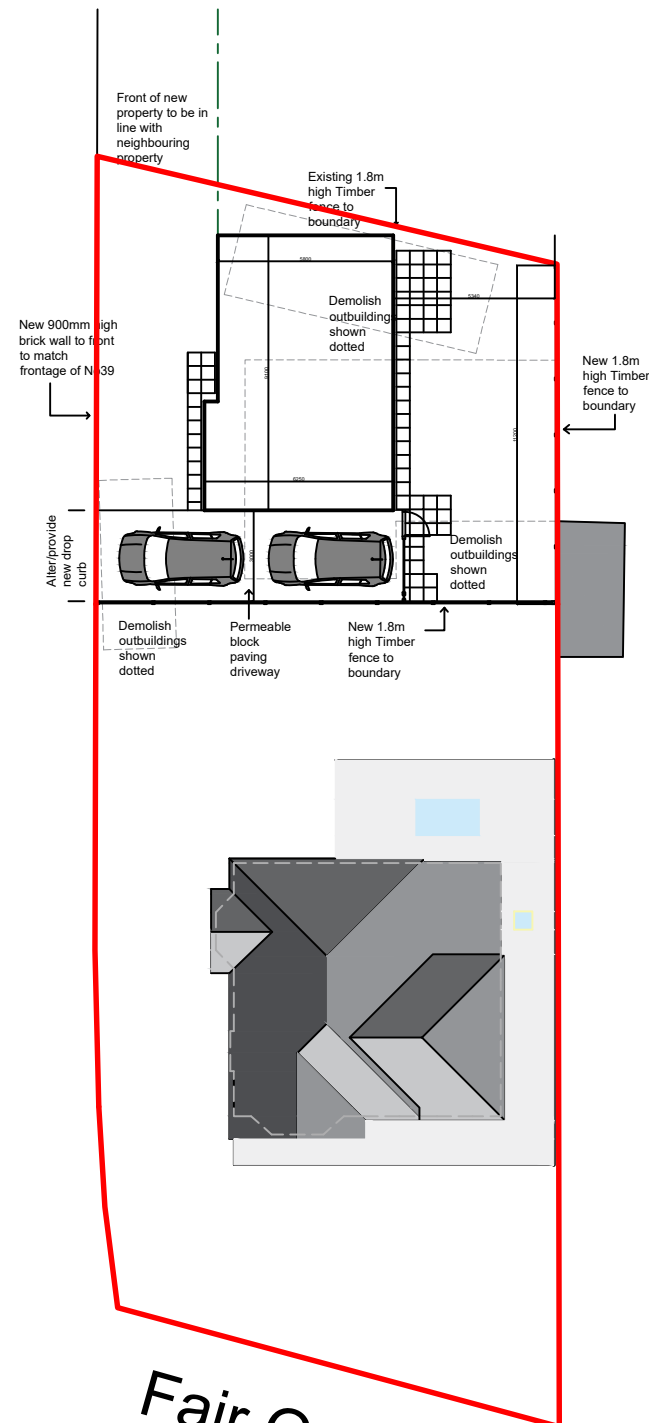

Fair Oak Road

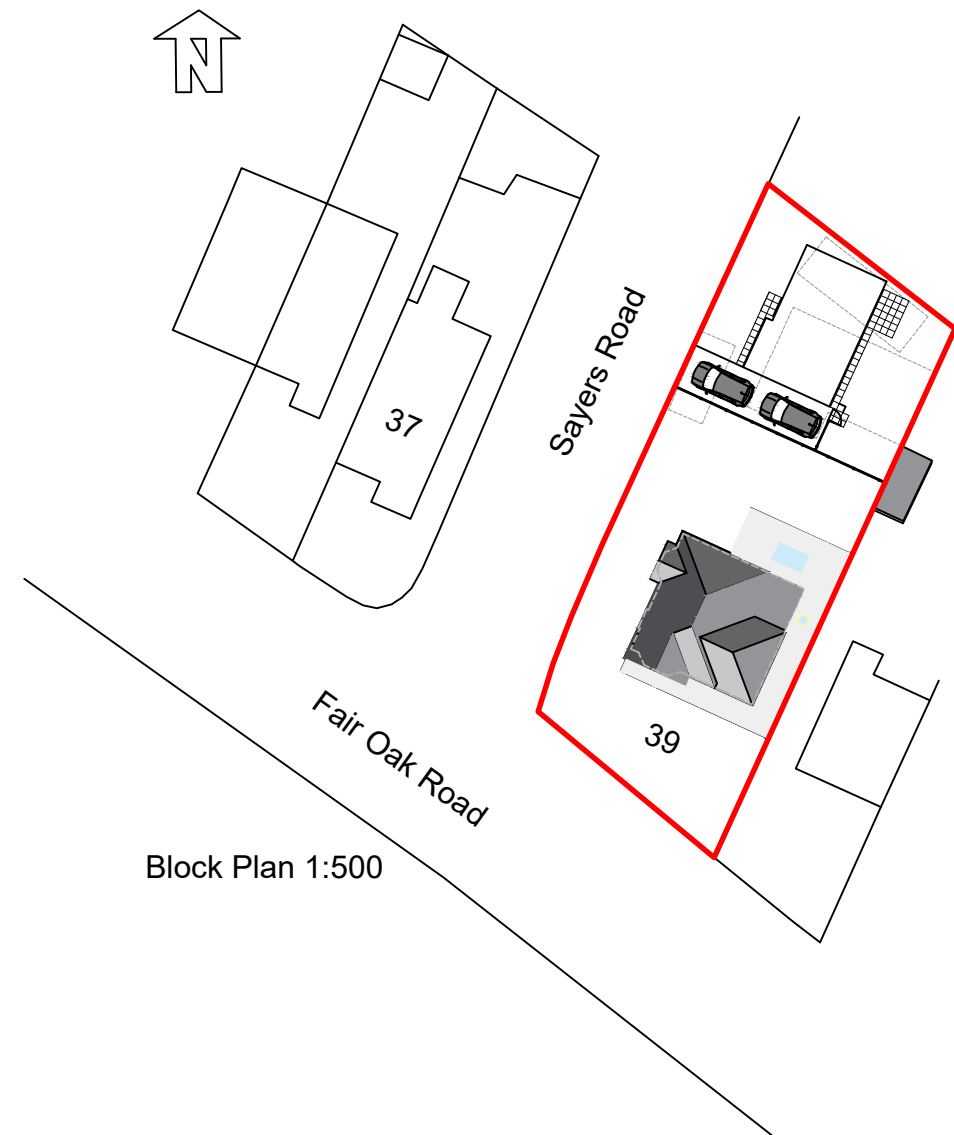

Block Plan 1:500

Revision	Note
Client A & M Pople Ltd 39 Fair Oak Road Bishopstoke EASTLEIGH SO50 6LF	
Job Description Detached House	
Drawing Title Block Plans	Dwg No 001 A
Date Jan 23	Drawn PG
Scale 1:250, 1:500	