

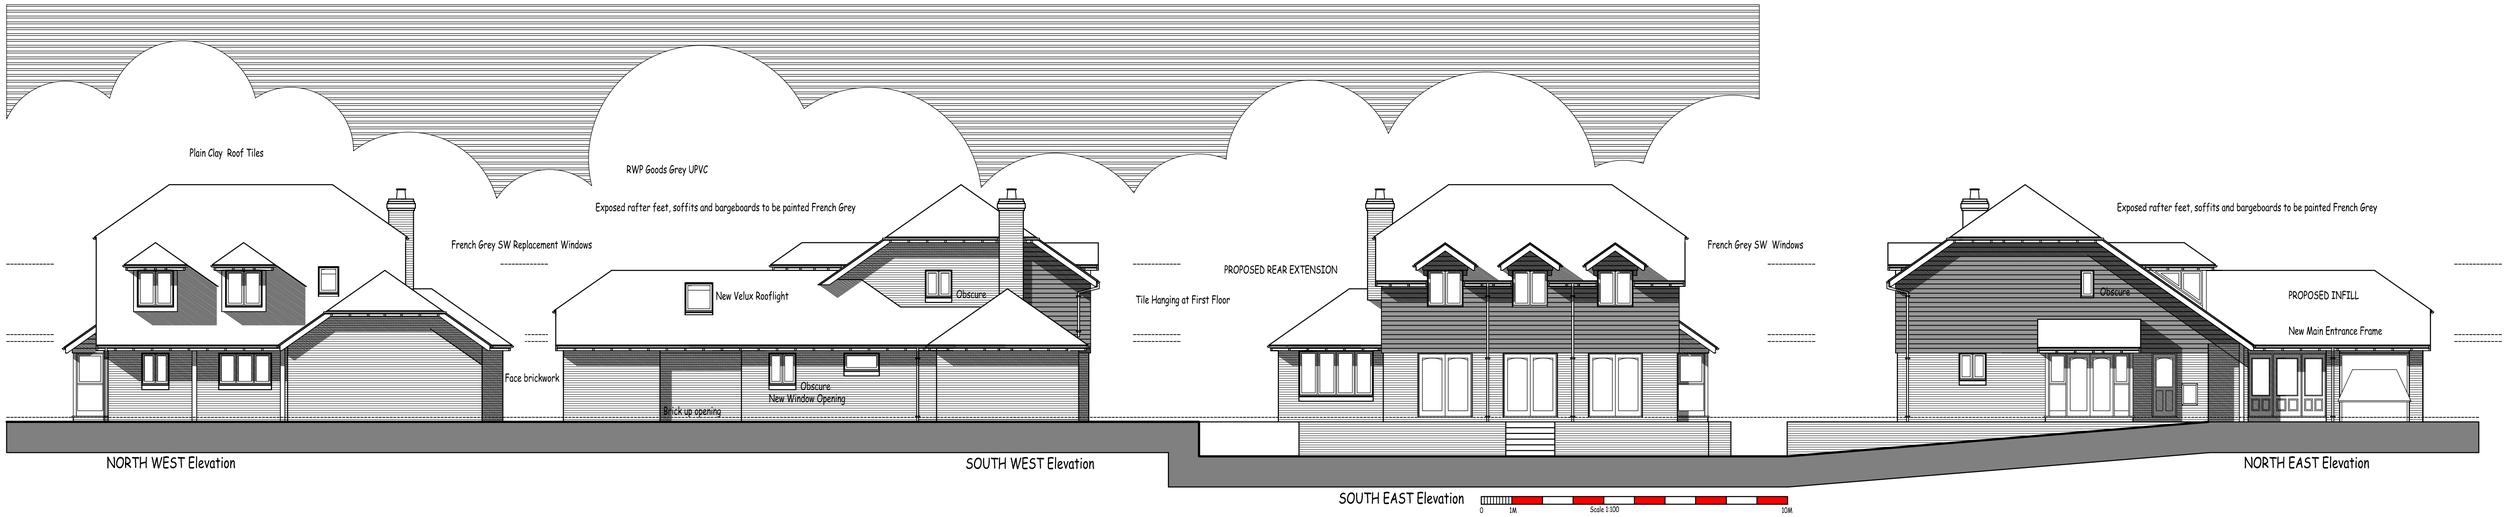


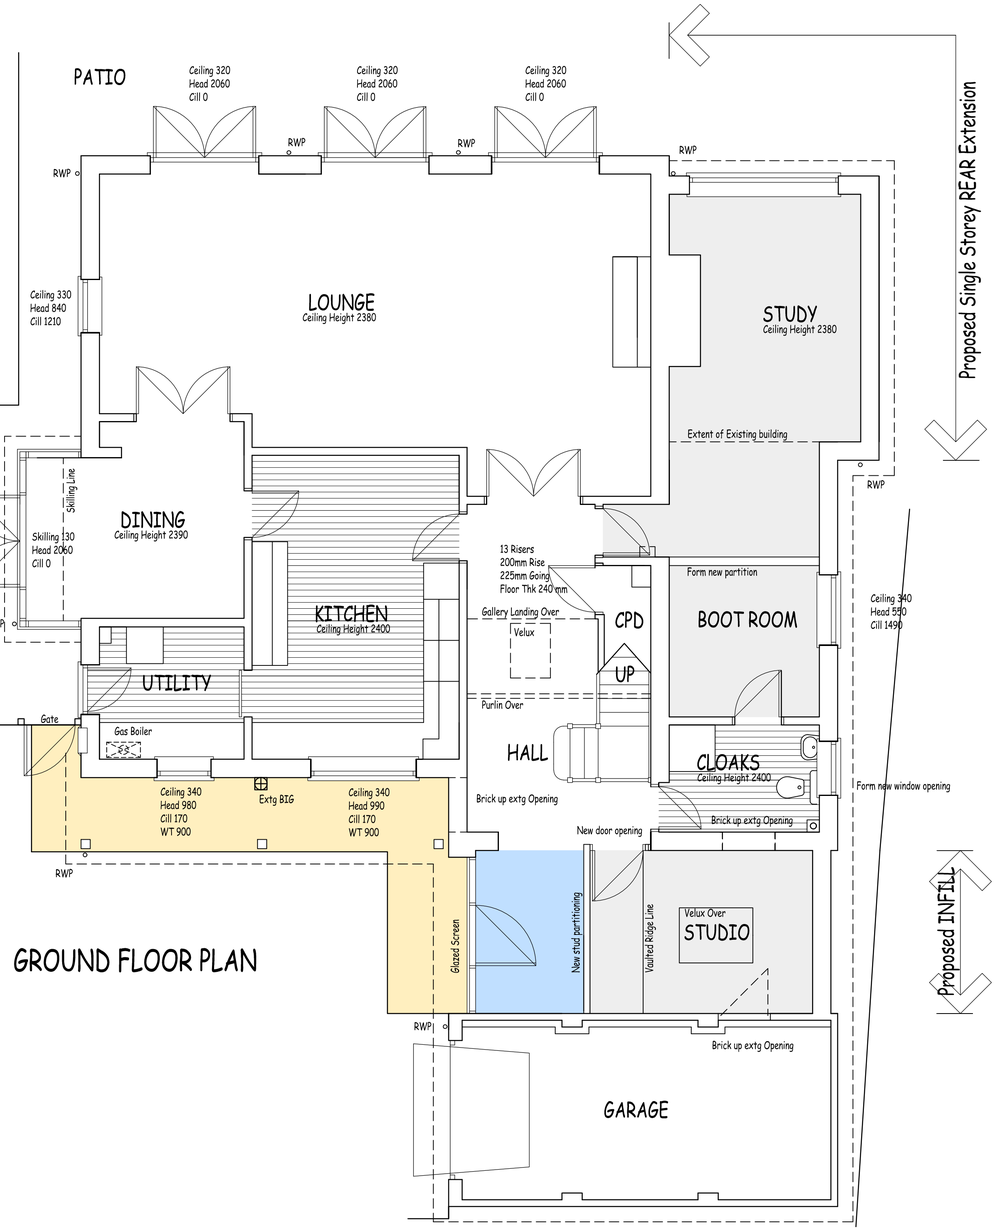

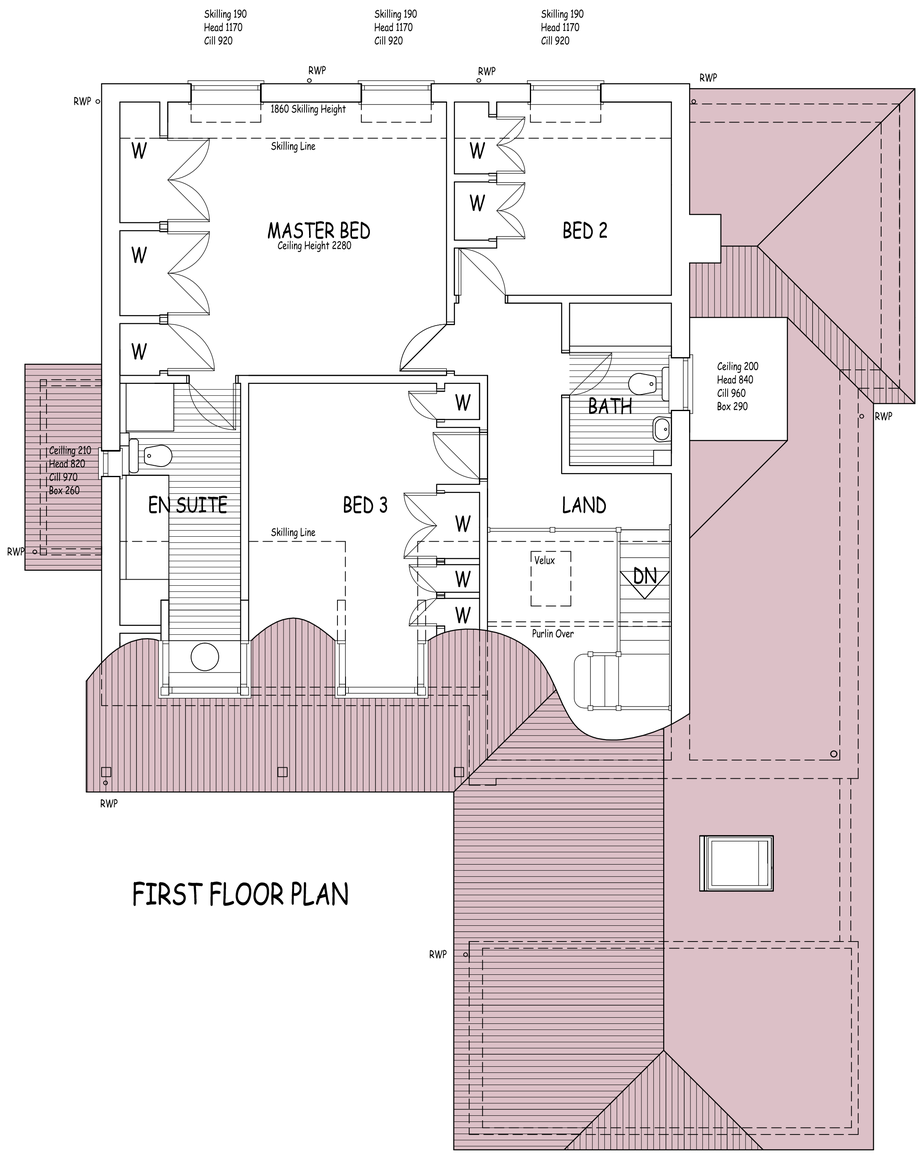

Crableck

High Street, Old Bursledon, Hampshire.

B 03/03/23 PLANNERS OBSERVATIONS NOTED
A 26/01/23 CLIENTS OBSERVATIONS NOTED

This drawing is protected by copyright and may not be copied or disclosed to third parties without the expressed permission of Town & Country Architecture.

Preference should be given to written figured dimensions over scale measurements. Discrepancies of any kind must be reported to Town & Country Architecture.

TOWN & COUNTRY ARCHITECTURE
ARCHITECTURAL TECHNOLOGISTS & PLANNING CONSULTANTS
4 FOXGLOVES
THE MEADOWS
FAREHAM
HAMPSHIRE PO16 8UW
TELEPHONE: (01329) 238492
FACSIMILE: (01329) 238492

PROJECT
PROPOSED EXTENSION
Crableck, High Street
Old Bursledon
Hampshire

CLIENT
Mr & Mrs J.Burke
-

SCALE
1:100 1:50 1:500 1:1250 (A1)

DATE
-

DRAWN
P.T.E MCIAT

CHECKED
-

DRWG. NO.
22/24/02

REVISION
A B