



Antenna Aperture ID	Proposed 4G/5G Bearing
A1	10°
A2	10°
B1	130°
B2	130°
C1	250°
C2	250°

- NOTES:
- ALL DIMENSIONS IN MM UNLESS OTHERWISE NOTED.

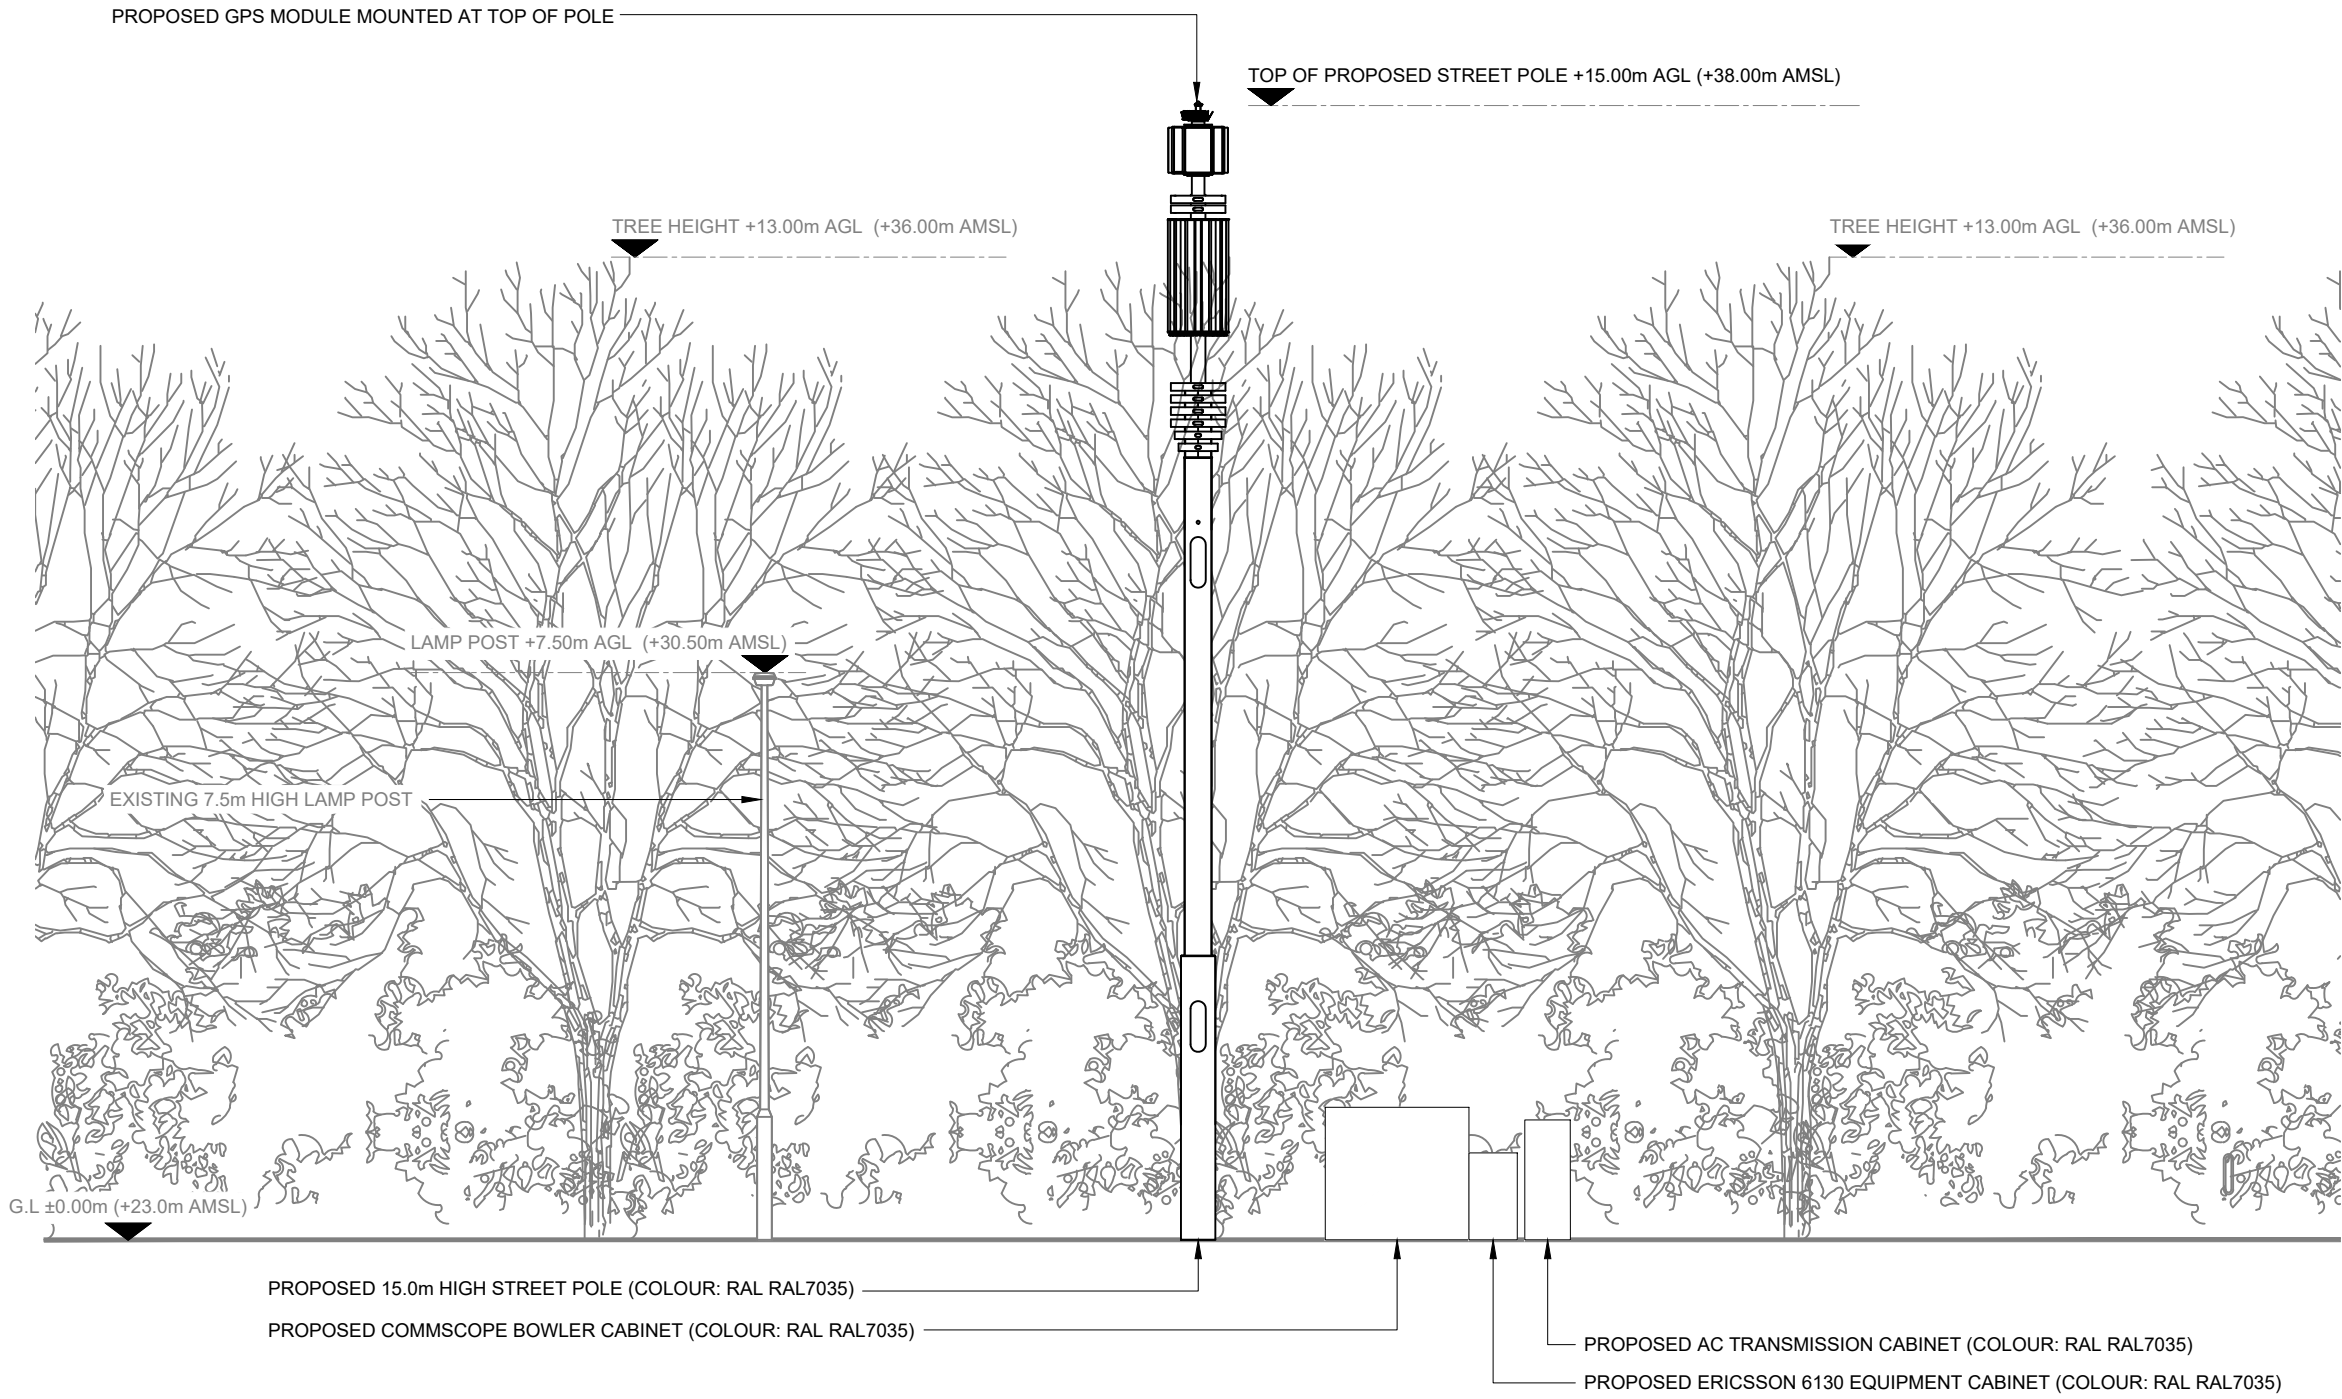

PROPOSED SITE ELEVATION A

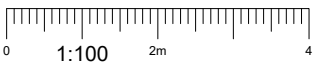

**CK Hutchison
Networks (UK)
Limited**
Green Park,
450 Longwater Avenue,
Reading,
RG30 3UR

Design Consultant & Principal Contractor:



Great British Communications
Lapwing House, Block 3 Forward Point,
Ton House Lane, Widnes, Cheshire, WA8 0SL
t. 44 (0)151 420 4128
www.gbcservices.co.uk

Site Name: **TEXACO SERVICE STATION**

3UK Nominal ID: **ELH21731**

Address: **TEXACO SERVICE STATION
GRANGE ROAD
HEDGE END, EASTLEIGH
HAMPSHIRE
SO30 2FU**

Title: **265 PROPOSED SITE ELEVATION**

Project: **UNILATERAL SW**

Purpose of Issue: **PLANNING**

MBNL/TM/H3G Cell ID:
ELH070/86361/SO0627

Drawing No: **ELH21731_ELH070_86361_SO0627_GA_REV_C**

Issue: **C**