


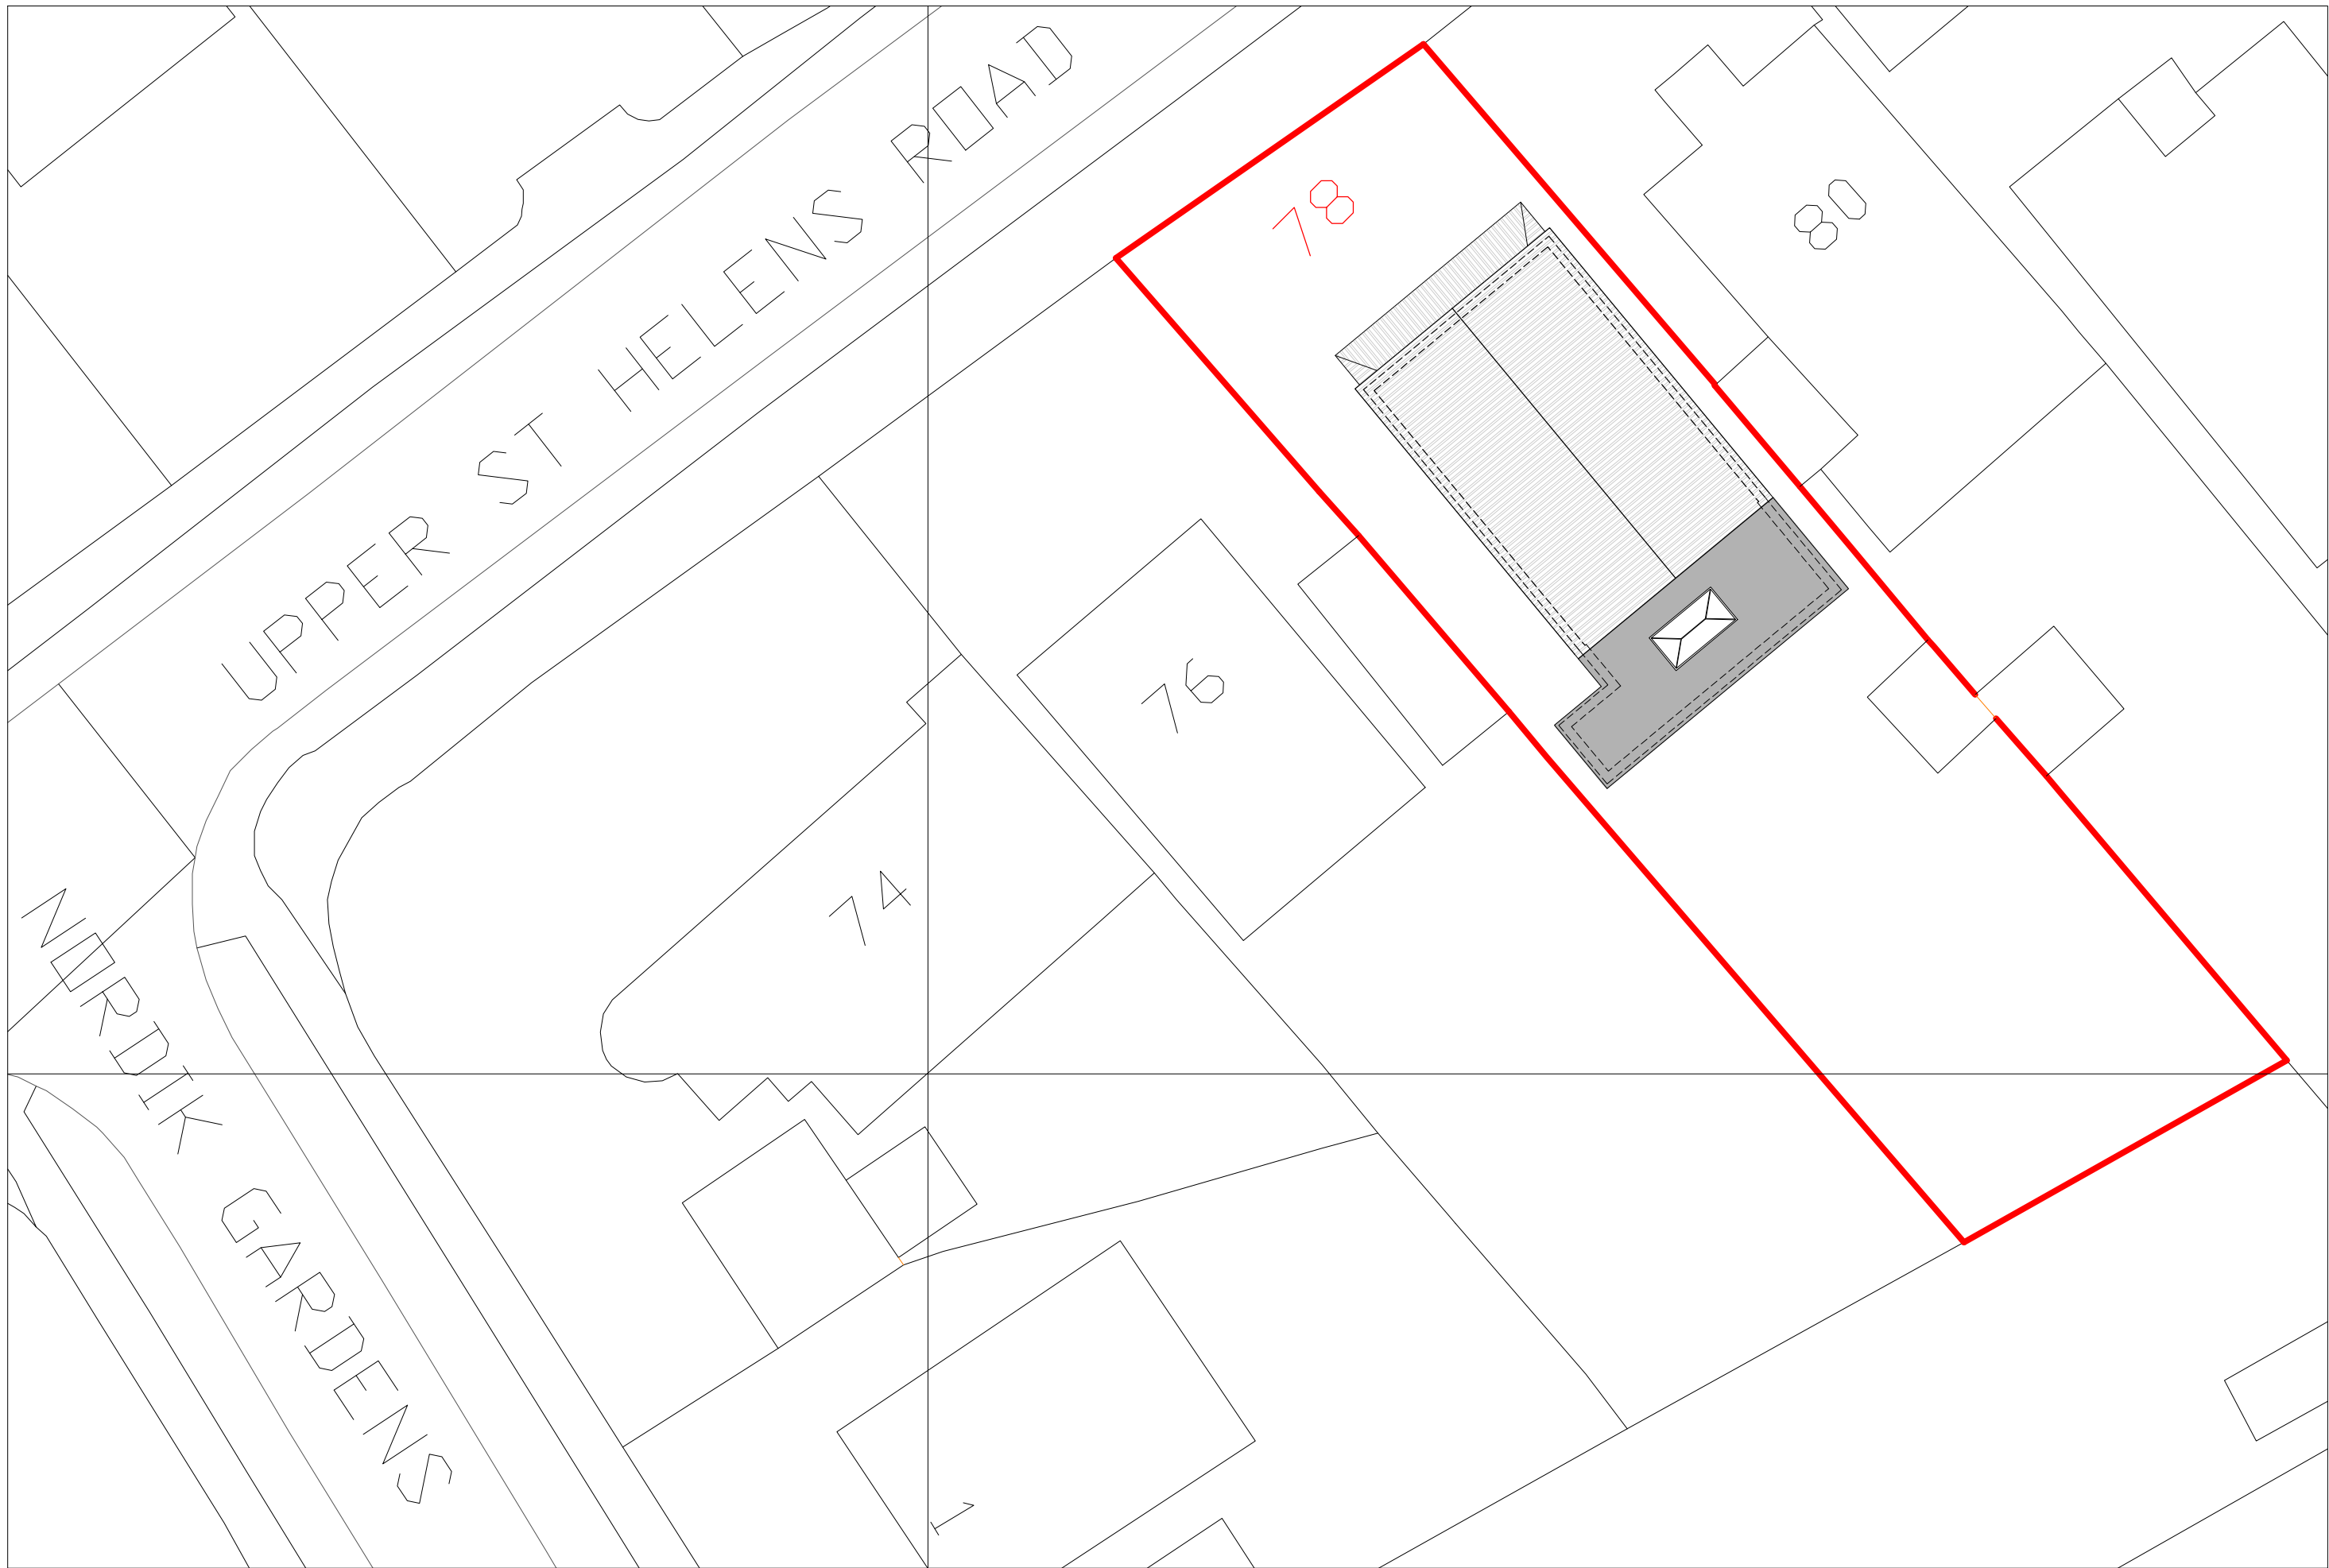

19 St James Park road, Shirley,
Southampton, SO16 6HL
TEL: 077 4569 6432
E-MAIL: info@naplanning.co.uk
WEB: www.naplanning.co.uk

Project:
78 Upper Street Helens Road,
Southampton

Drawing:
Front & Side Extension

Title:
Proposed Block Plan

Drawing Status:

Drawn

N.ALI

Project

308

Scale

1:200
@ A3

Page

02

Date

06.03.2023

Revision

P6

Proposed Block Plan
1:200 @A3

