



Mr & Mrs YOUNG
24 GRANGE ROAD,
HEDGE END, SOUTHAMPTON.

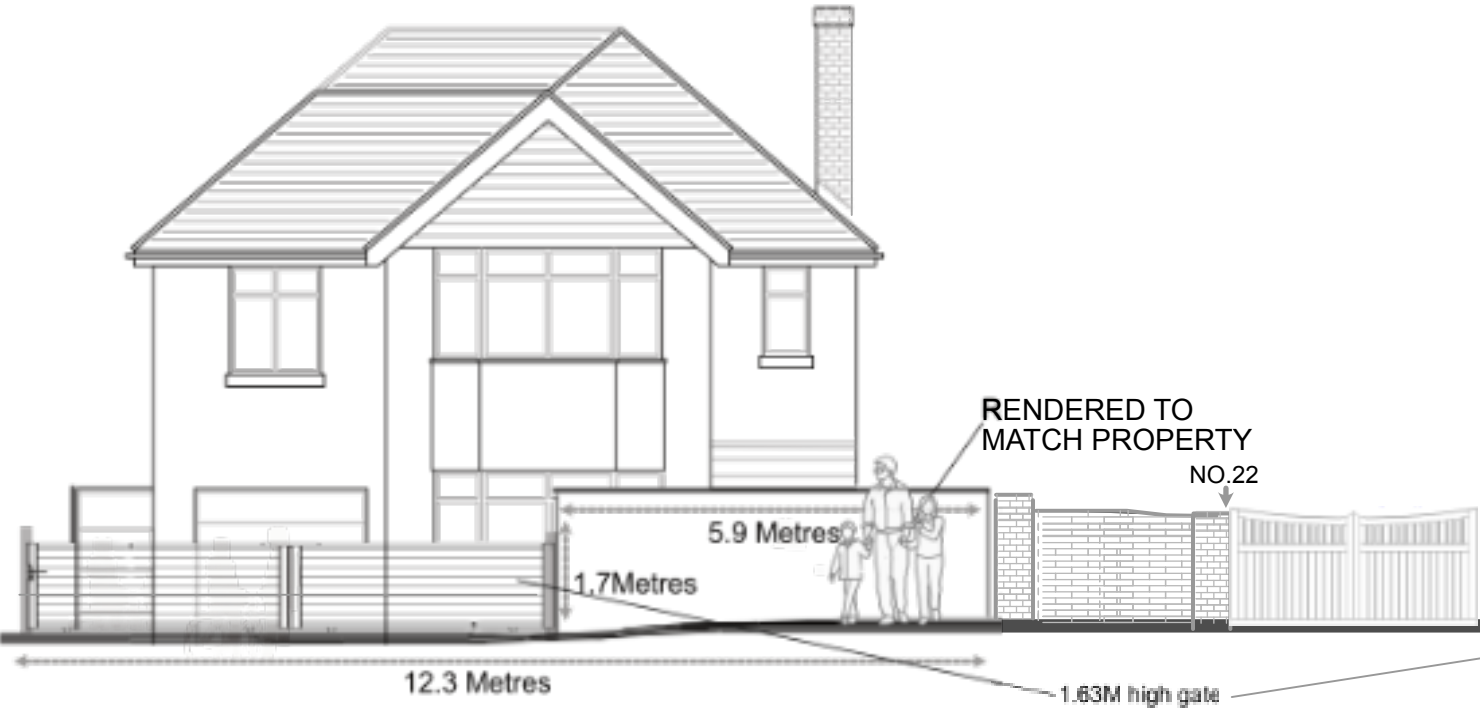

FRONT ELEVATION

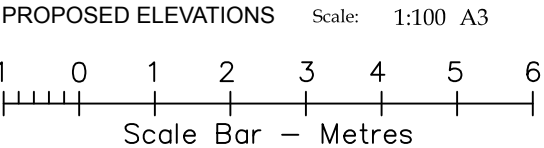