




BOUNDARY FENCE

EXISTING FLOOR PLAN

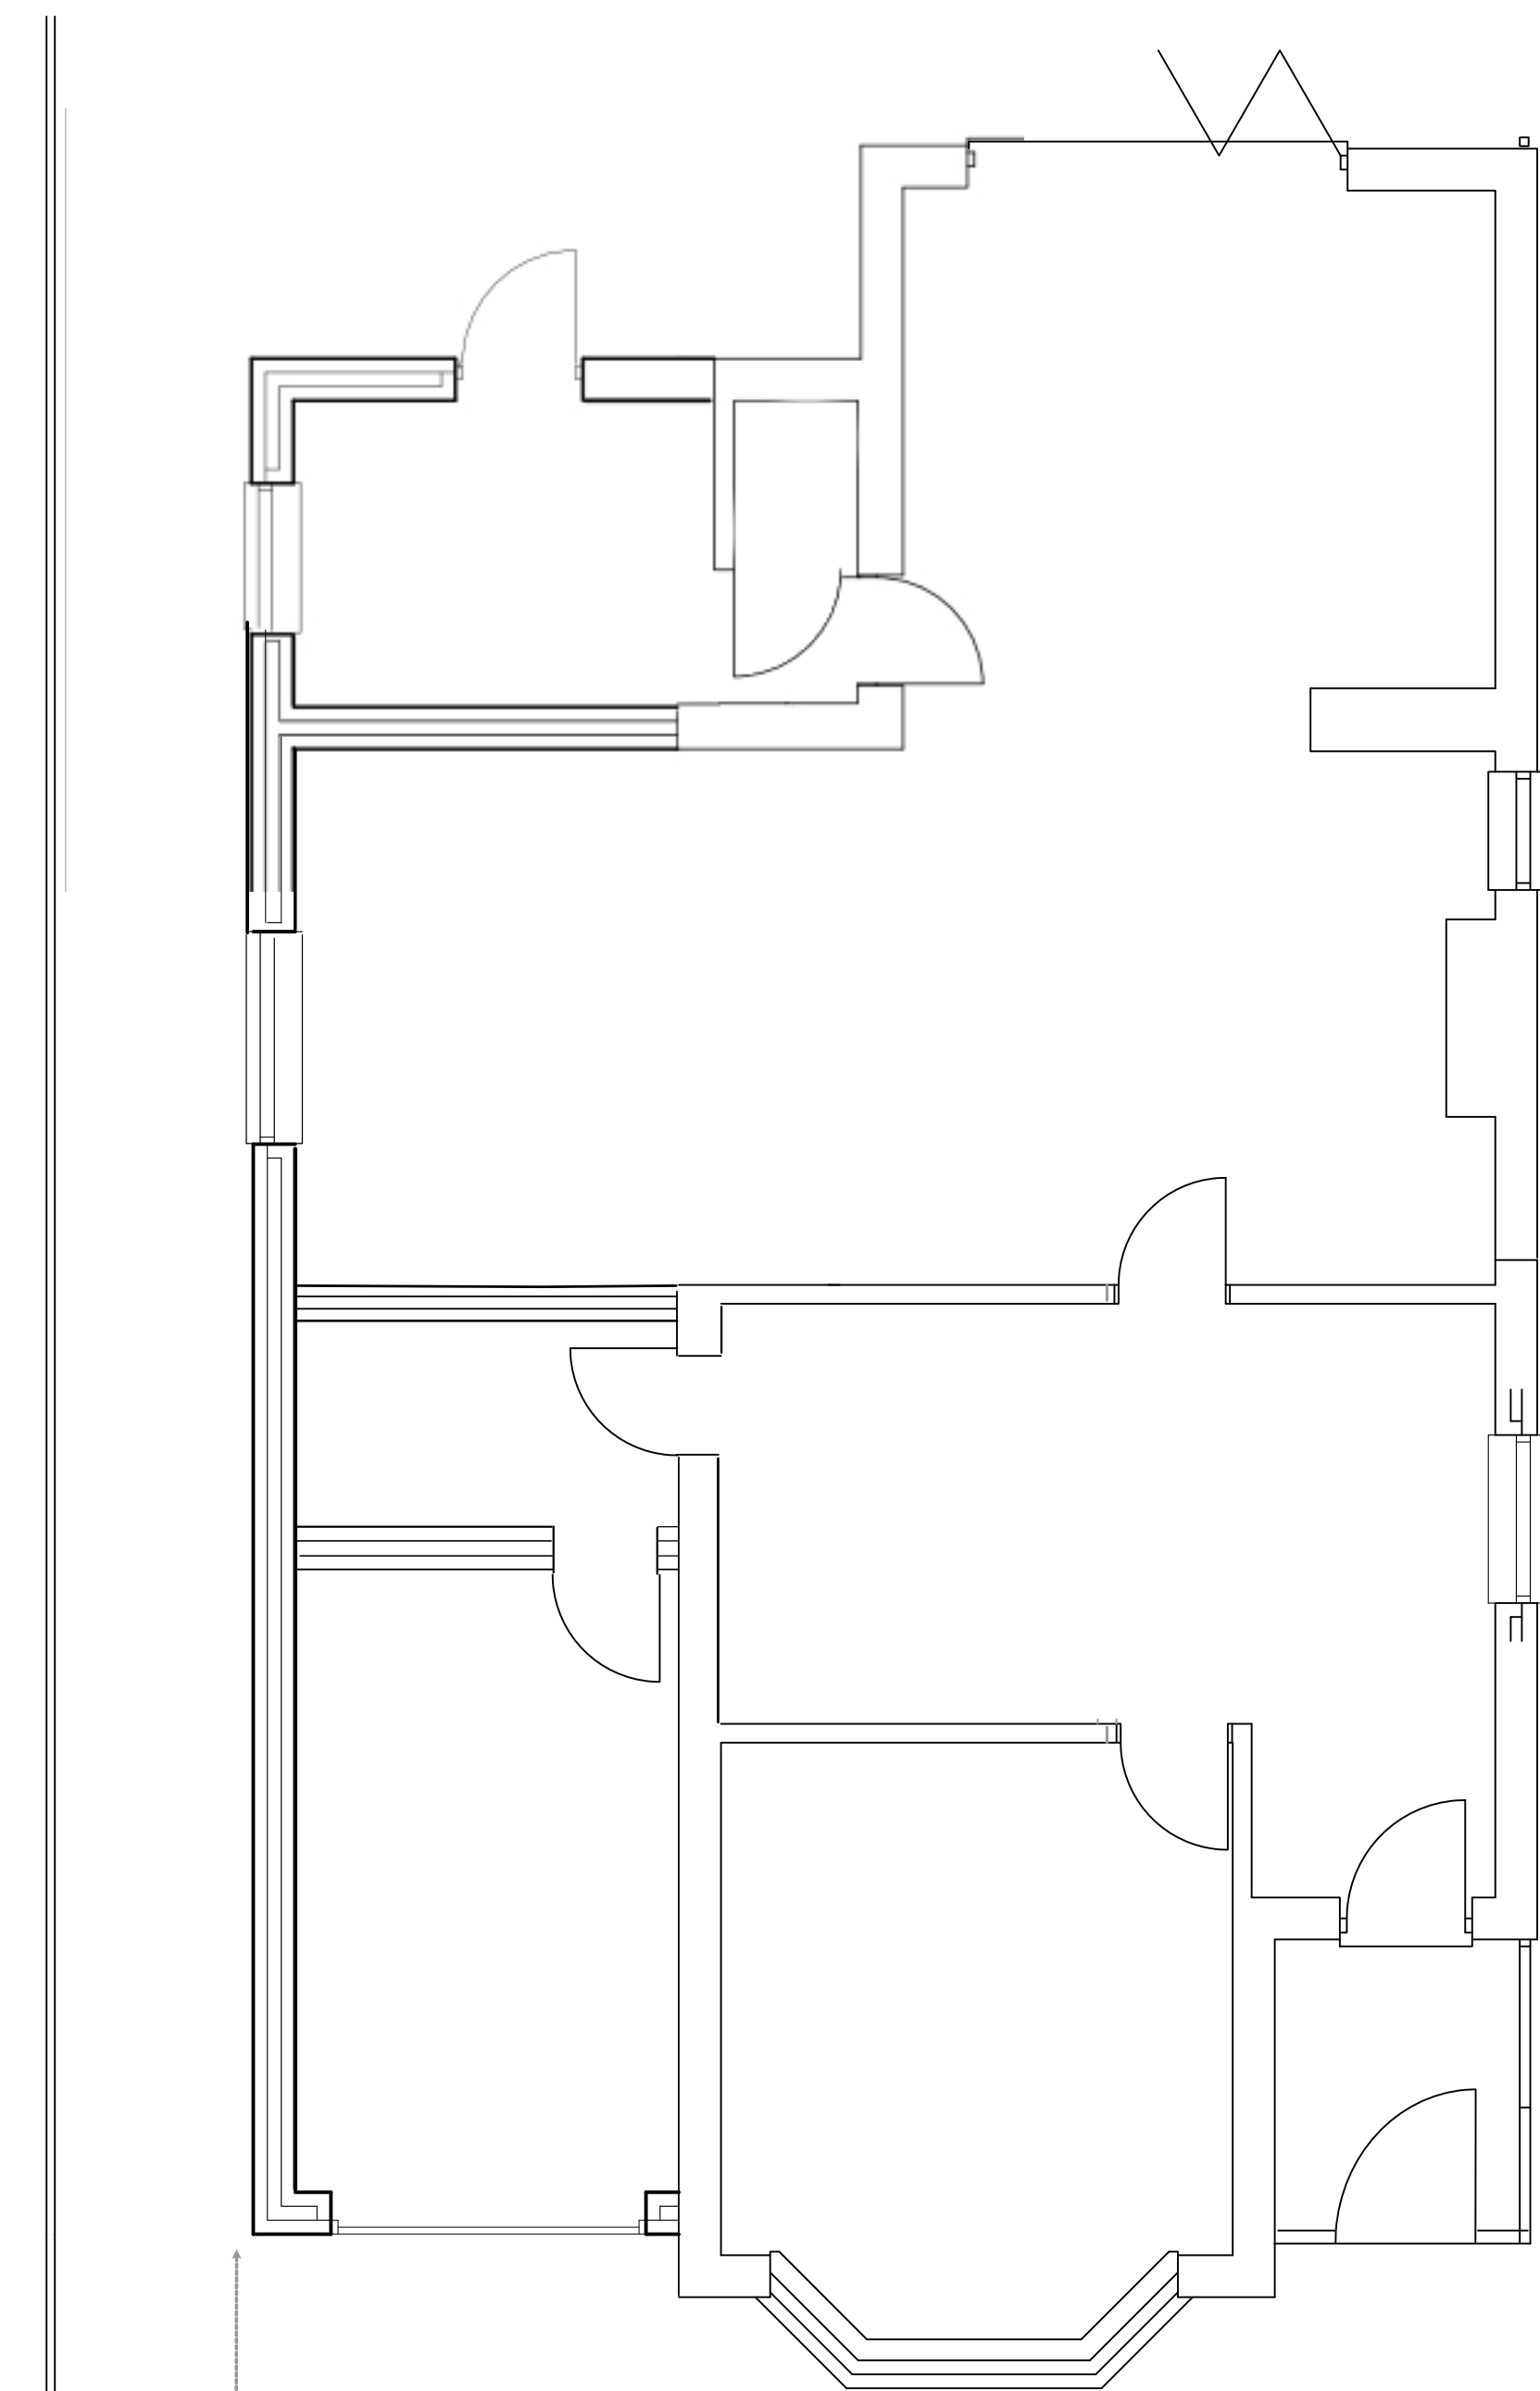

22 METRES

PROPOSED FLOOR PLAN

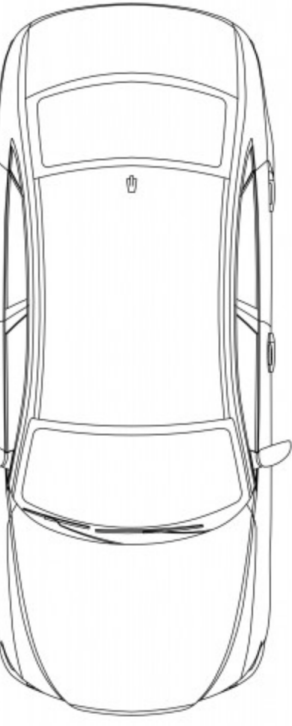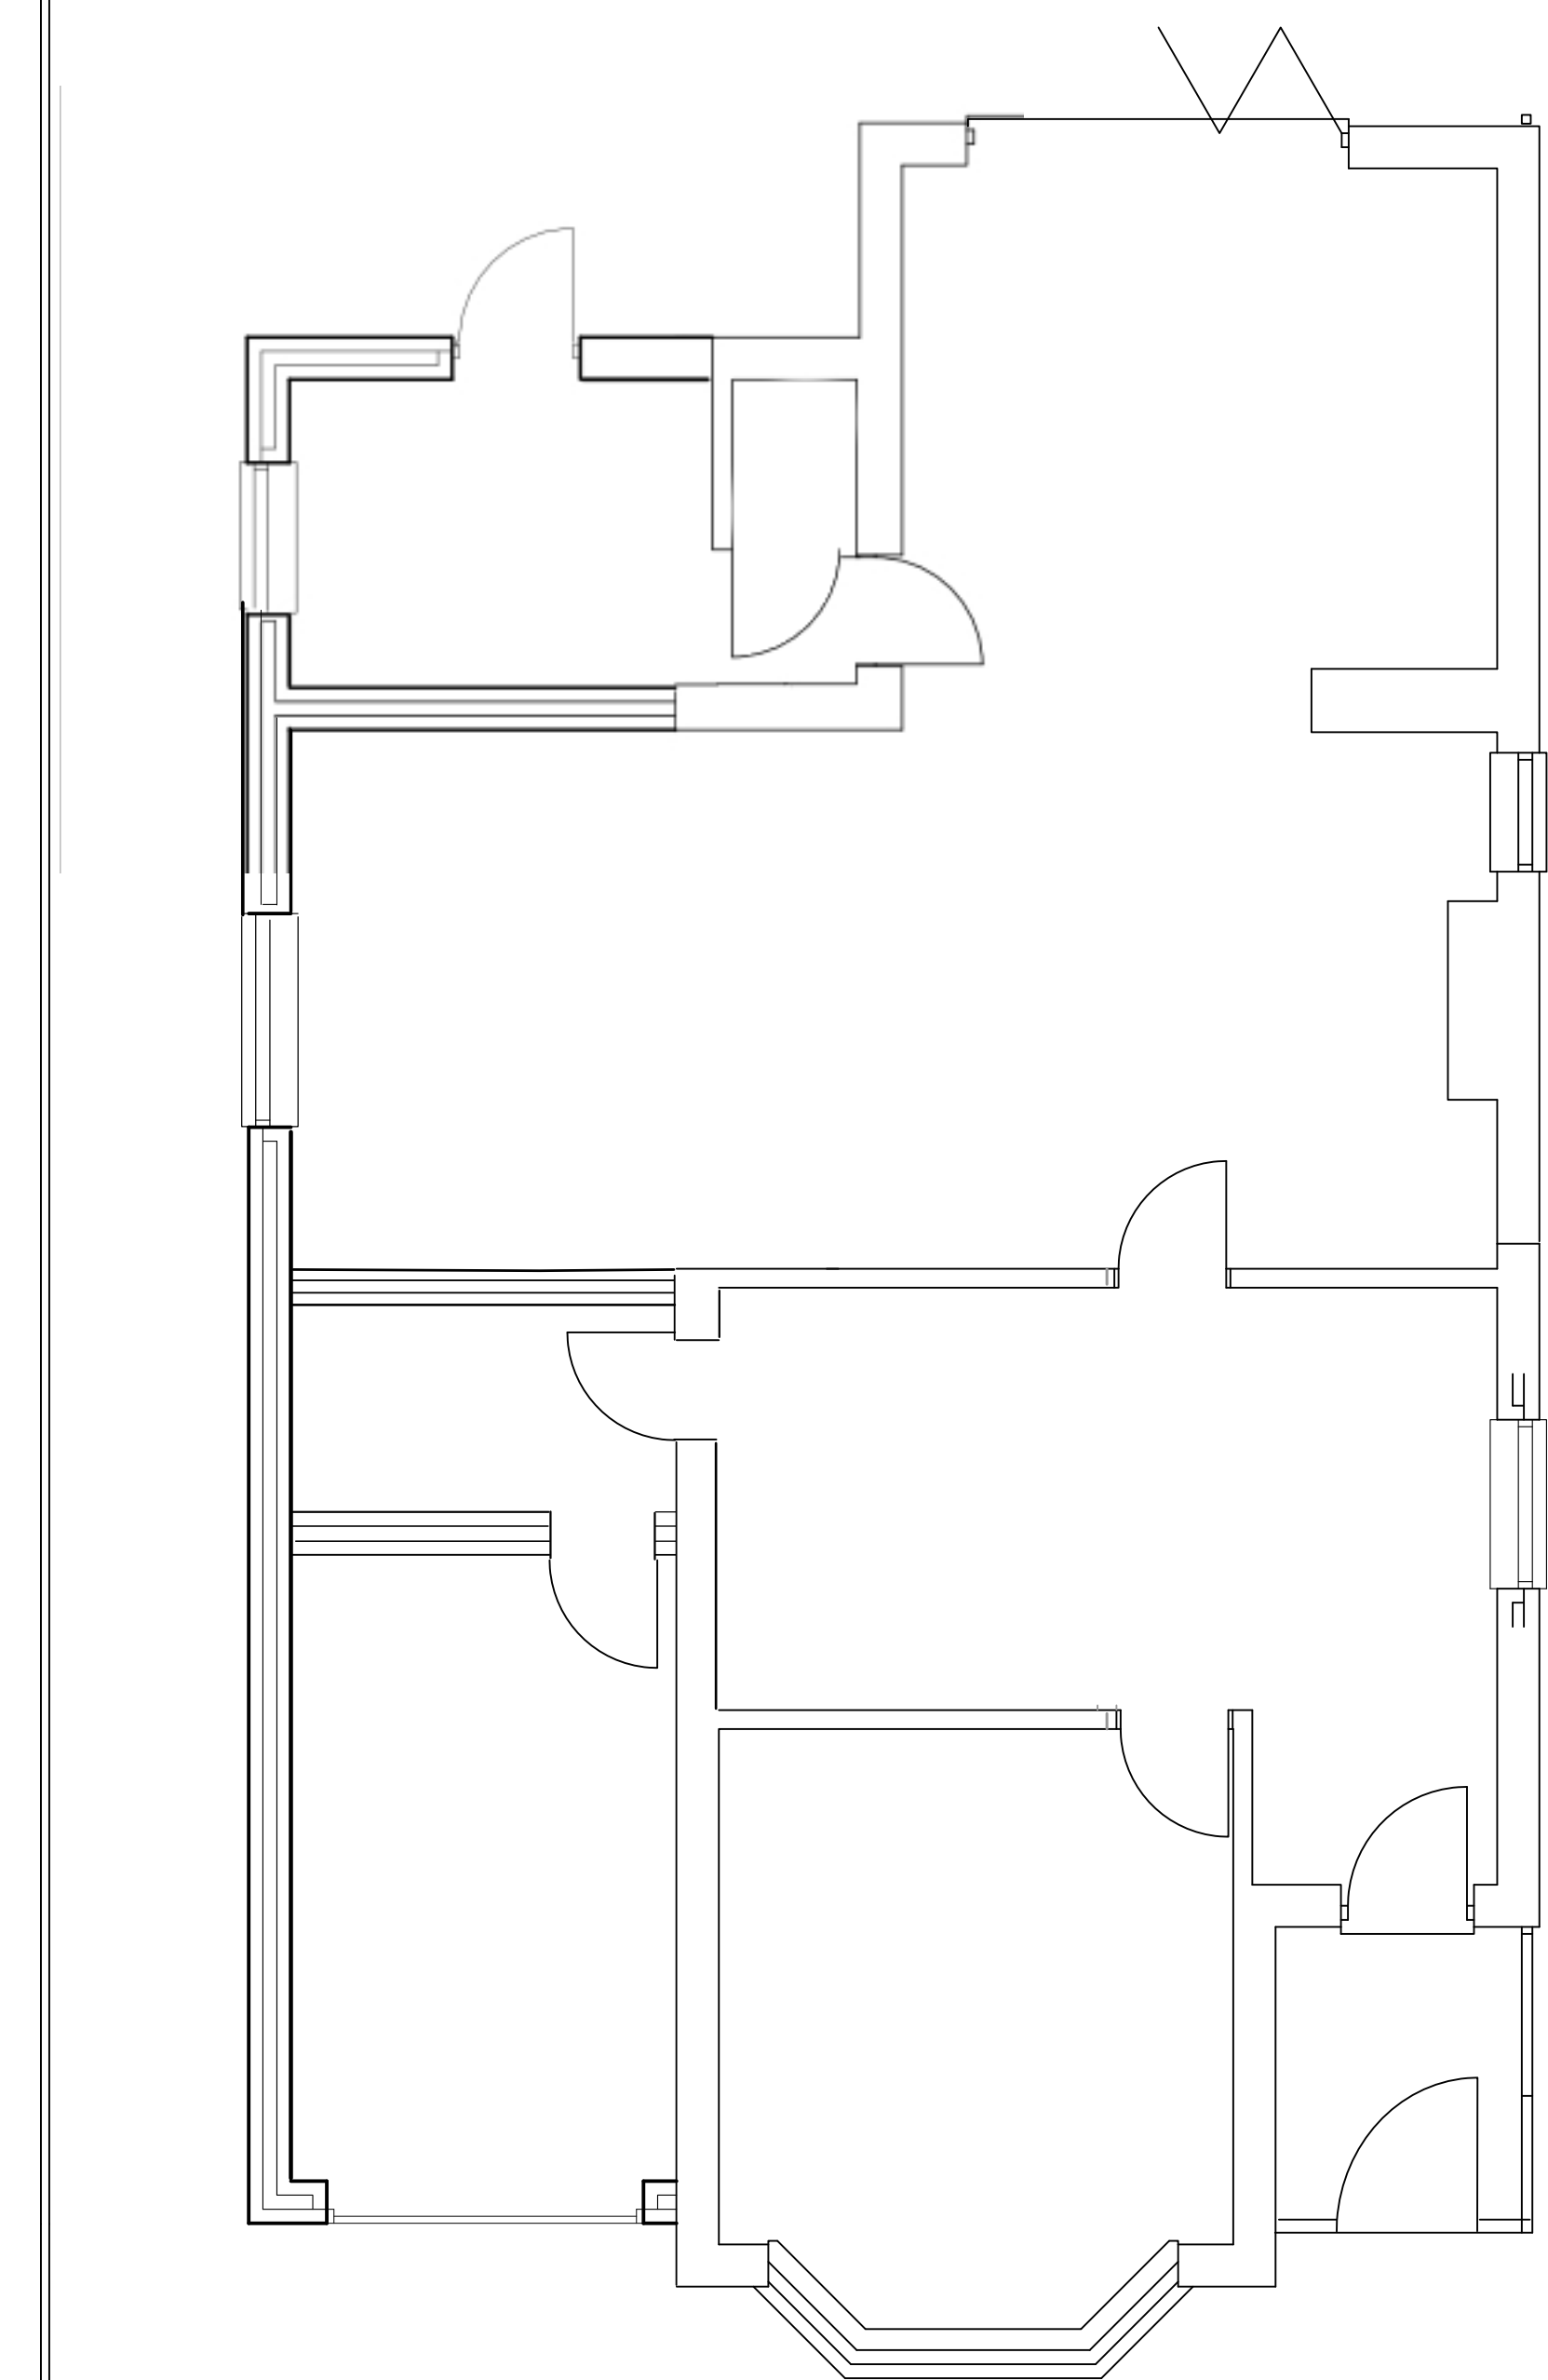

SLIDING GATE TO GO ACROSS
CARPORT WHEN OPEN

5.2 METRES

6.2 METRES

5.9 METRES

6.5 METRES

6.4 METRES

12.3 METRES

GRANGE ROAD

GRANGE ROAD

