




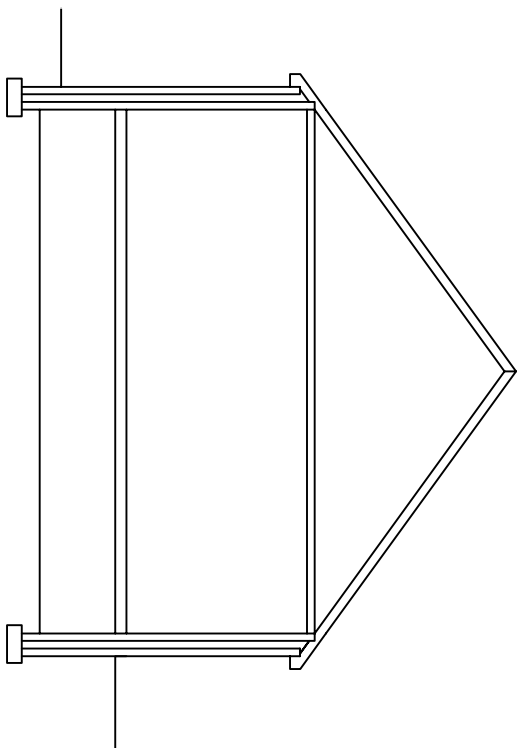



Existing Section AA 1:100 @ A3

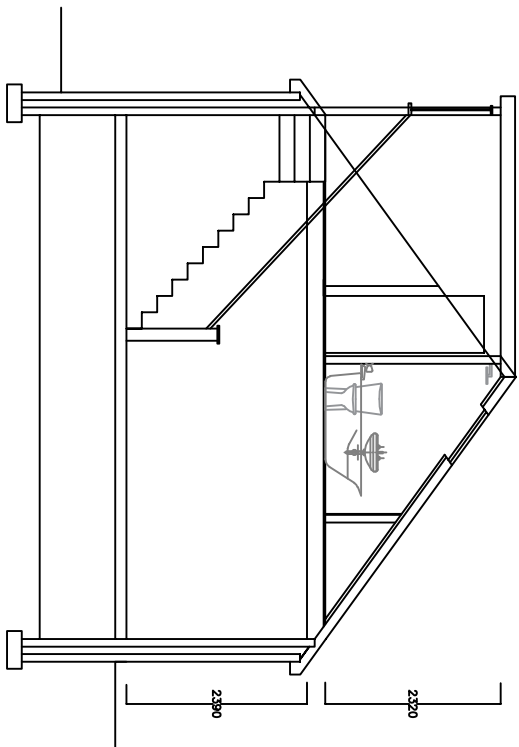

Proposed Section AA 1:100 @ A3

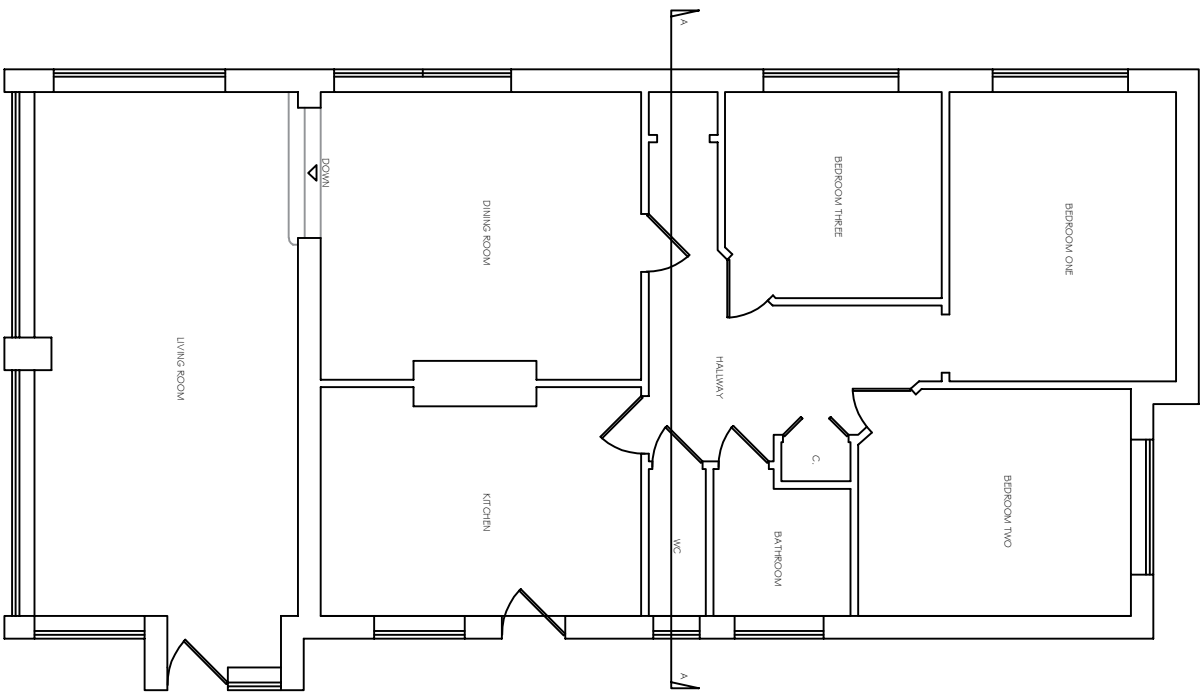

Existing roof plan 1:100 @ A3

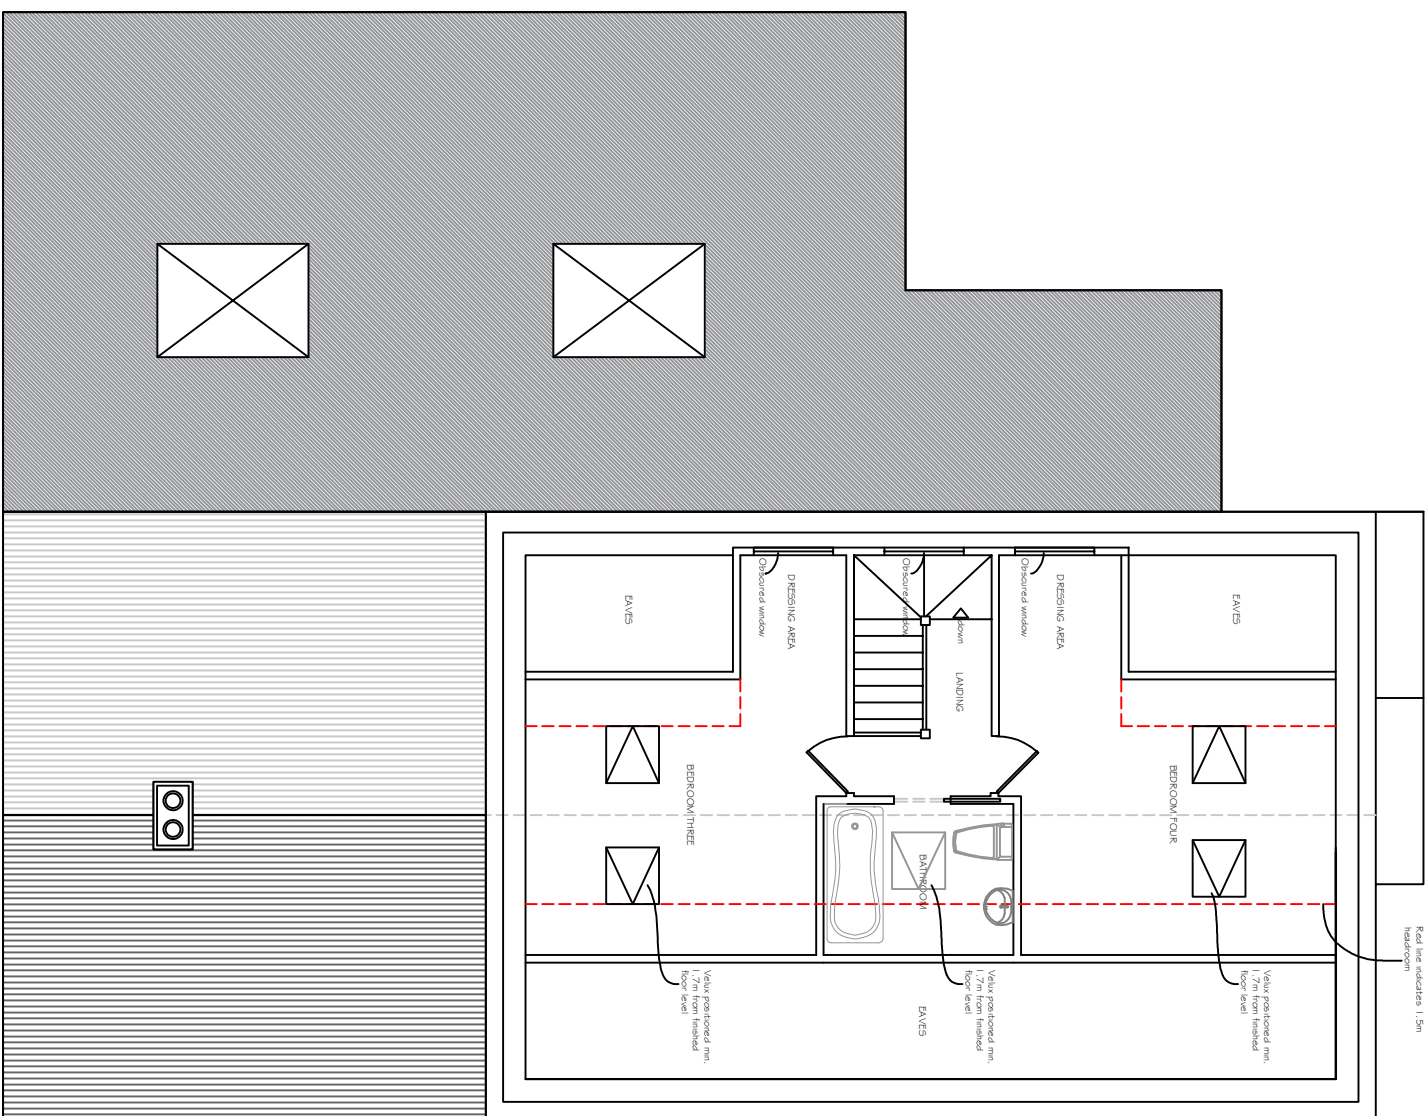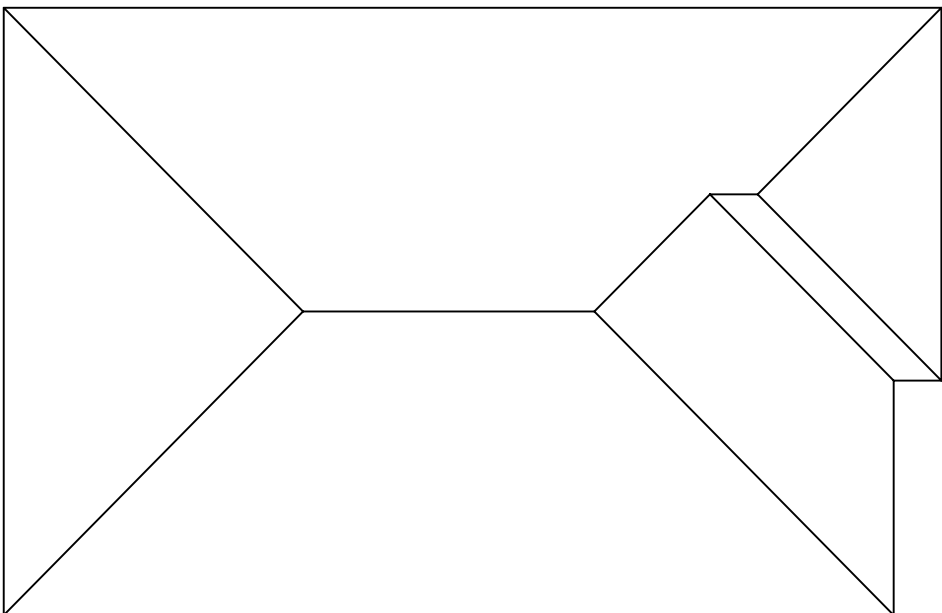

Proposed first floor plan 1:100 @ A3



OFFICE ADDRESS:

Apple Tree Architectural Design Consultants
25 Crows Nest Lane
Botley
Southampton
Hants

CLIENT & SITE ADDRESS:

Warren Creasey
32 Selliwood Road
Netley Abbey
Southampton
Hants

DISCLAIMER:

These drawings are the property of Apple Tree Architecture Ltd. and should not be copied or amended without permission. Do not scale from this drawing, check all measurements on-site prior to fabrication

SHEET:

2

REVISION:

2

PROJECT NUMBER:

347

DATE:

March 2023

SCALE:

1:100 @ A3