

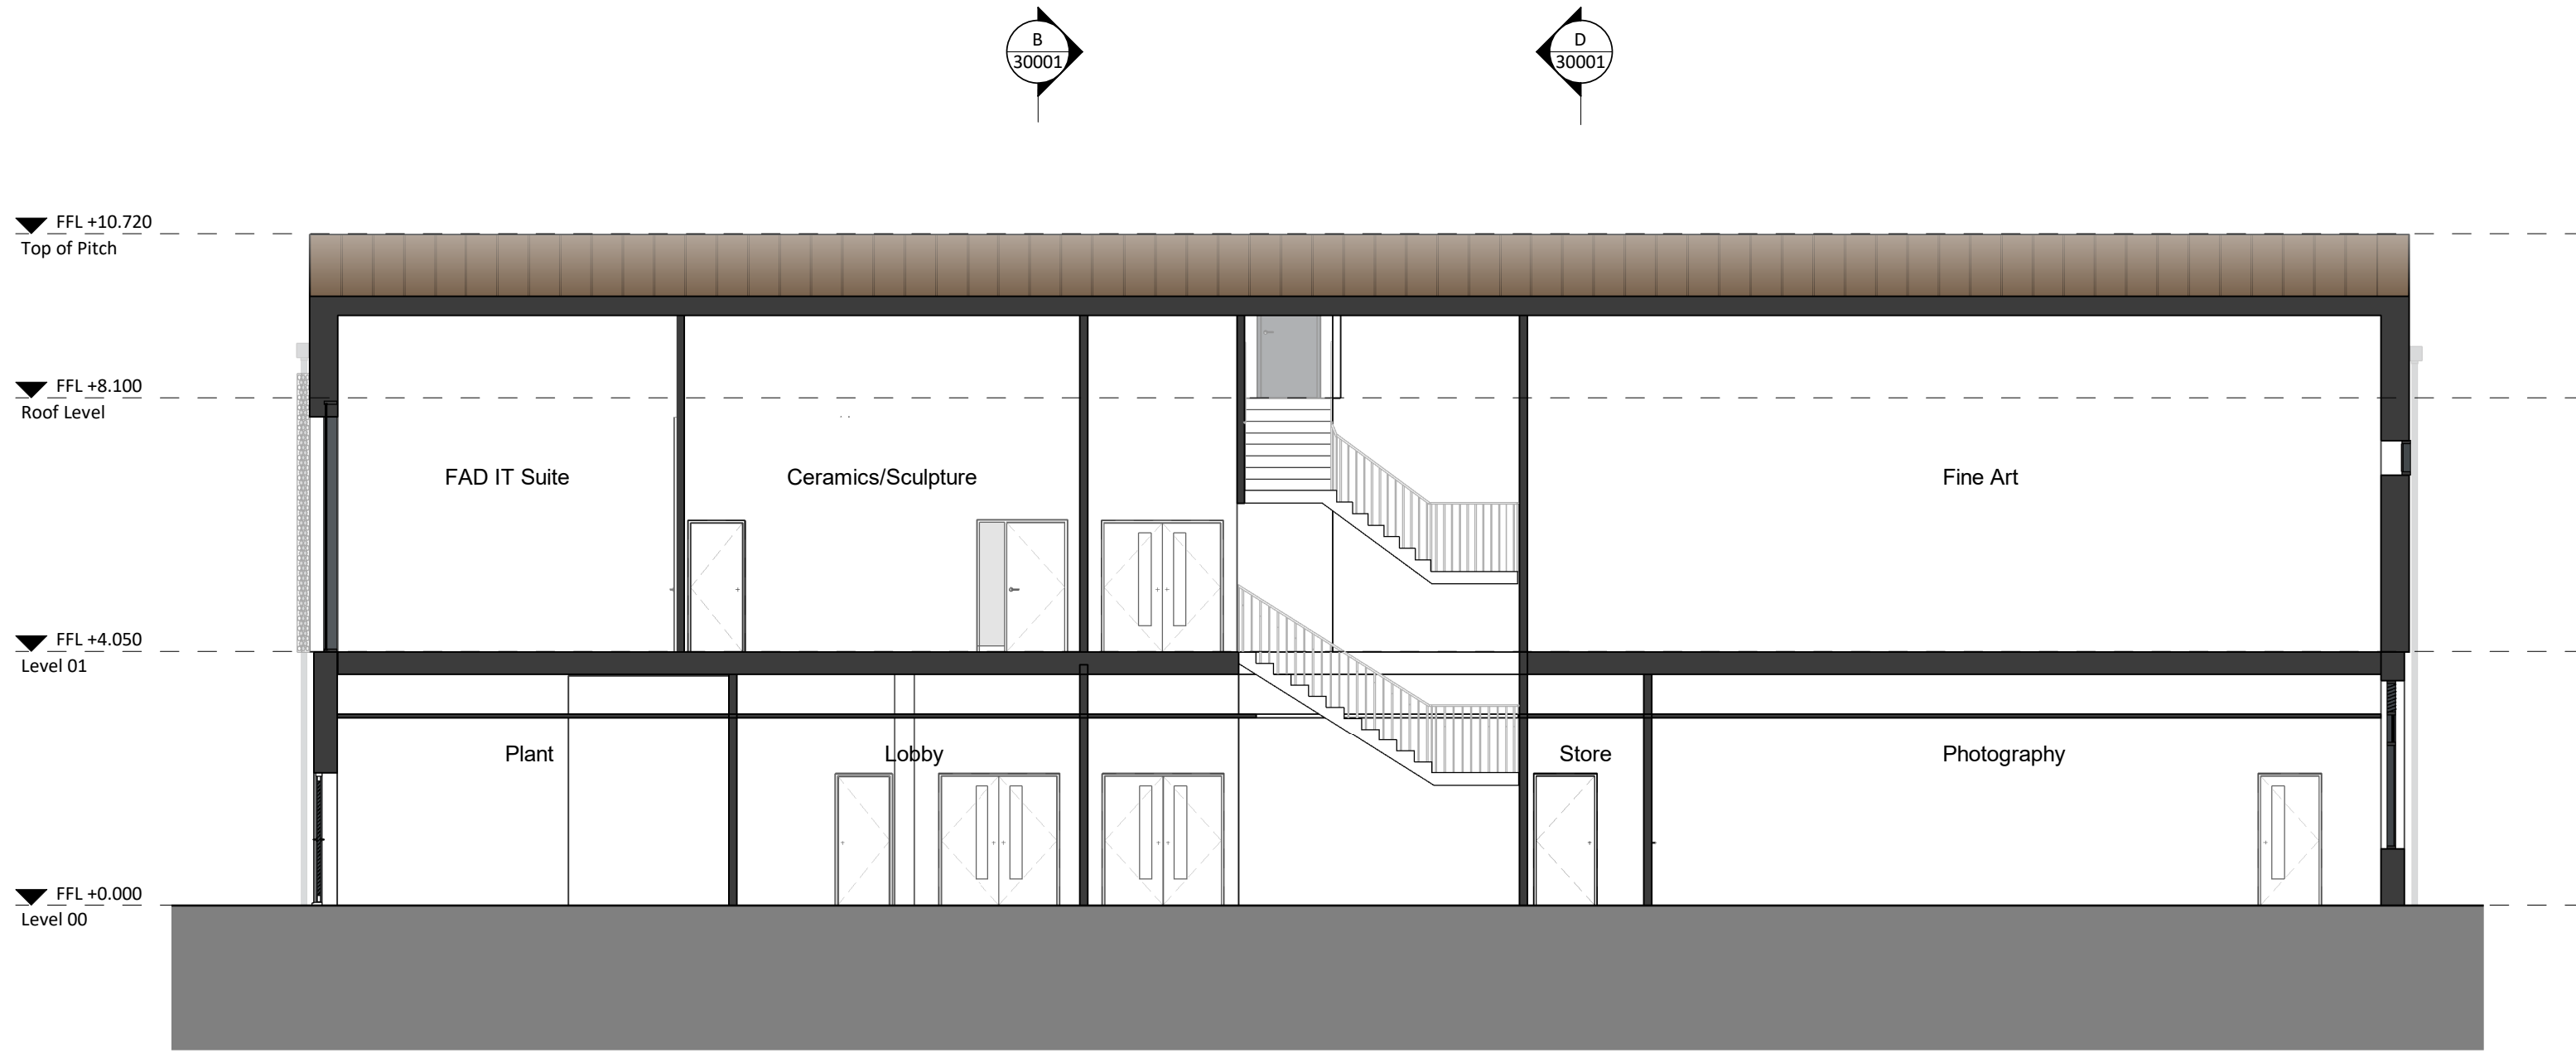



Responsibility is not accepted for errors made by others in scaling from this drawing.
All construction information should be taken from figured dimensions only.

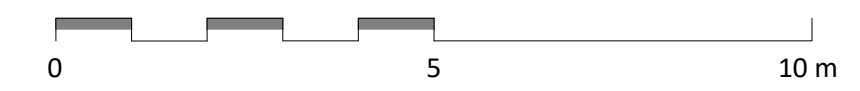


Section A
1 : 100

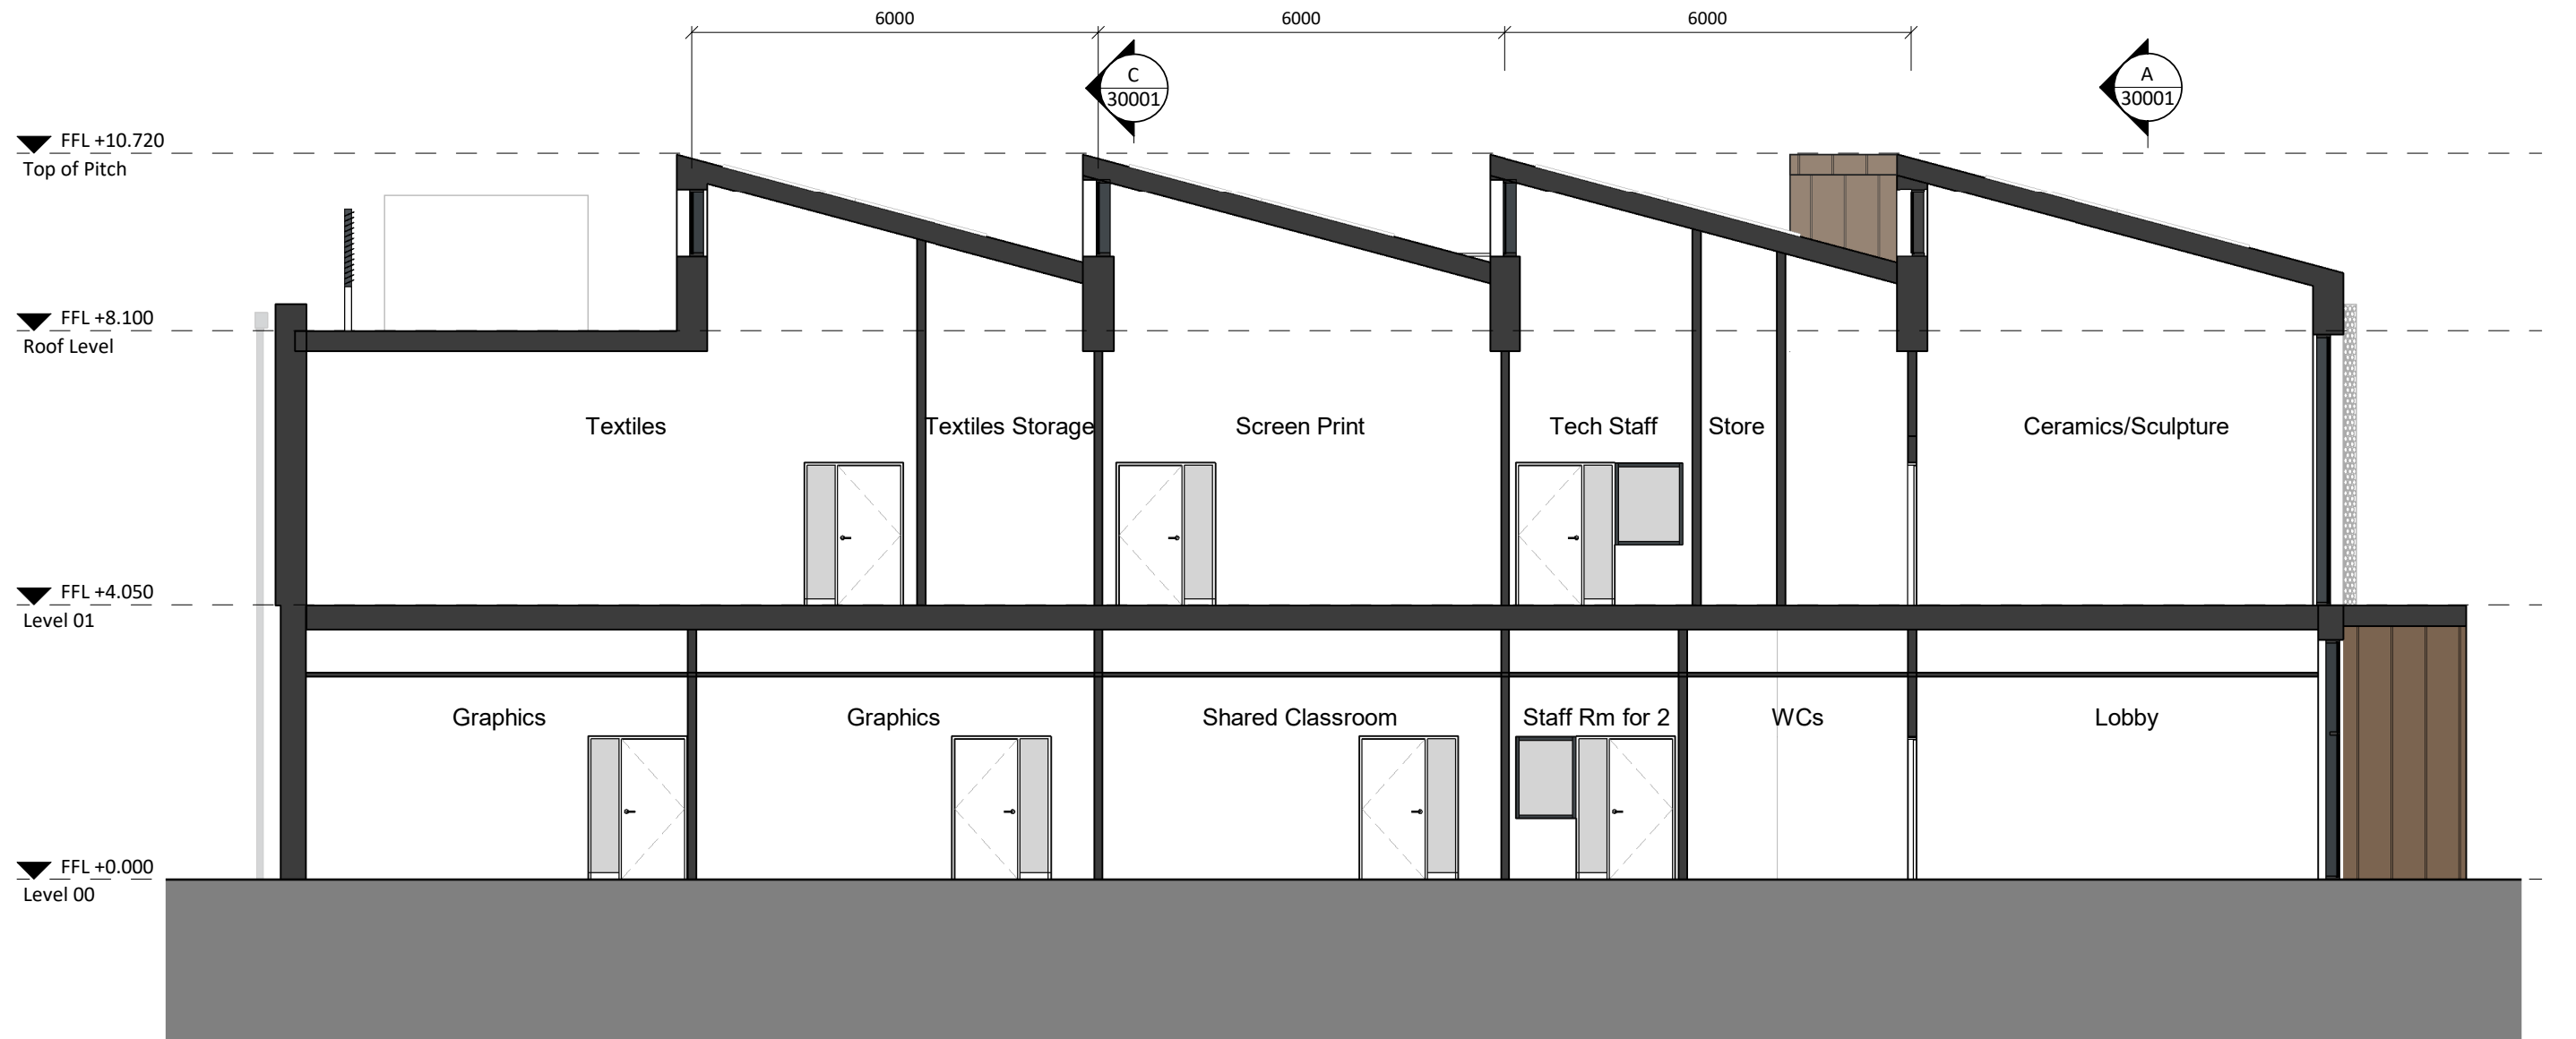


Section B
1 : 100

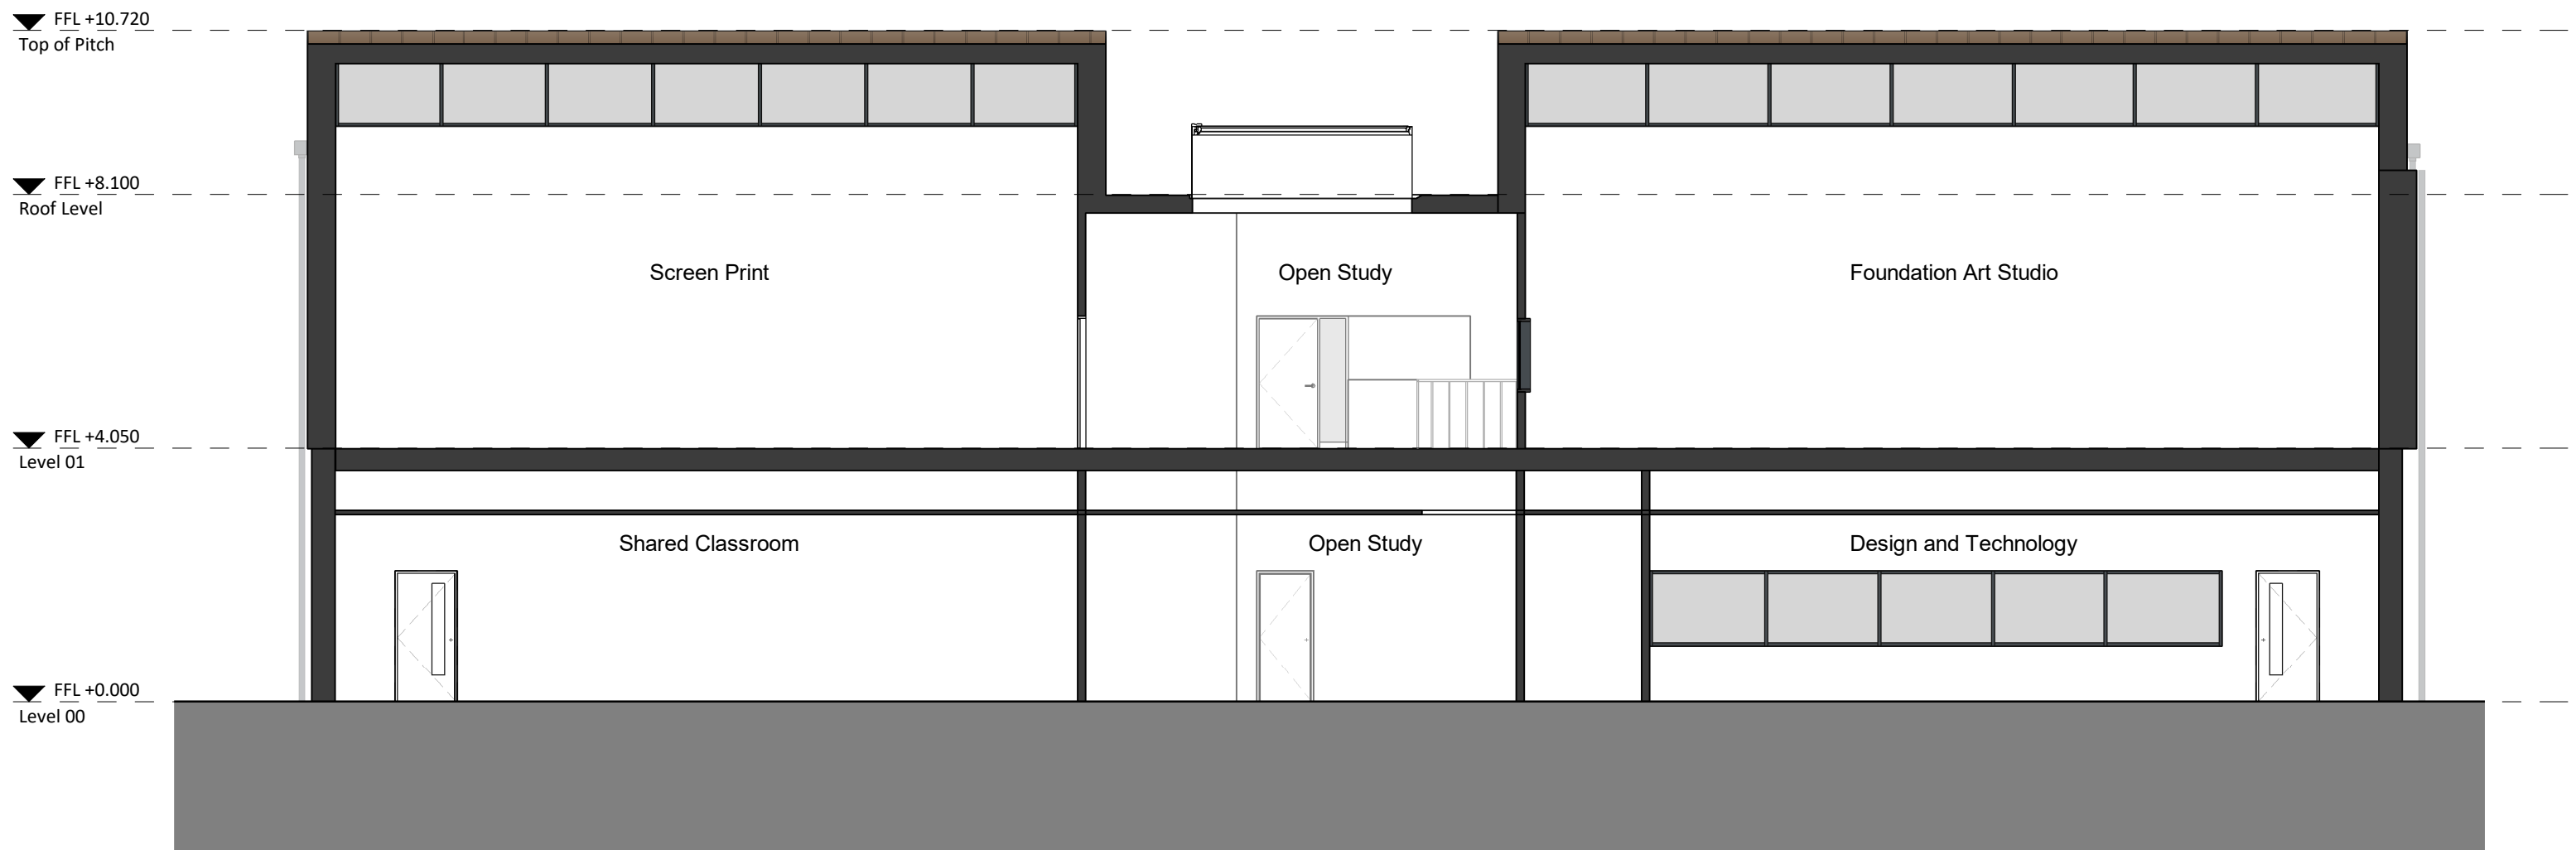

Section C
1 : 100

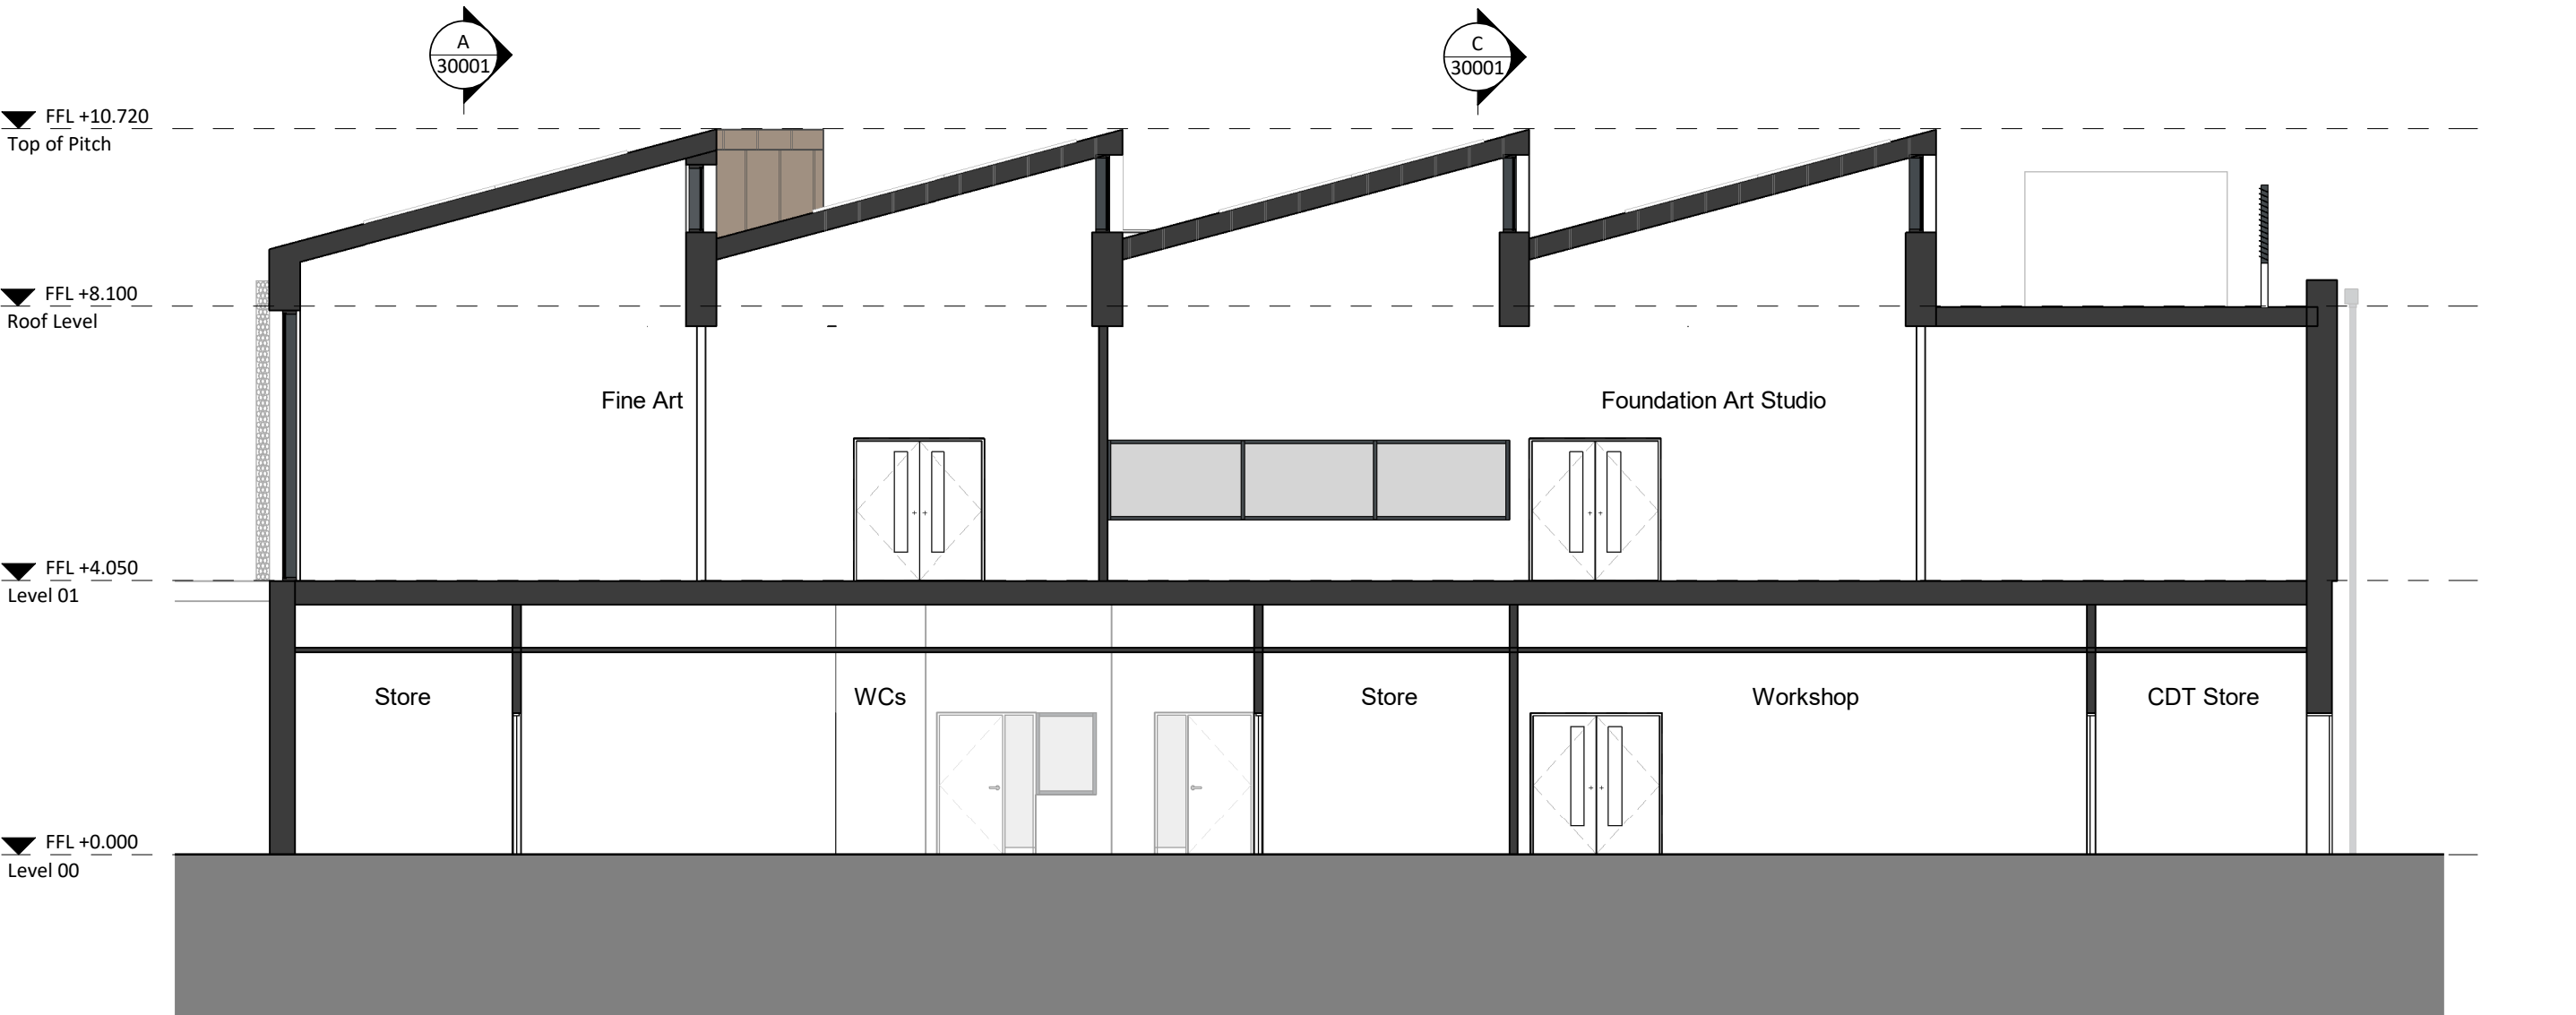

Section D
1 : 100

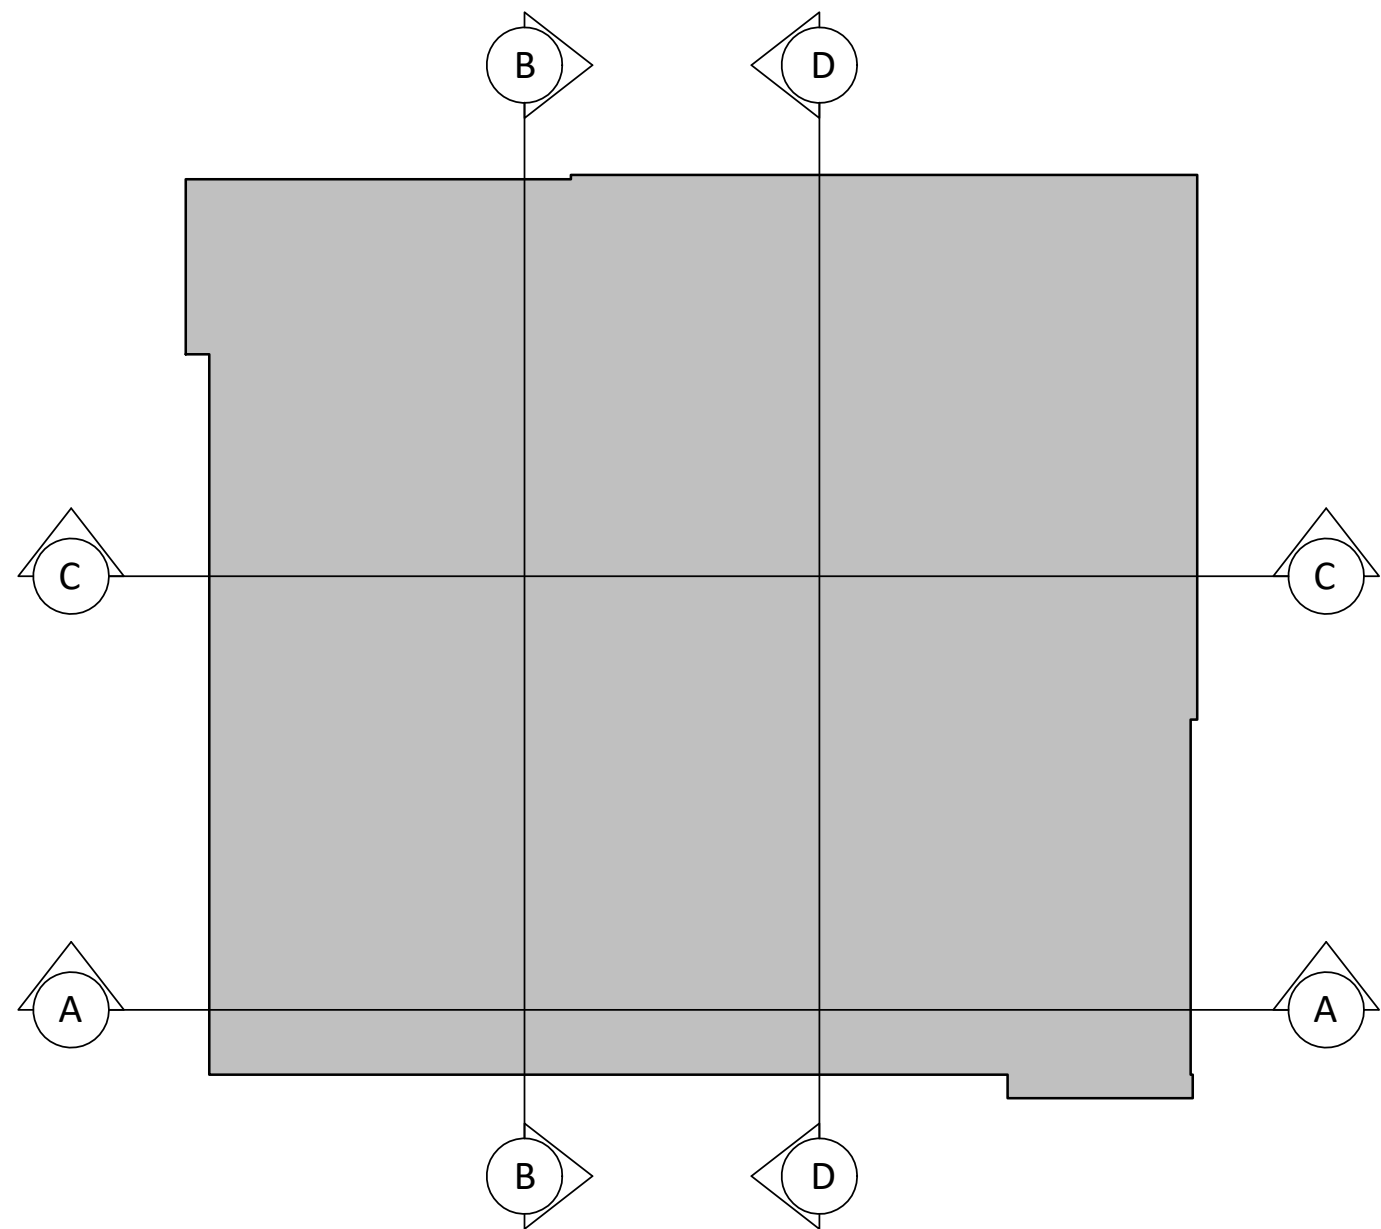

PL PL02 07/03/2023 Updated Planning Issue
PL PL01 16/12/2022 Planning Issue

STATUS	REV	DATE	DESCRIPTION
CLIENT			

REVISD BY
VG

CHECKED BY
TR

ORIGINATOR NO
155652

CONSULTANT

STRIDE TREGLOWN

www.stridetreglown.com © Stride Treglown Limited 2020

PROJECT

BPC Art & Design Centre

Chestnut Ave, Eastleigh, SO50 5ZA

DRAWING TITLE

Proposed Sections

STATUS CODE SCALE

PL : Authorized and accepted 1 : 100@A1

DRAWING USAGE: Updated Planning Issue

PROJECT - ORIGINATOR - VOLUME - LEVEL - TYPE - ROLE - CLASS - NUMBER

155652-STL-00-ZZ-DR-A-30001

STATUS _ REVISION

PL_PL02