


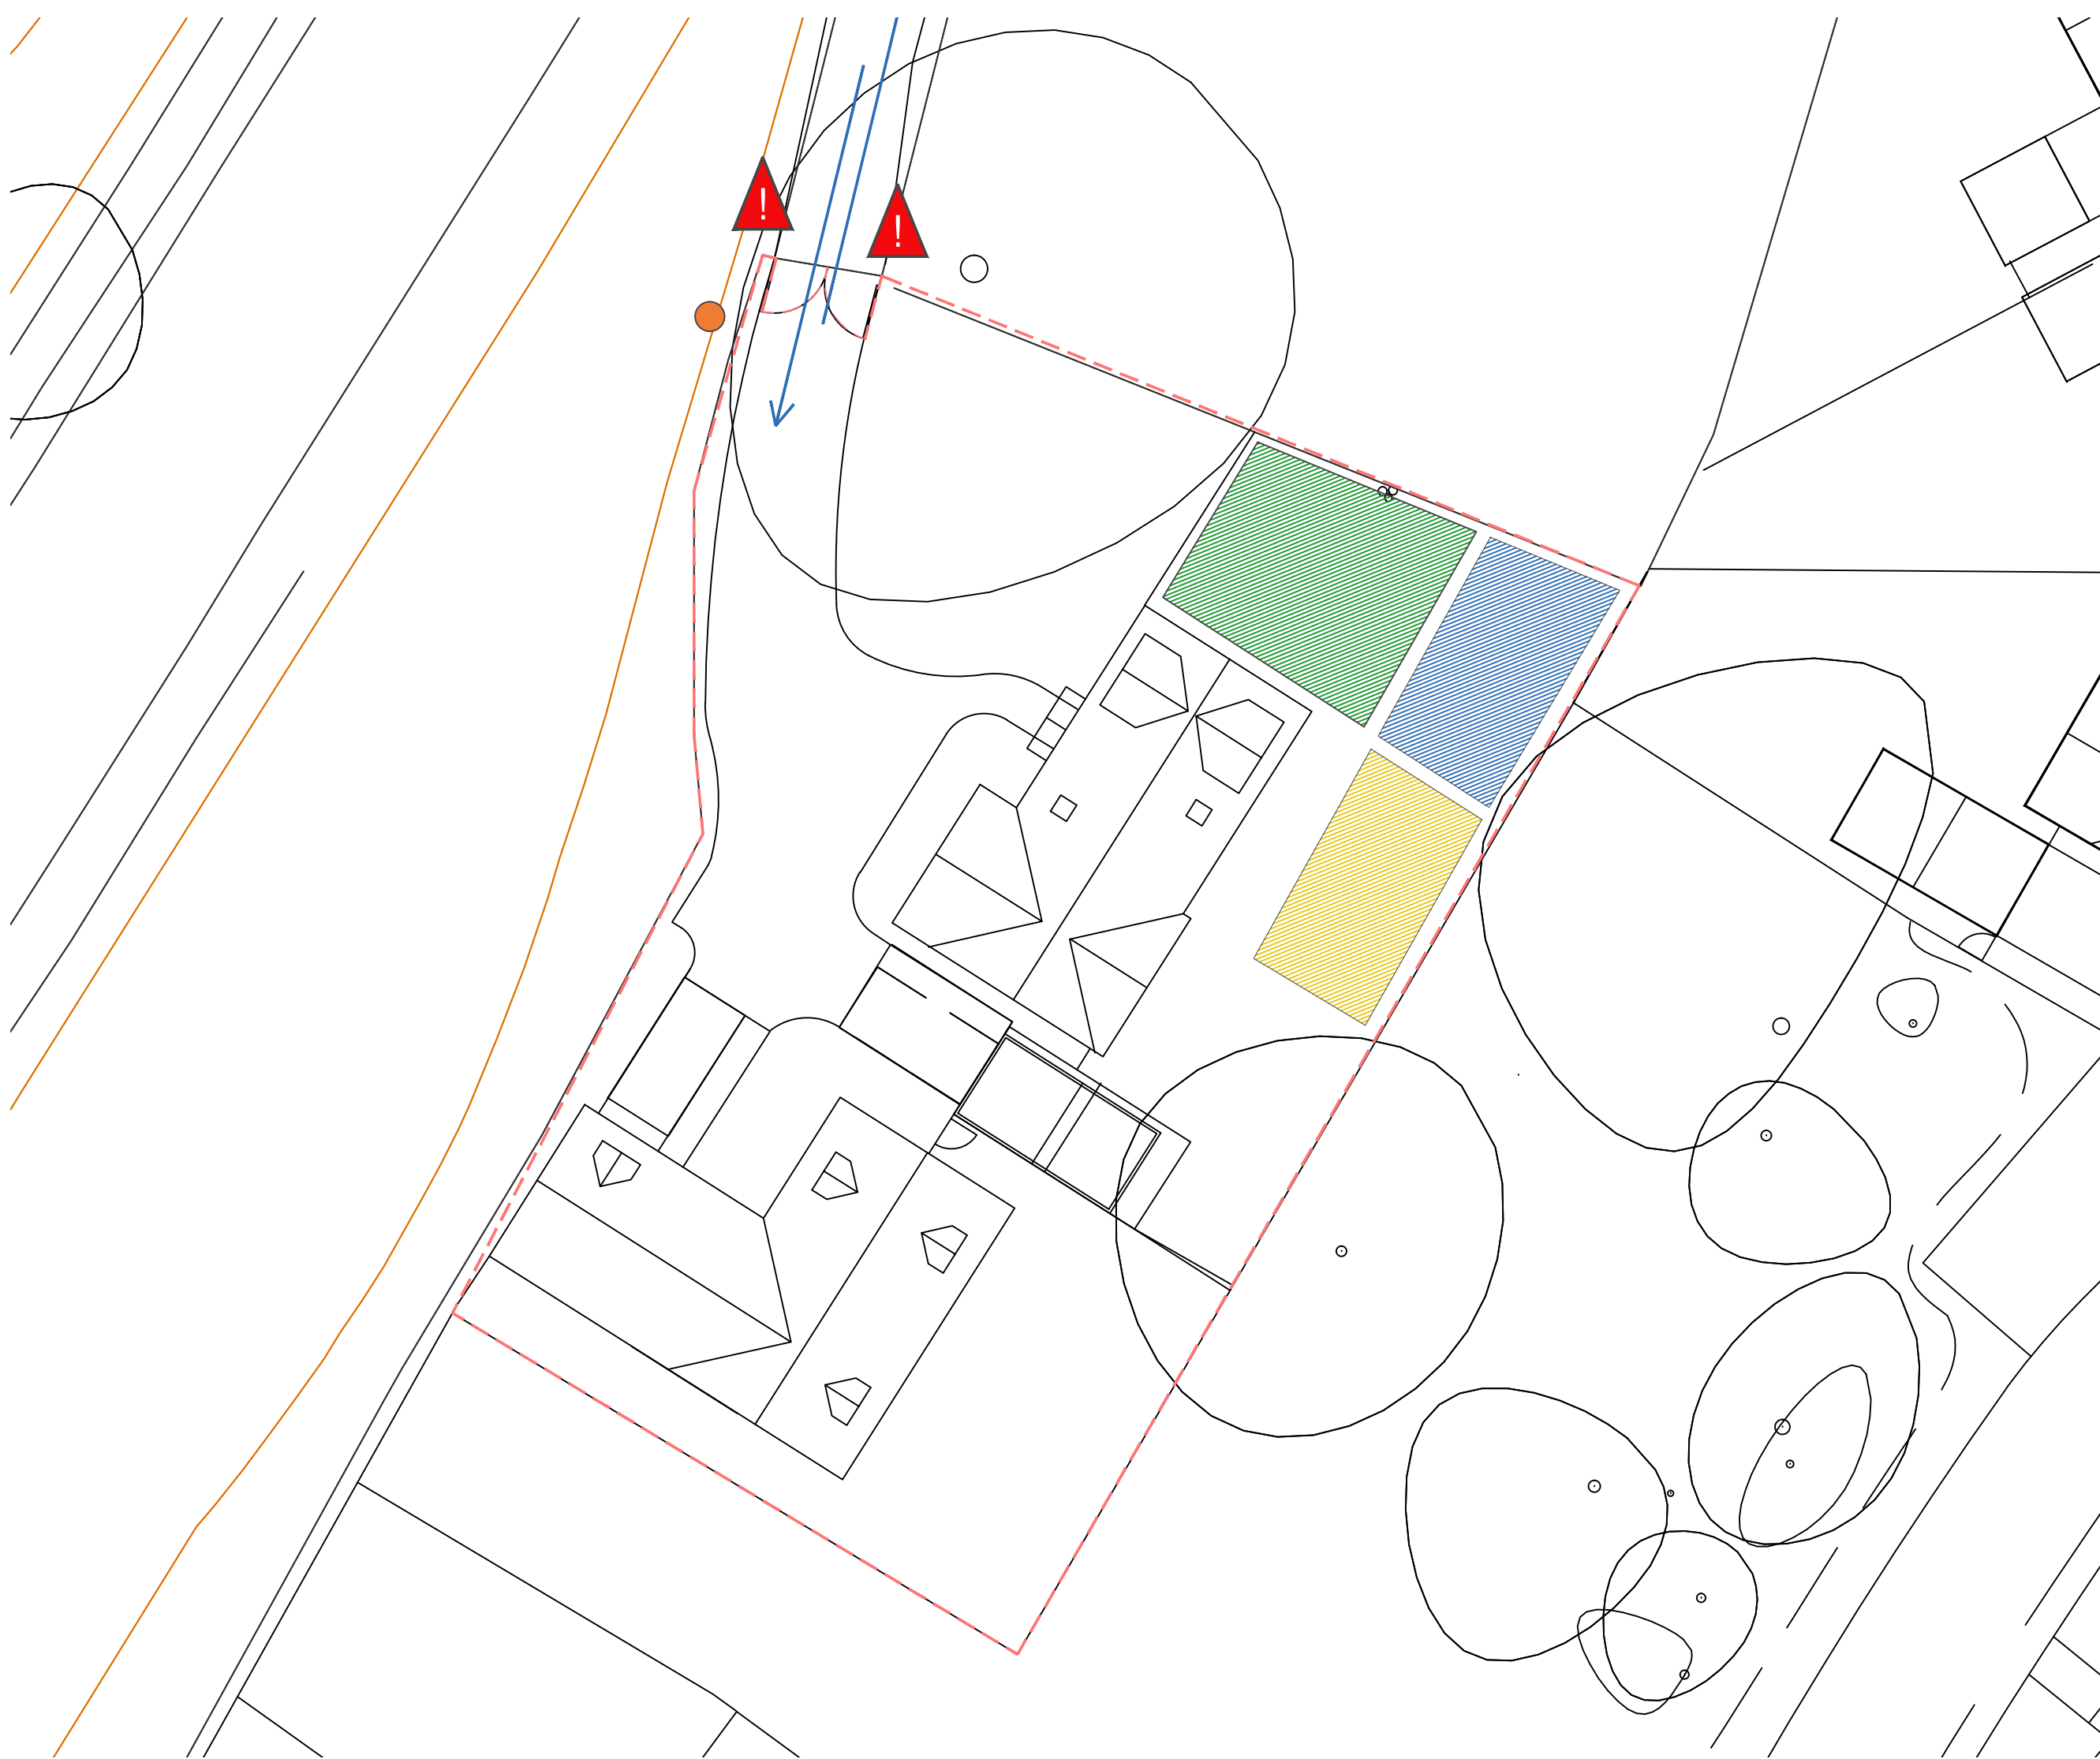

- NOTES:
1. THIS DRAWING IS COPYRIGHT AND SHOULD NOT BE REPRODUCED WITHOUT APPROVAL.
 2. THIS DRAWING TO BE READ IN CONJUNCTION WITH OTHER CONSULTANTS DRAWINGS. ANY DISCREPANCIES ARE TO BE BROUGHT TO THE ATTENTION OF BOTH PARTIES IMMEDIATELY.
 3. ANY DIMENSIONS/LEVELS INDICATED 'ref.' REFER TO ASSUMED/EXISTING DIMENSIONS WHICH ARE TO BE SITE CHECKED PRIOR TO THE COMMENCEMENT OF ANY WORK.
 - 4.WHERE DOCUMENTS ARE REFERENCED IN THE GENERAL AND DESIGN NOTES, THEY SHALL BE THE LATEST EDITIONS, UNLESS OTHERWISE NOTED OR SHOWN.
 5. READ STRUCTURAL DRAWINGS IN CONJUNCTION WITH SEPARATELY BOUND SPECIFICATIONS AND ALL OTHER CONTRACT DOCUMENTS.
 6. BEFORE PROCEEDING WITH WORK, CHECK ALL THE DIMENSIONS SHOWN ON STRUCTURAL DRAWINGS AGAINST ARCHITECTURAL, ELECTRICAL AND MONUMENT DRAWINGS AND EXISTING SITE CONDITIONS. REPORT INCONSISTENCIES TO CONSULTANT BEFORE PROCEEDING WITH THE WORK.
 7. CHECK AND VERIFY IN THE FIELD ALL SIZES AND DIMENSIONS INVOLVING THE EXISTING STRUCTURE AND COORDINATE WITH NEW CONSTRUCTION.
 8. VERIFY AND OBTAIN PRIOR APPROVAL OF DIMENSIONS AND LOCATIONS OF ALL OPENINGS, PIPE SLEEVES, SLOTS, TRENCHES AND ELECTRICAL FLOOR DUCTS AS REQUIRED BY OTHER TRADES.
 6. DIMENSIONS ARE IN MILLIMETERS UNLESS NOTED OTHERWISE. ELEVATIONS ARE IN METERS UNLESS NOTED OTHERWISE.
 9. DO NOT SCALE DRAWINGS.
 10. THE CONTRACTOR SHALL PROPOSE A FULL METHODOLOGY FOR EXECUTING THE WORK.

-  Herras Fencing
-  Materials Storage
-  Car Parking
-  Mobile Oasis Welfare Unit
-  Health & Safety Signage
-  Wheel Wash
-  Two Way Traffic

PRELIMINARY

FIRST ISSUE	*	FHL/02.22	FHL/02.22
Amendment	Revised by and date	Checked by and date	Approved by and date
ORIGINAL DRAWING SIZE - A3	X-REFS: :		
CAD REF.	:		



Client

Project

Drawing Title

Purpose

Issued Office

Telephone

FOREMAN HOMES LIMITED

ST JOHNS RD - CHALET BUNGALOW

SITE SETUP PLAN

PRELIMINARY

SOUTHAMPTON

01489 553385

Drawn AC

Designed AC

Drawing Number

Version

Scale

1:200 @ A2

FHL-SJ-SS01

*