
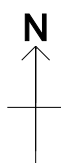


F/23/94610

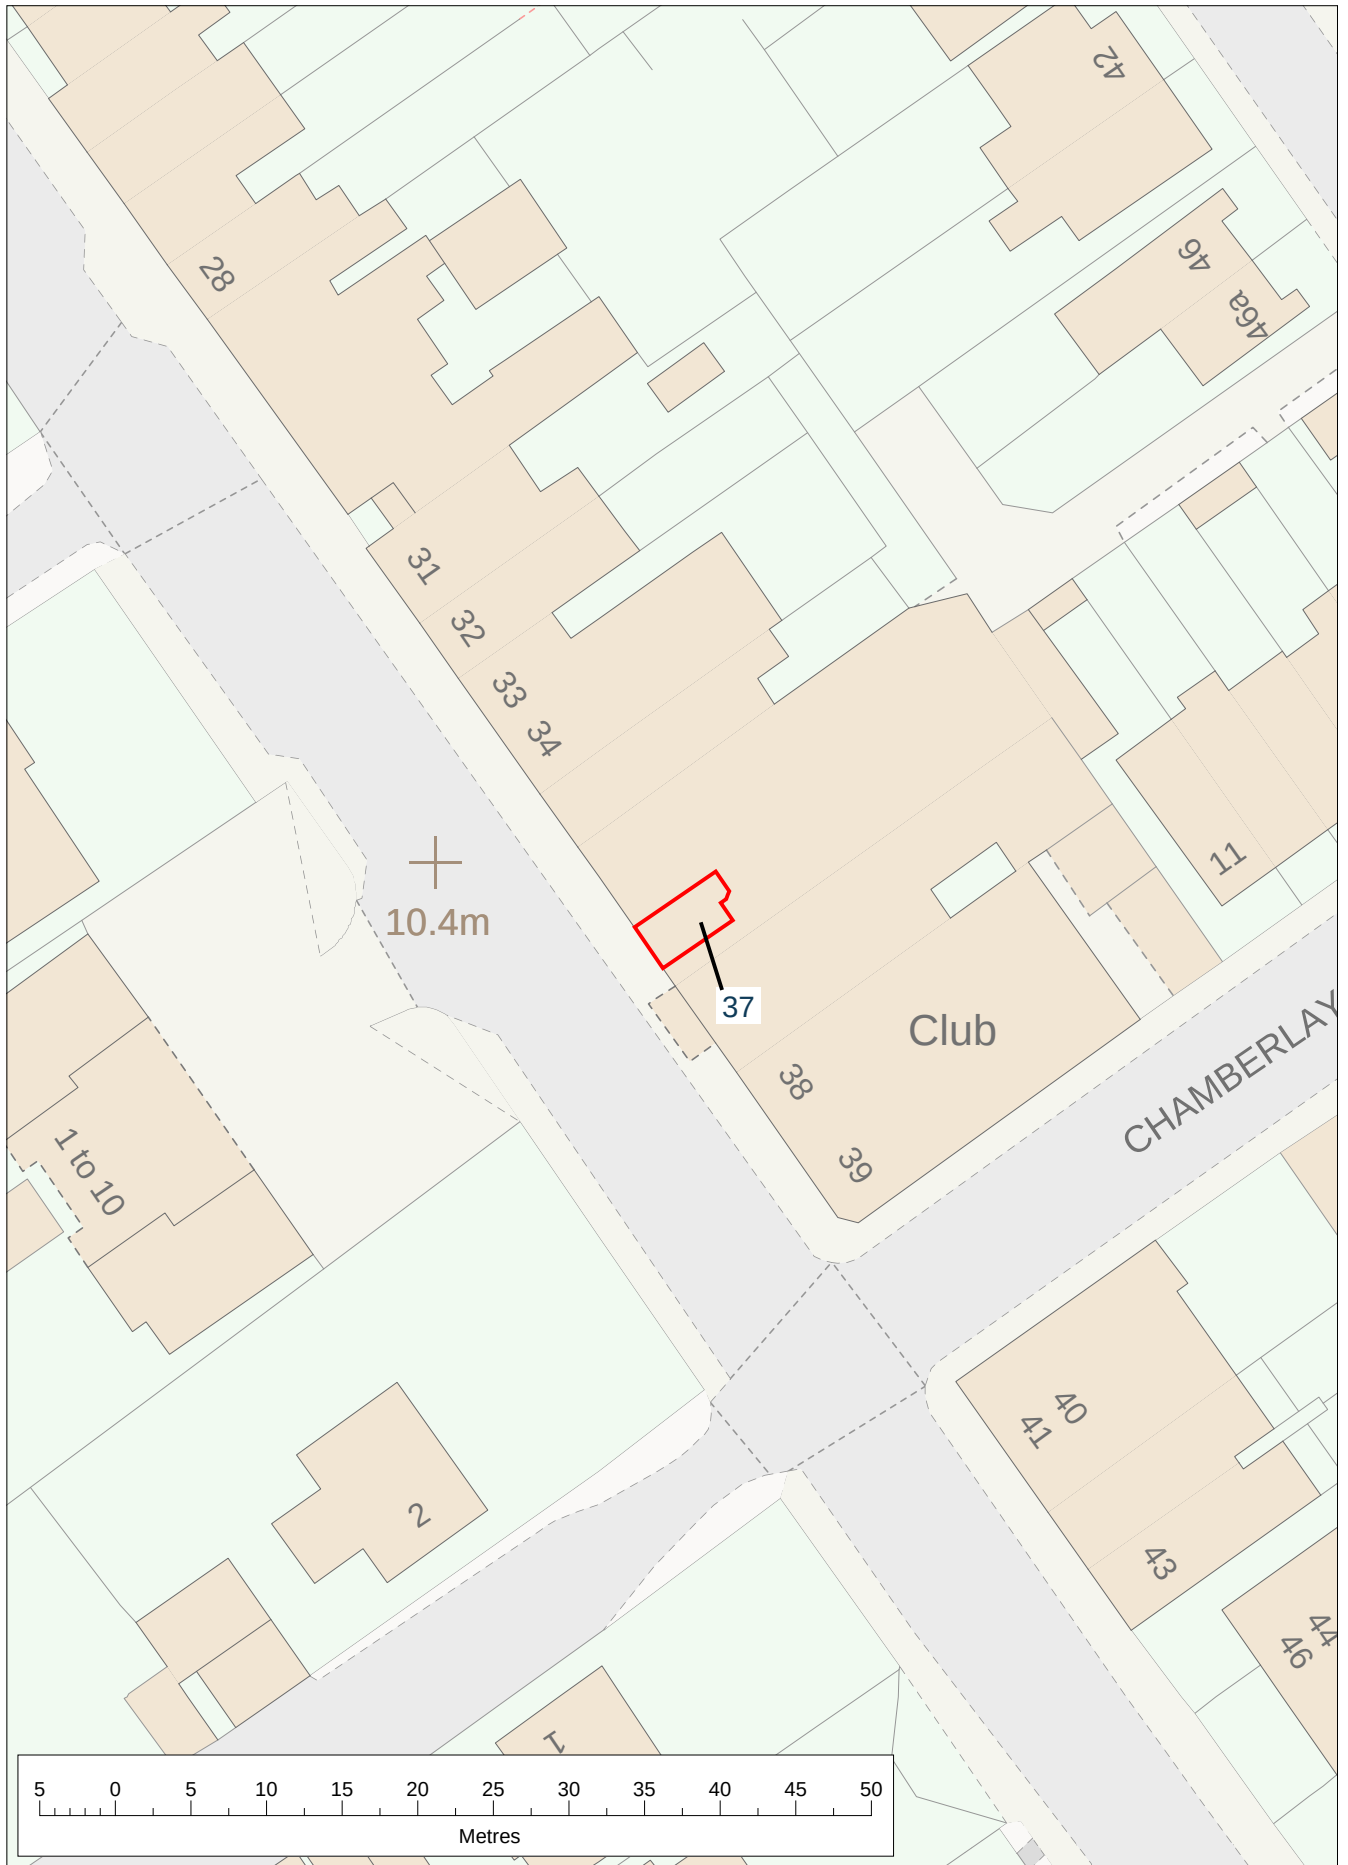

Address: 37 Victoria Road, Netley Abbey
SO31 5DG

Date: 10/03/2023

Scale: 1:500