




Existing Location Plan  
1:1250 @A3

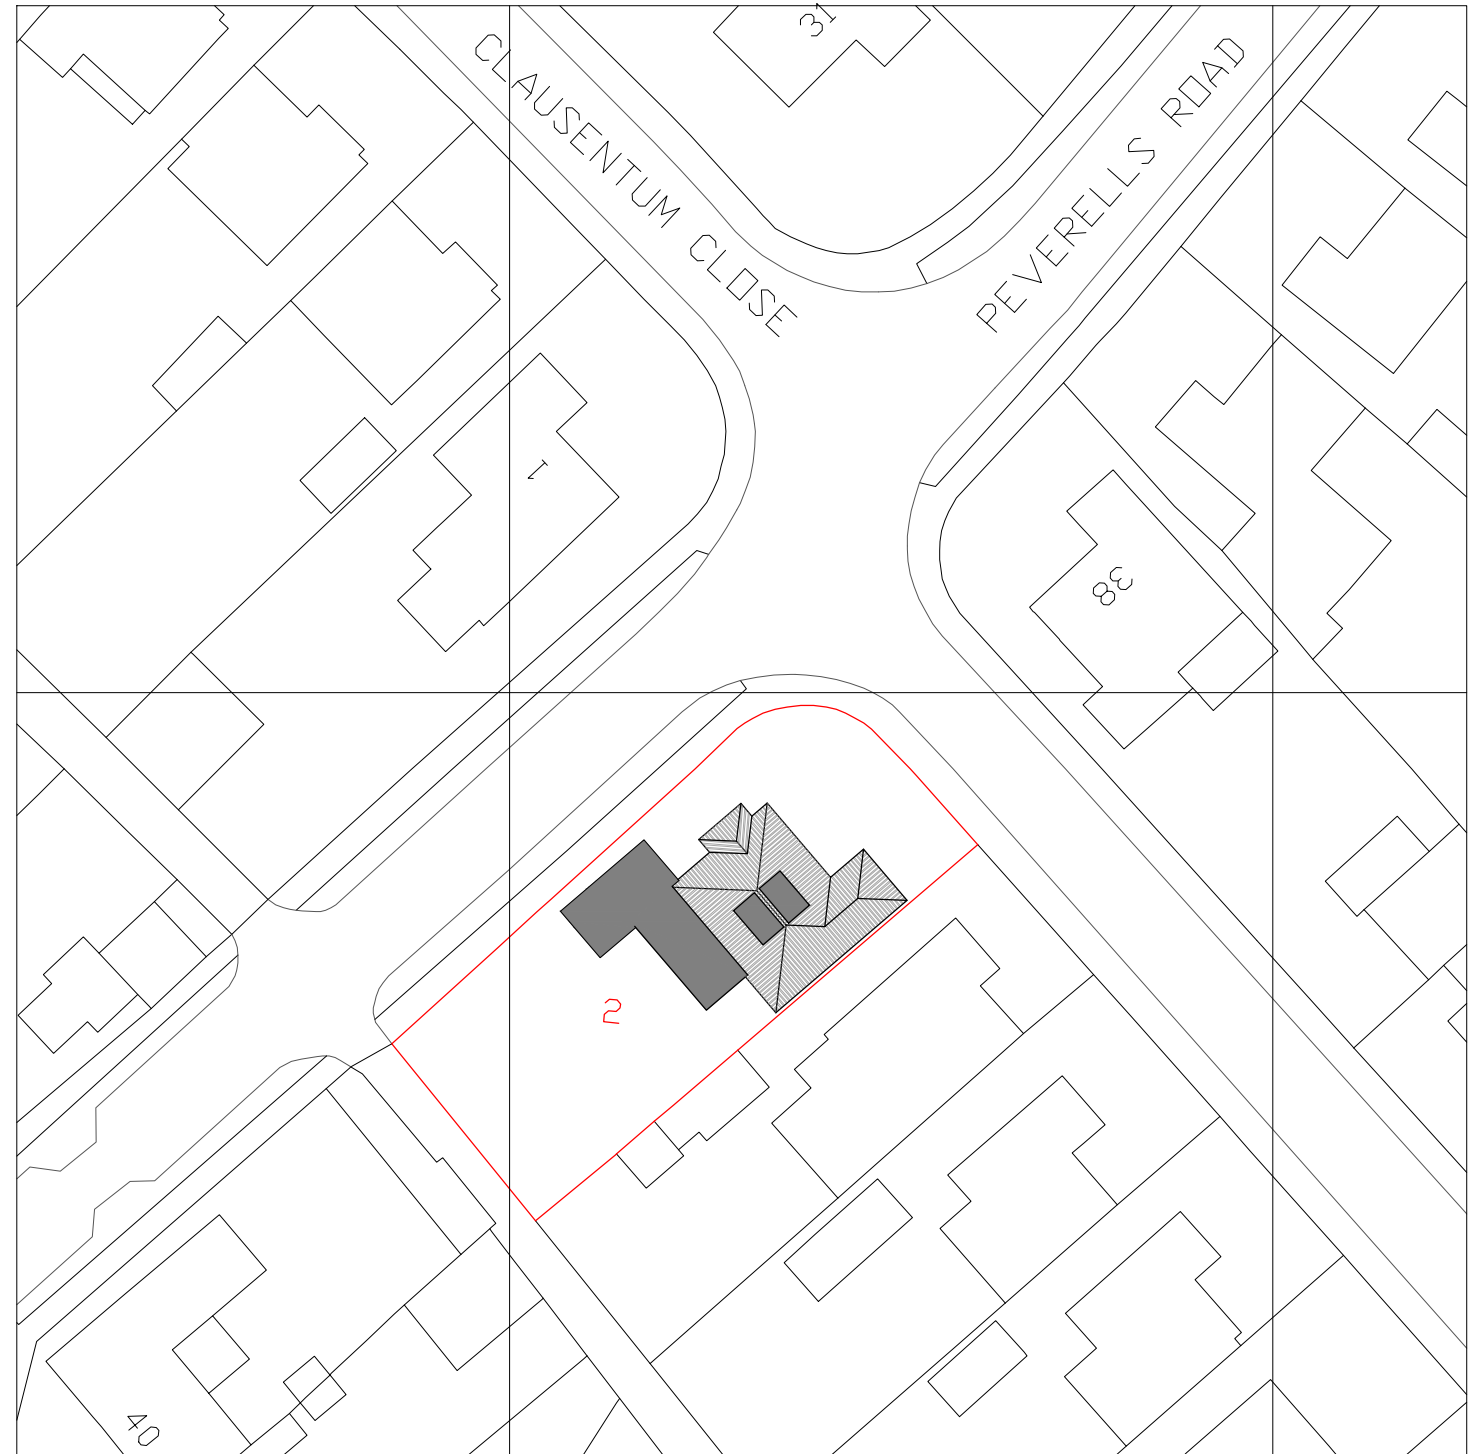

Proposed Site Plan  
1:500 @A3



19 St James Park road, Shirley,  
Southampton, SO16 6HL  
TEL: 077 4569 6432  
E-MAIL: info@naplanning.co.uk  
WEB: www.naplanning.co.uk

Project:  
2 Sarum Road,  
Chandlers Ford, SO53 2AN

Drawing:  
Single Storey Side Extension

Title:  
Existing Location & Proposed Site Plan

Drawing Status:

| Drawn   | Scale              | Date       |
|---------|--------------------|------------|
| N.ALI   | 1:1250-500<br>@ A3 | 15.02.2023 |
| Project | Page               | Revision   |
| 339     | 01                 | P4         |