



100mm

50mm

10mm

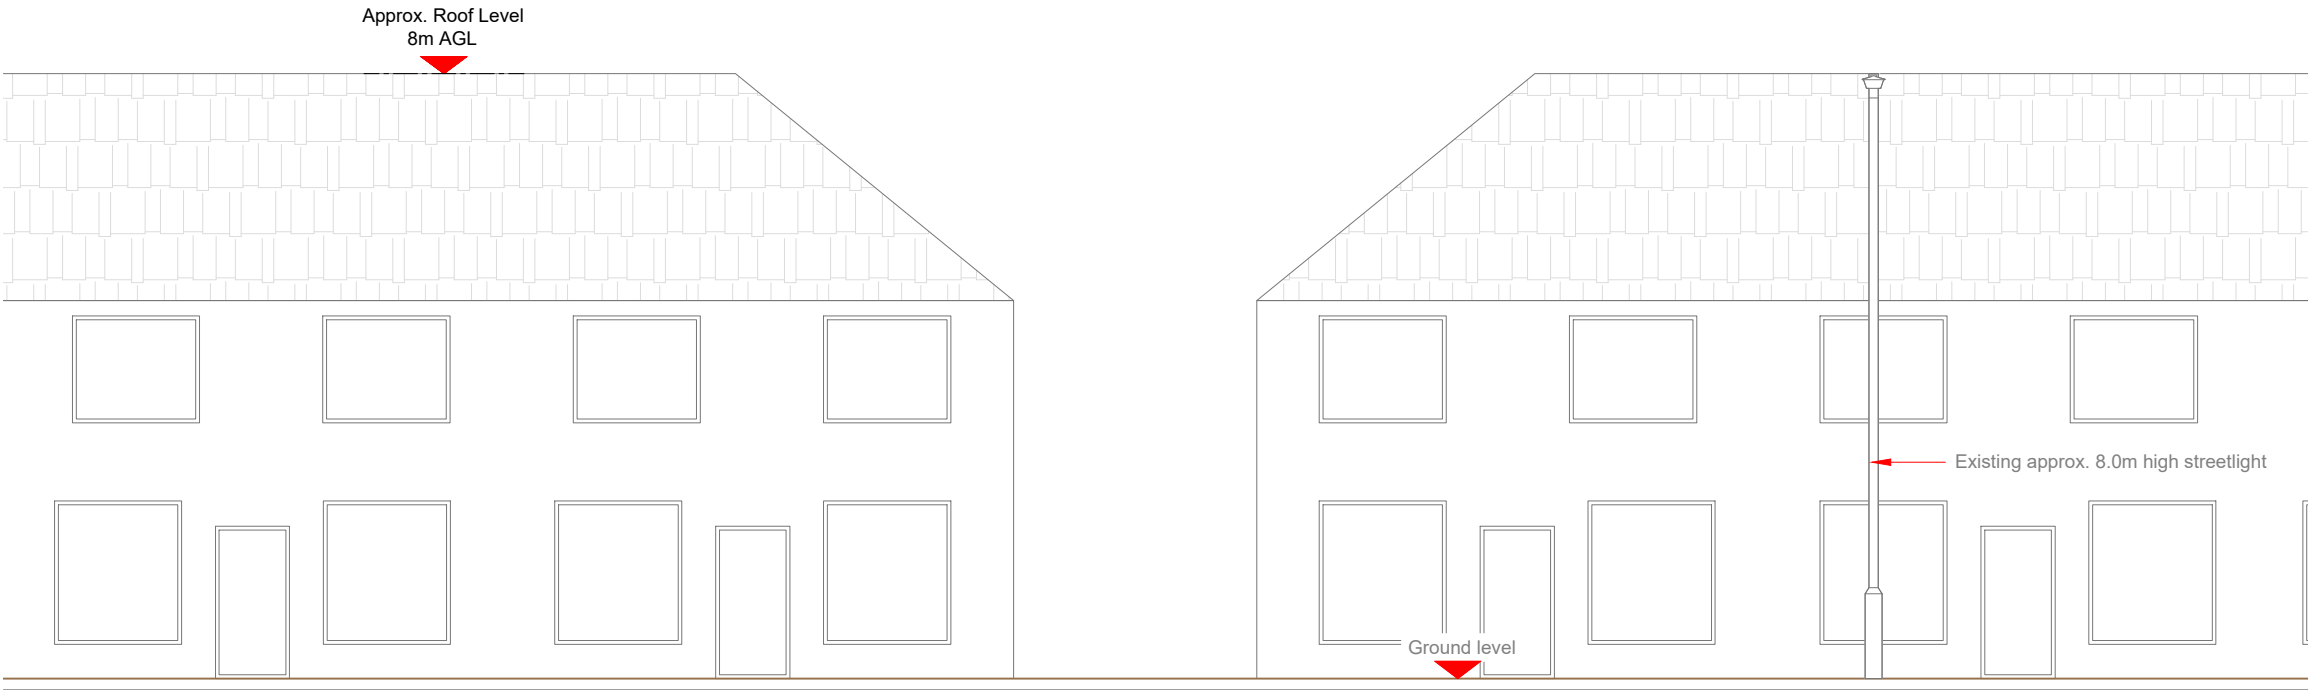

EXISTING ELEVATION A

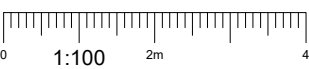

- NOTES:
- ALL DIMENSIONS IN MM UNLESS OTHERWISE NOTED.

Master:	MBNL / EE:	Project:	Purpose of Issue:	Issue:
M001	MBNL	3UK DNSW	Planning	A
Date:	20/02/2023	Revision / Upgrade Description:		
Drawn:	CDN	First Issue - Site nomination dated: TBC		
Checked:	DH			
Approved:	SD			

CK Hutchison
Networks (UK)
Limited

Green Park
450 Longwater Avenue
Reading
RG30 3UR

Design Consultant & Principal Contractor:



WHP Telecoms
Unit 1 Maple Park,
Low Fields Avenue, Leeds
LS12 6HH

Tel: 01133023550
e-mail: info@whptelecoms.com

Site Name:
CORONATION PARADE STREETWORKS

Site ID:
ELH26162

Address:
CORONATION PARADE,
HAMBLE-LE-RICE, EASTLEIGH,
HAMPSHIRE, ENGLAND,
SO31 4JT

Title:
150 EXISTING ELEVATION A

Project:
3UK DNSW

Purpose of Issue:
PLANNING

EE Cell ID: 92047	MBNL Cell ID: ELH077	Cell ID: SO0720
----------------------	-------------------------	--------------------

Master Drawing No: ELH26162_M001	Issue: A
-------------------------------------	-------------

