

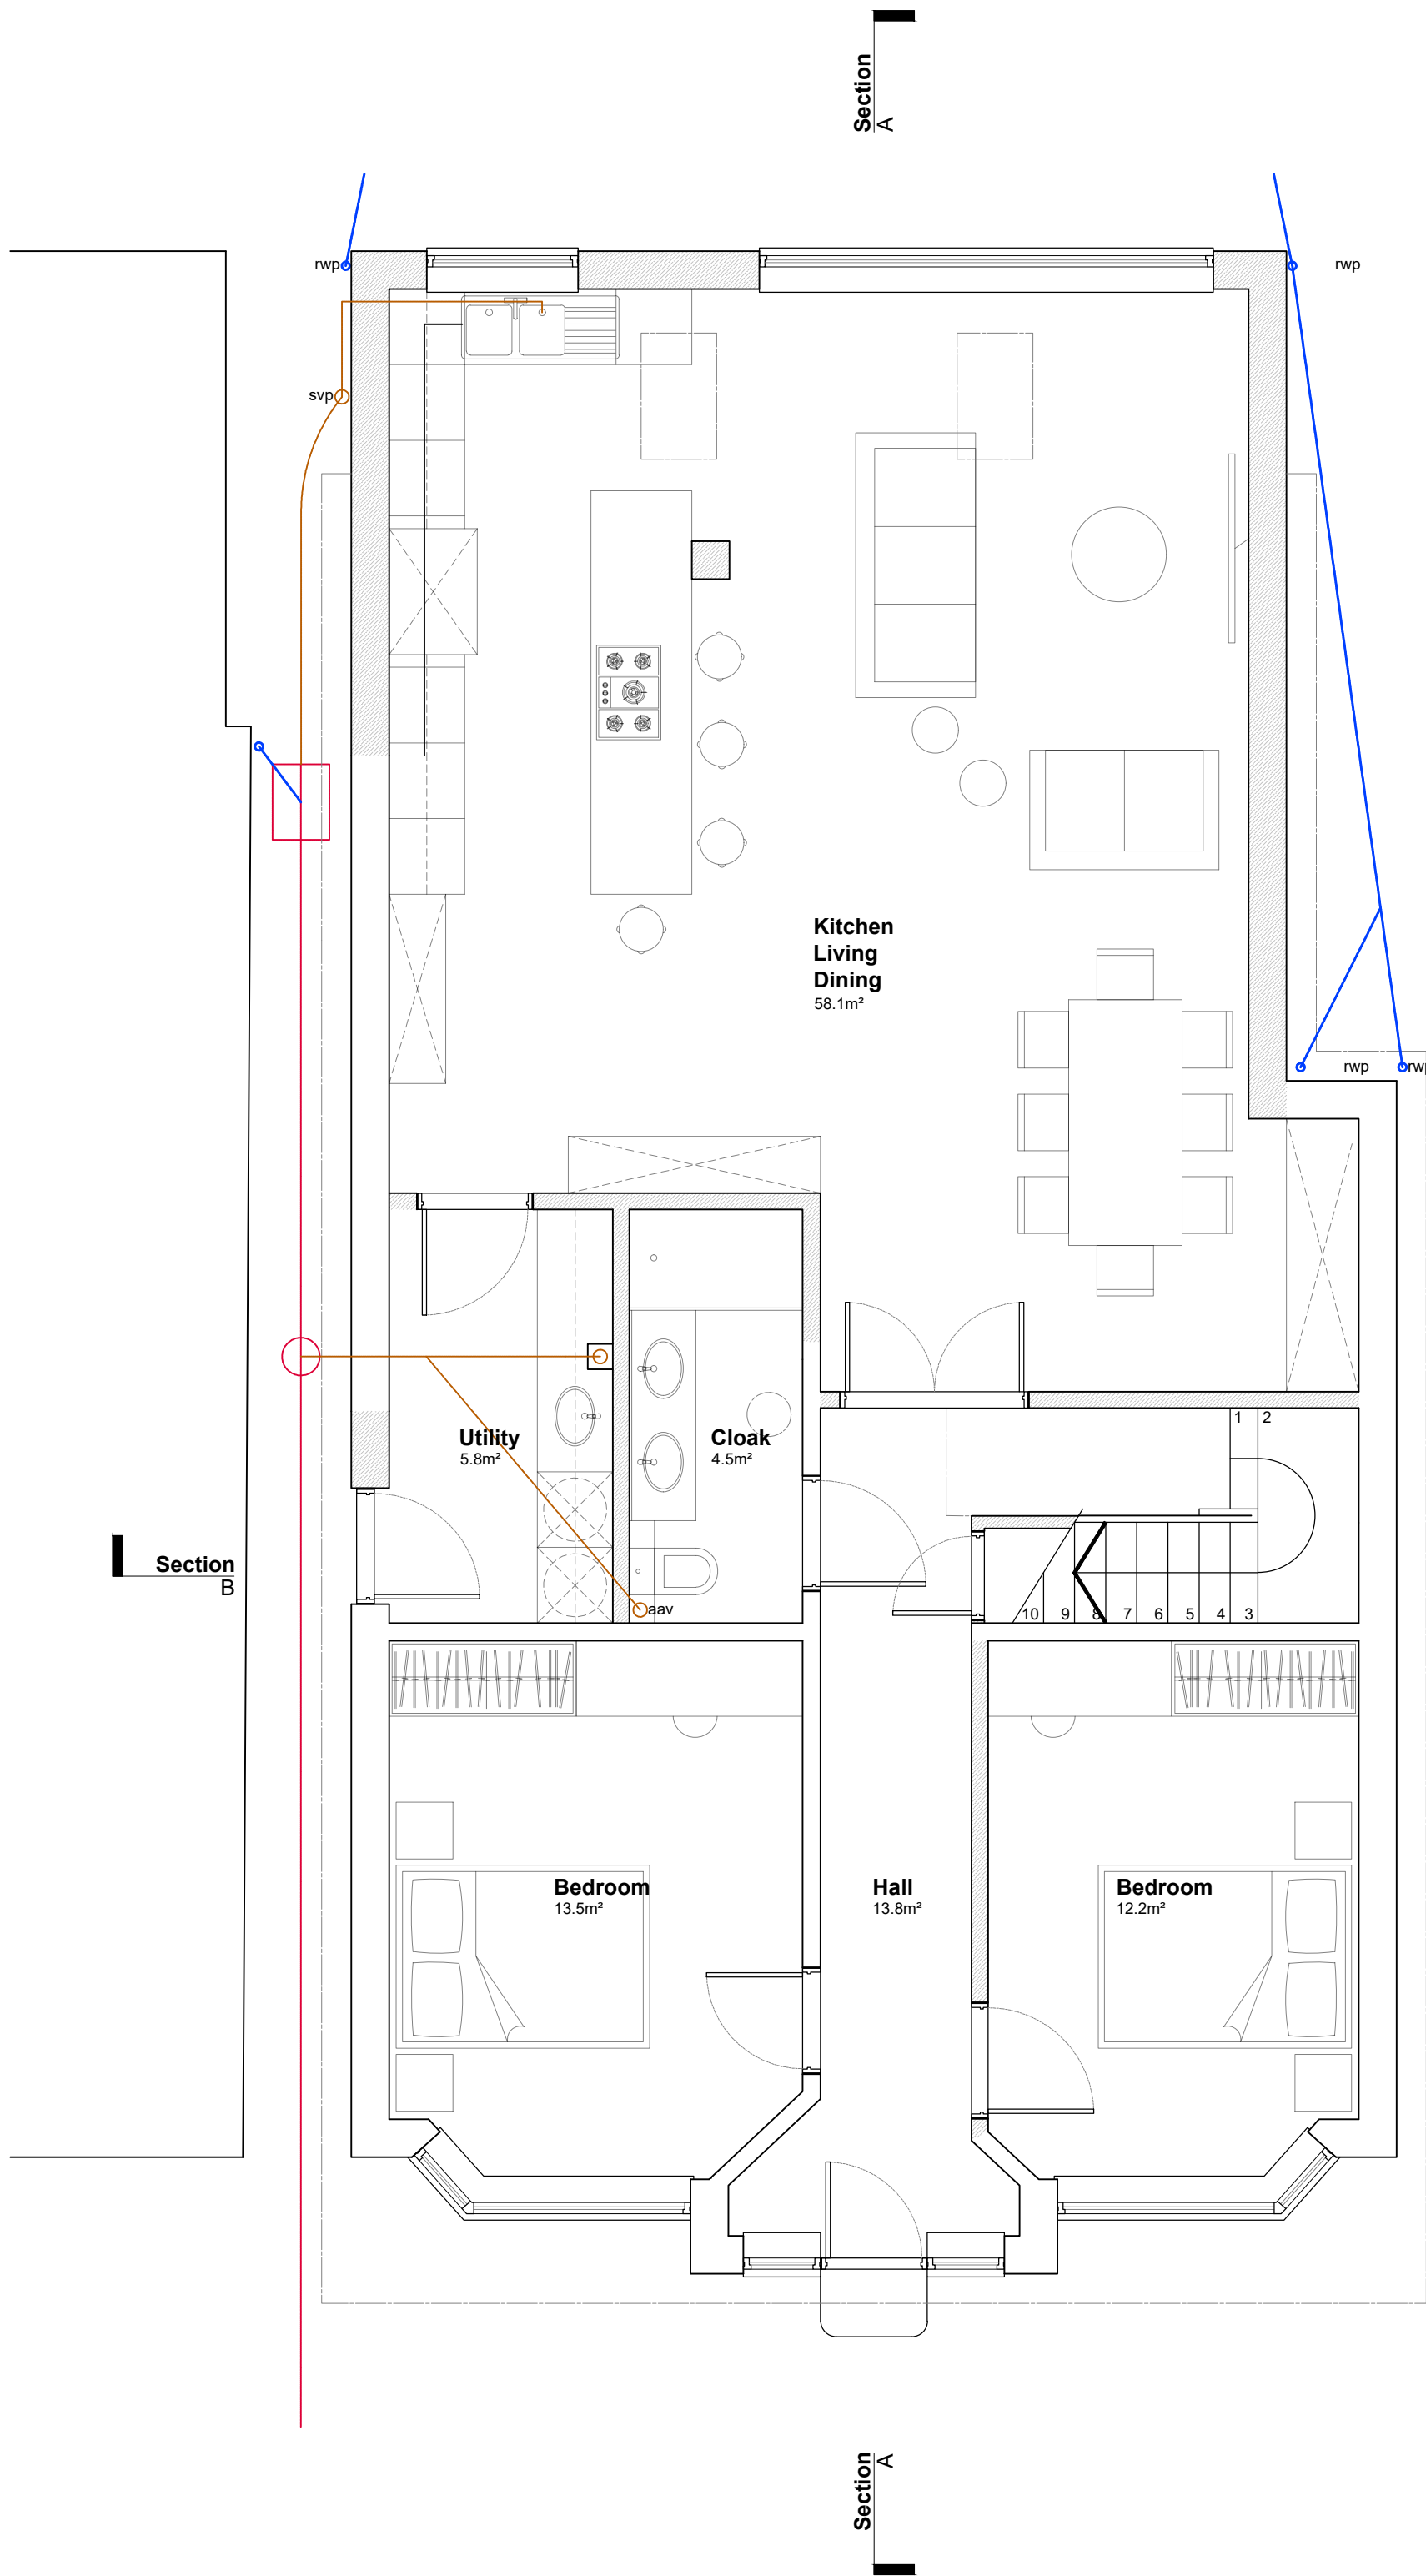


Comments:


- This drawing is the copyright of ATP Architectural Design and is not to be reproduced without prior written consent.
- Use given dimensions over scaling, do not scale from this drawing unless for plotting purposes.
- This drawing should be read in conjunction with other associated drawings, designs and calculations.
- ATP Architectural Design is the trading name of ATP Design Ltd (12131960), a private limited company in England and Wales, whose registered office is 11 Floor Mill House, 25-26 Bow Road, Colchester, Essex, United Kingdom, PO9 3DT.

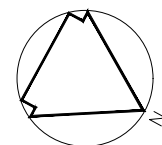

01 Ground Floor Plan
Scale - 1:50

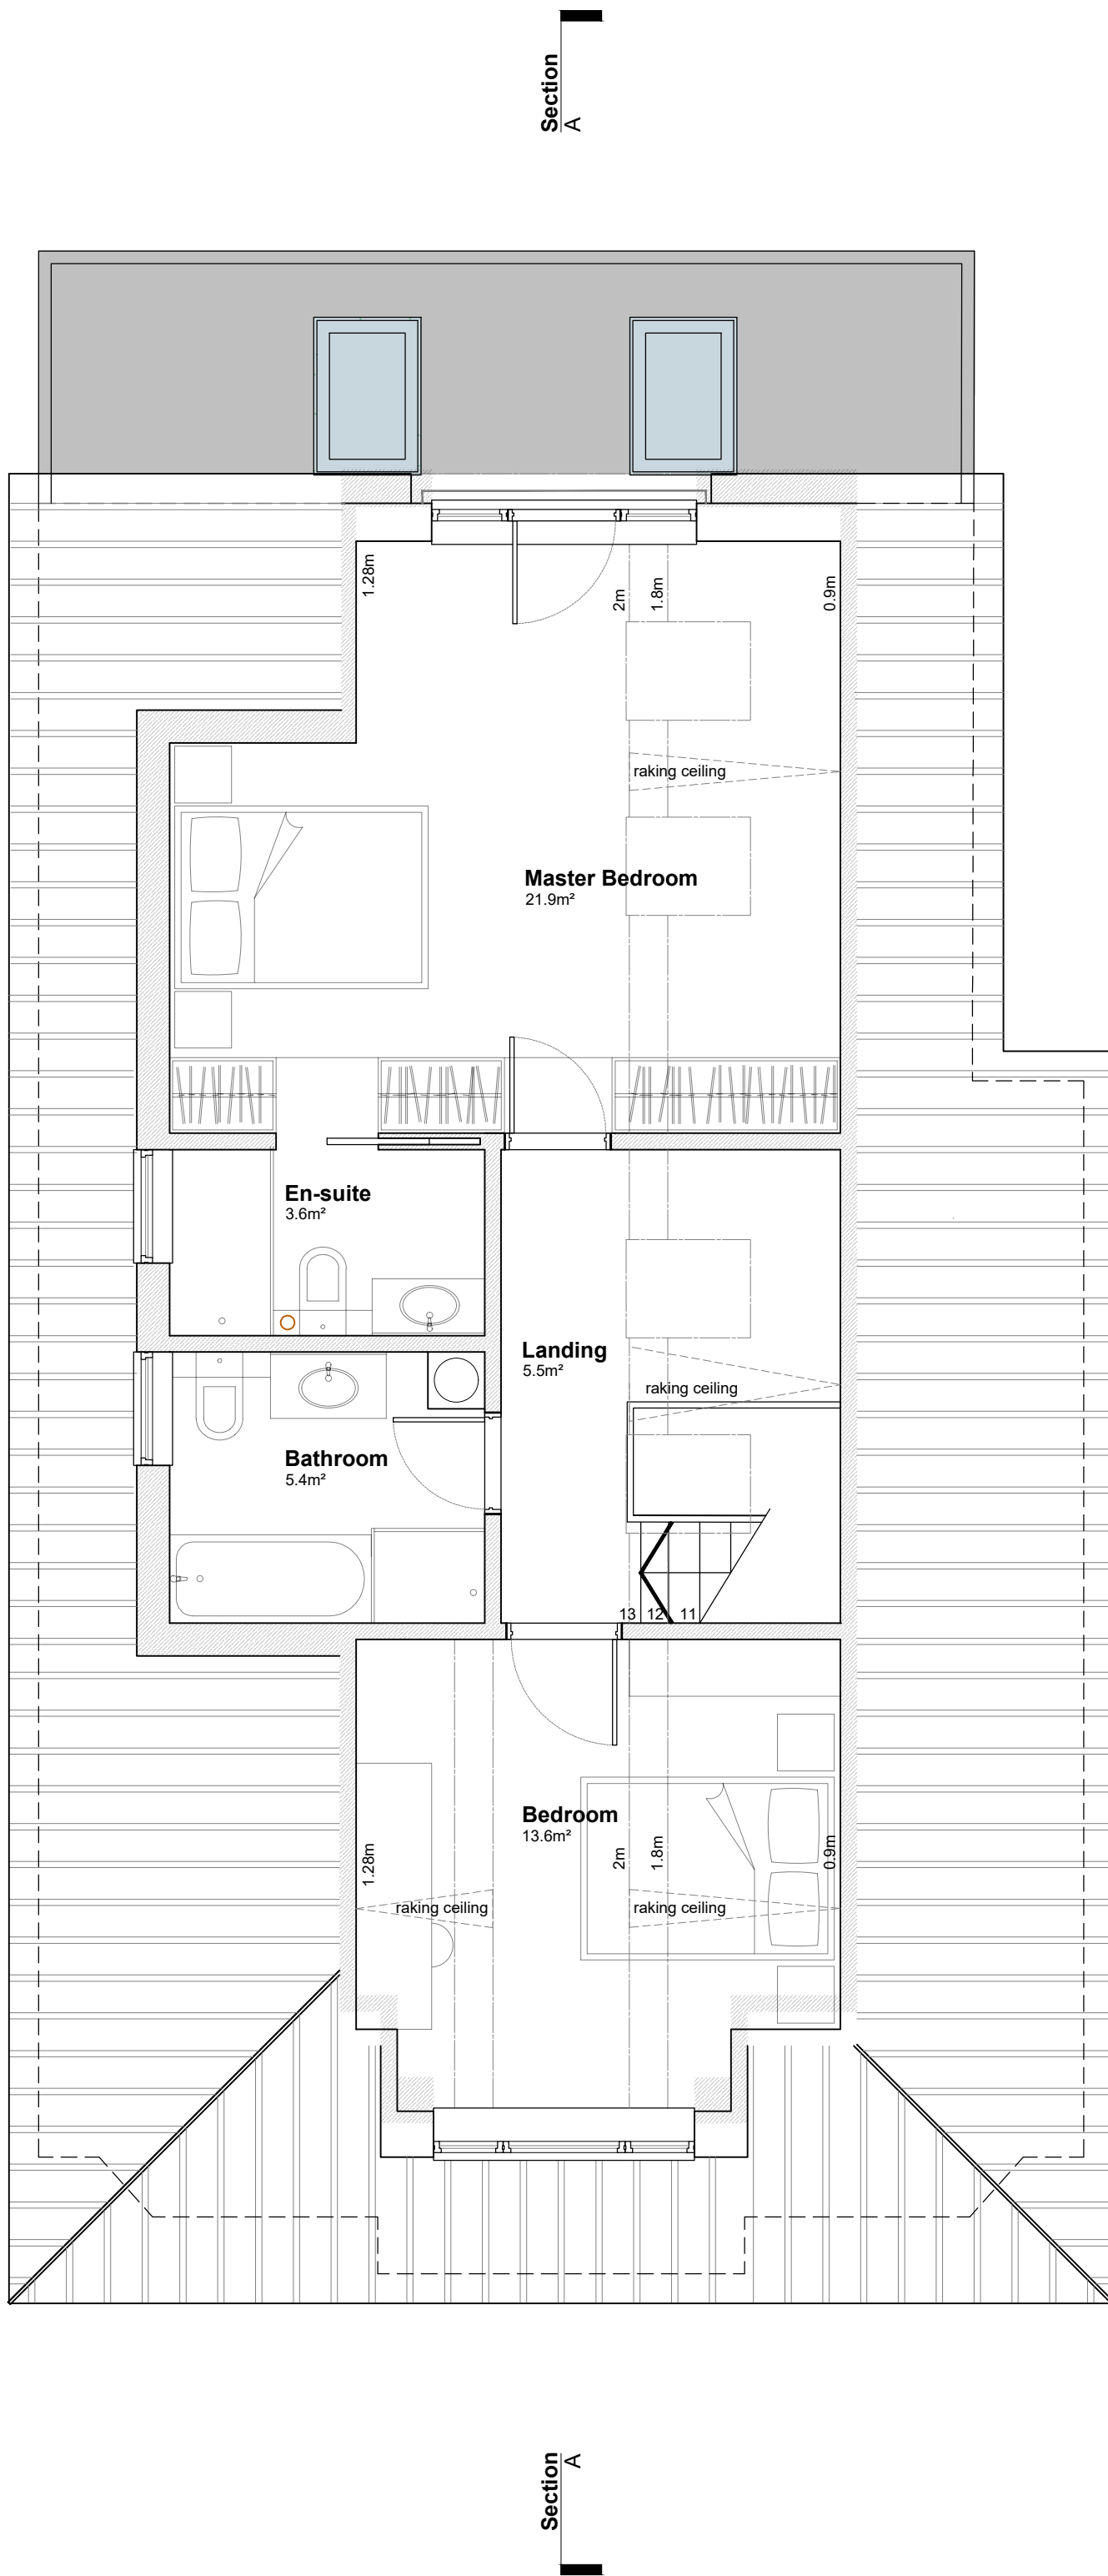

02 Loft Plan
Scale - 1:50

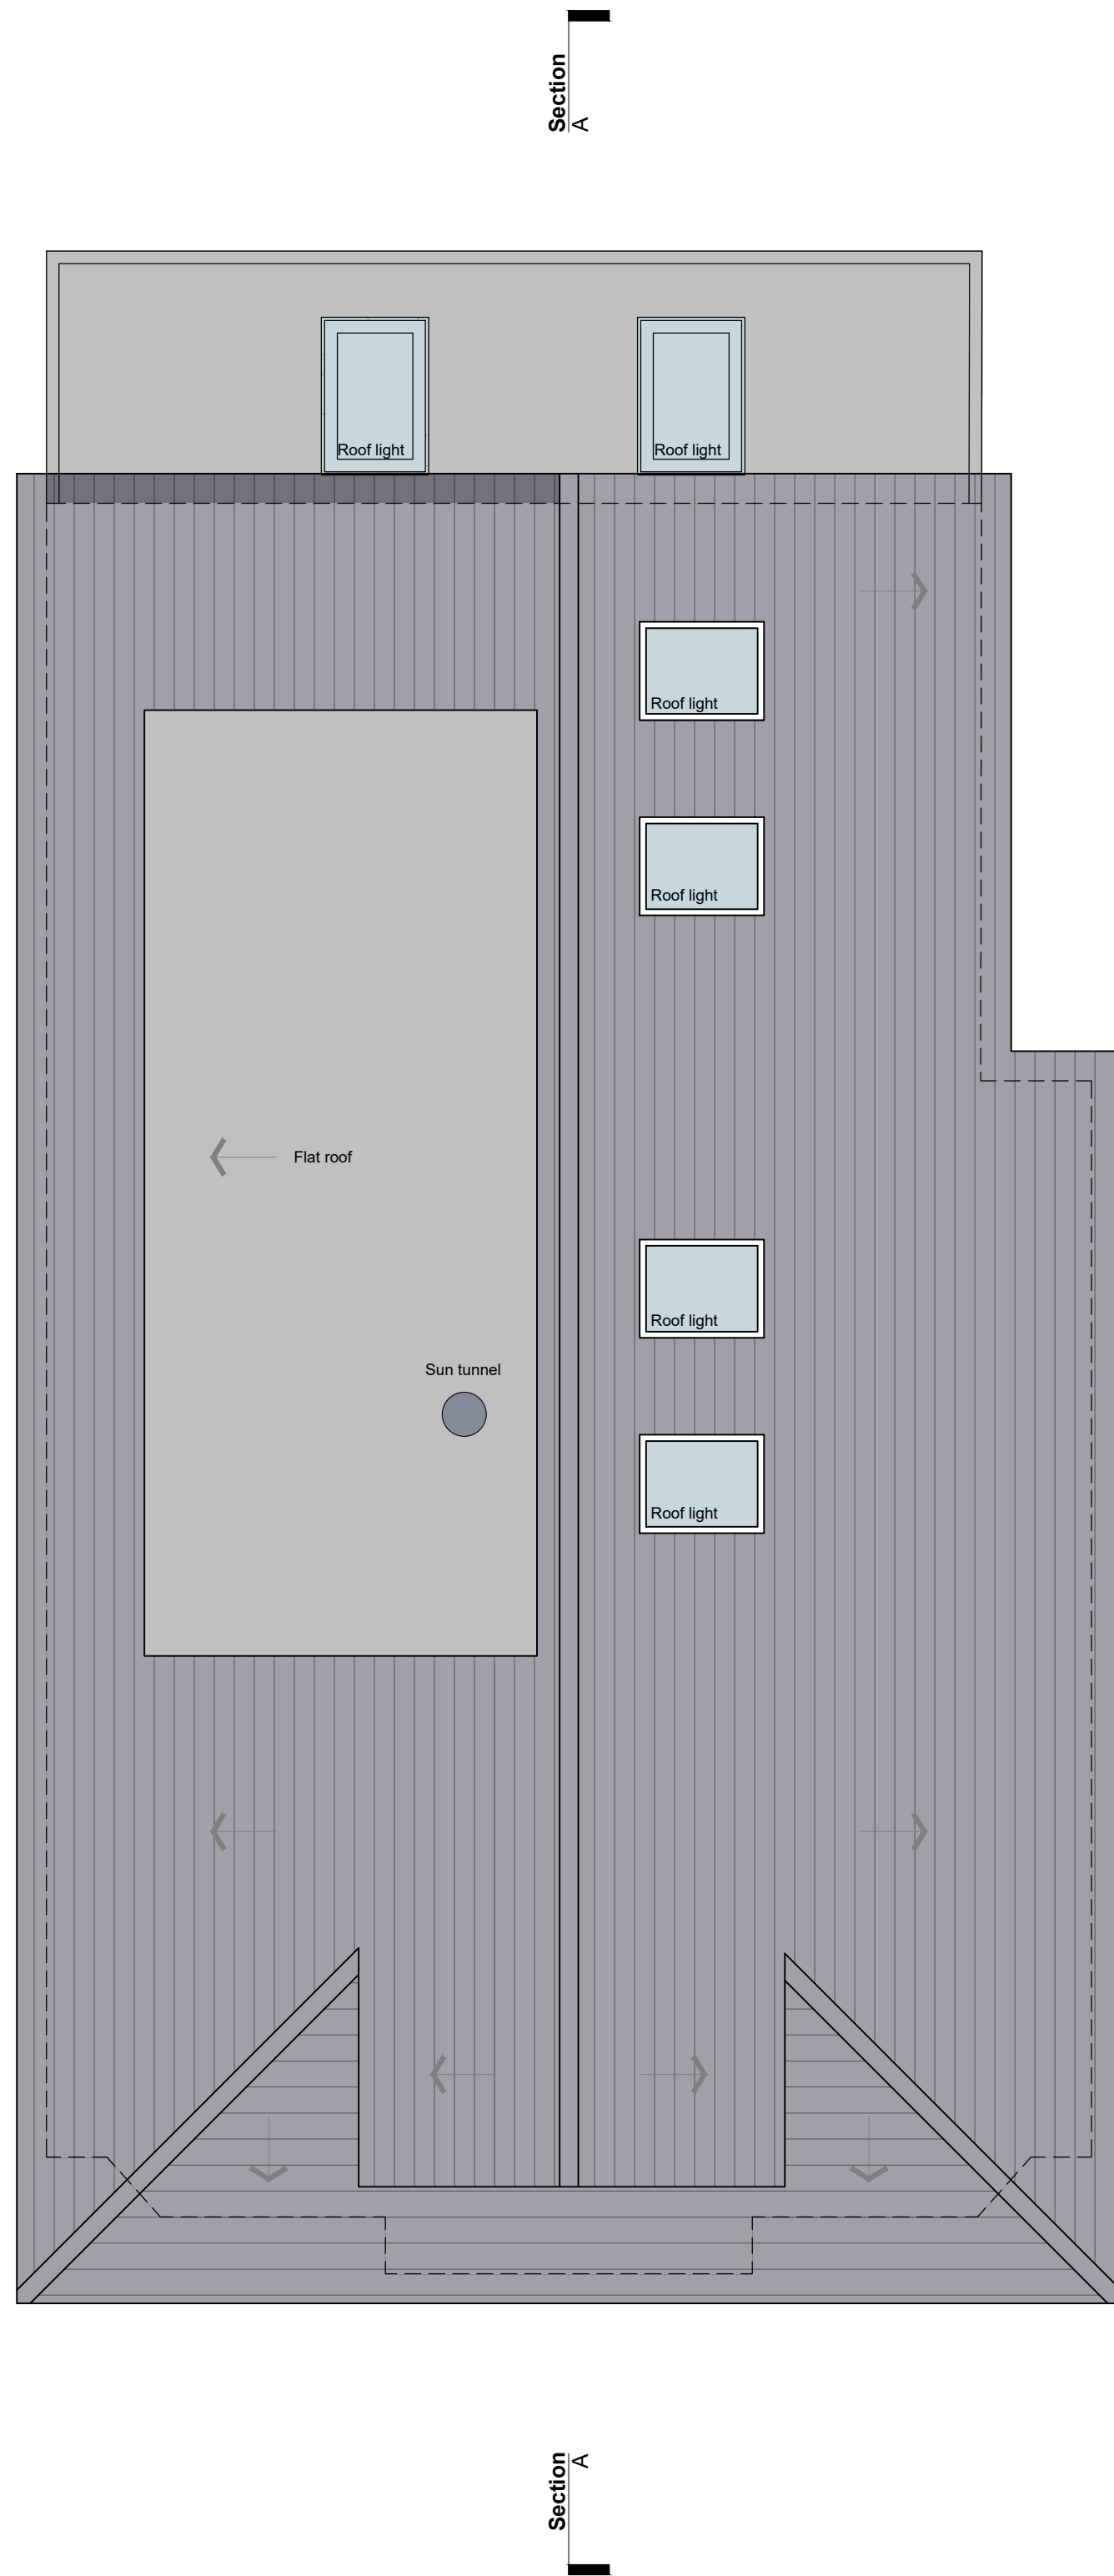

03 Roof Plan
Scale - 1:50

F - LPA revisions.	01/03/23
E - LPA revisions.	09/02/23
D - LPA revisions.	25/01/23
C - Client revisions.	14/11/22
B - Client revisions.	08/11/22
A - Rear extension enlarged.	20/10/22

Revision	Date
Revision status: F	
Drawing date: 01/03/23	
Client:	
Chrissie Fryer	

Project:
68 Telegraph Road
West End
Southampton SO30 3EY

Ref:
22|164

Status:
Planning

Scale @ A1 1:50

1m 0 1m

Drawing:
Proposed Floor Plans

Number:
A102