


Comments:

- This drawing is the copyright of ATP Architectural Design and is not to be reproduced without prior written consent.
- Use given dimensions over scaling, do not scale from this drawing unless for planning purposes.
- This drawing should be read in conjunction with other consultant drawings, designs and calculations.
- ATP Architectural Design is the trading name of ATP Design Ltd (12131949) a private limited company in England and Wales, whose registered office is 1st Floor Hill House, 23-25 Spur Road, Cosham, Hampshire, United Kingdom, PO6 3DY.

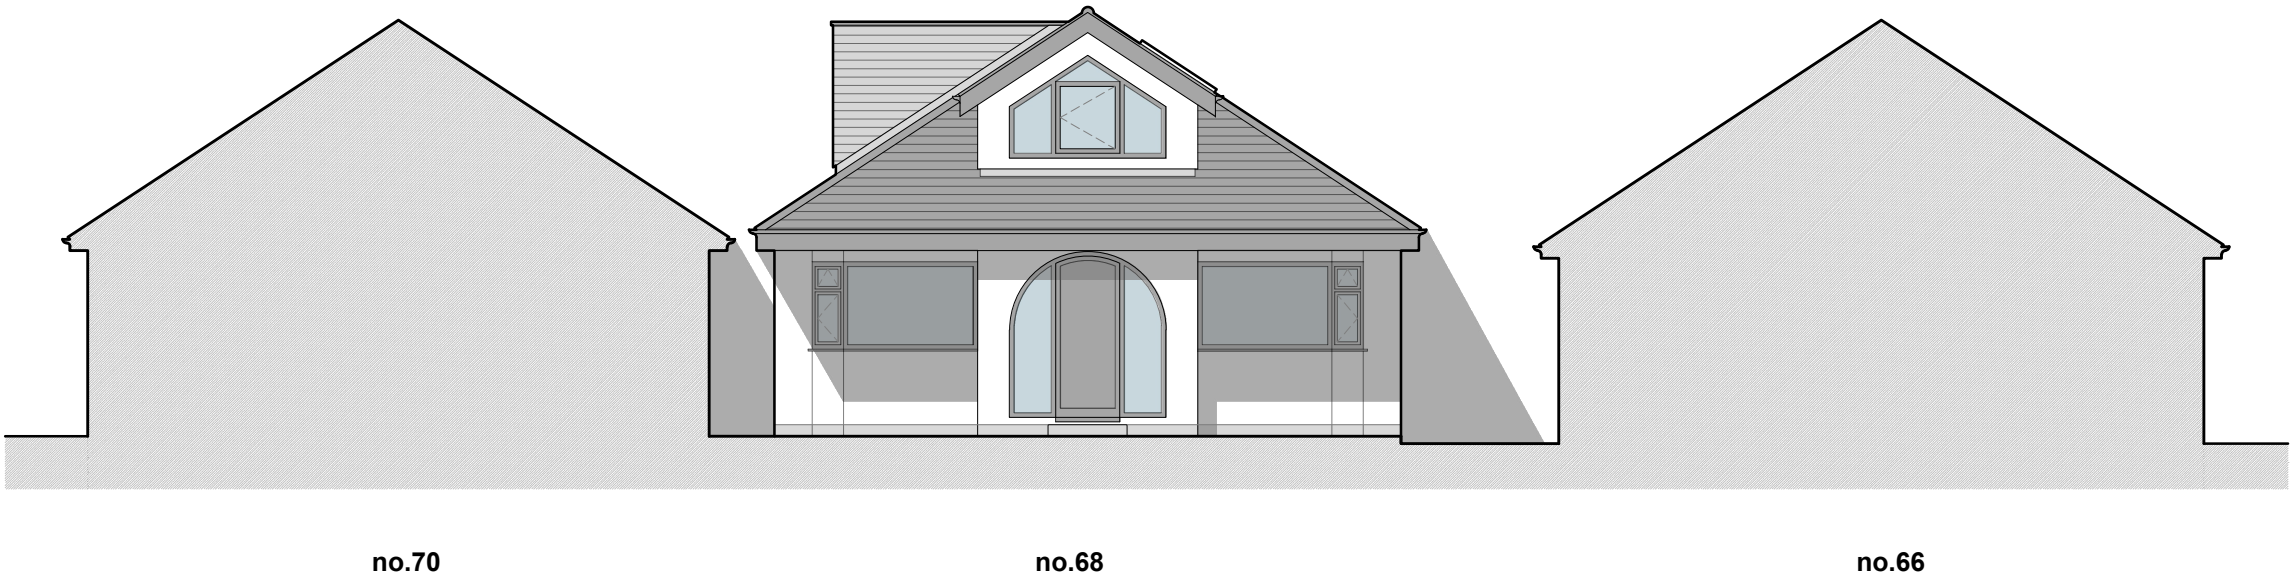

..J.J....

Revision Date

Revision status:

Drawing date: 01/03/2023

Client:

Chrissie Fryer

Project:

68 Telegraph Road
West End
Southampton SO30 3EY

Ref:

22|164

Status:

Planning

Scale @ A3 1:100




Drawing:

Proposed Street scene

Number:

A203

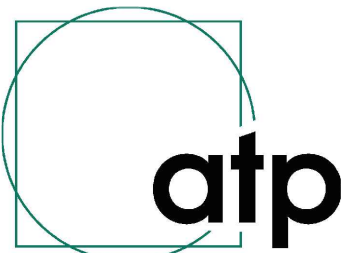

ARCHITECTURAL DESIGN

ATP Architectural Design
07590 762966 • tom@atpdesignltd.co.uk • www.atpdesignltd.co.uk