



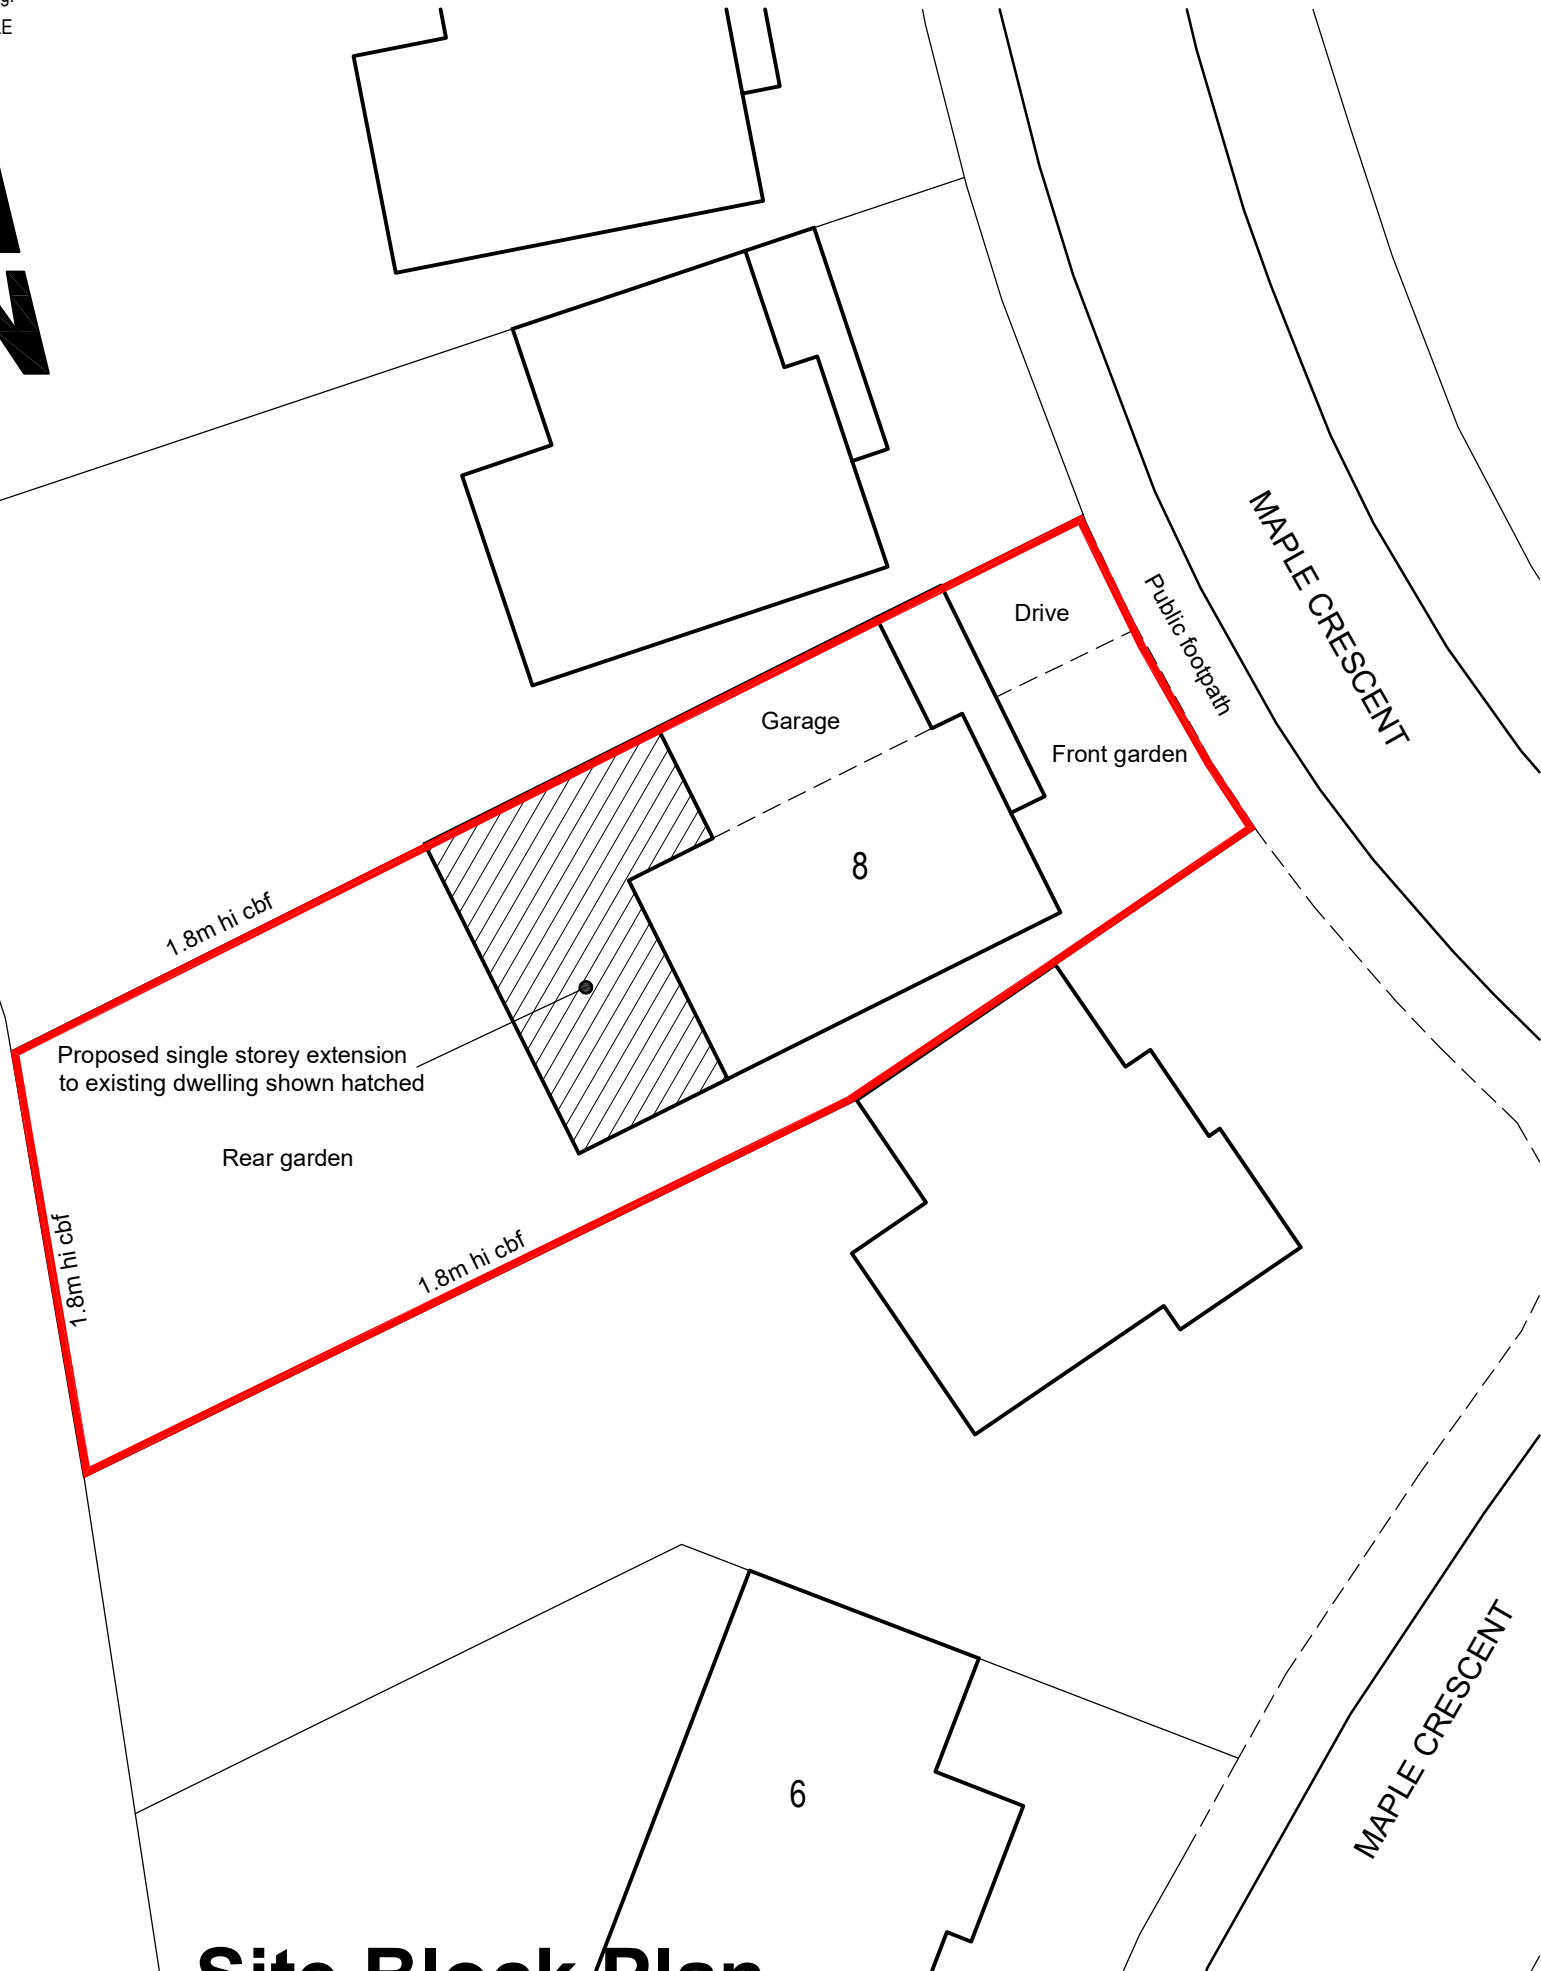

Site Block Plan

Scale 1:200

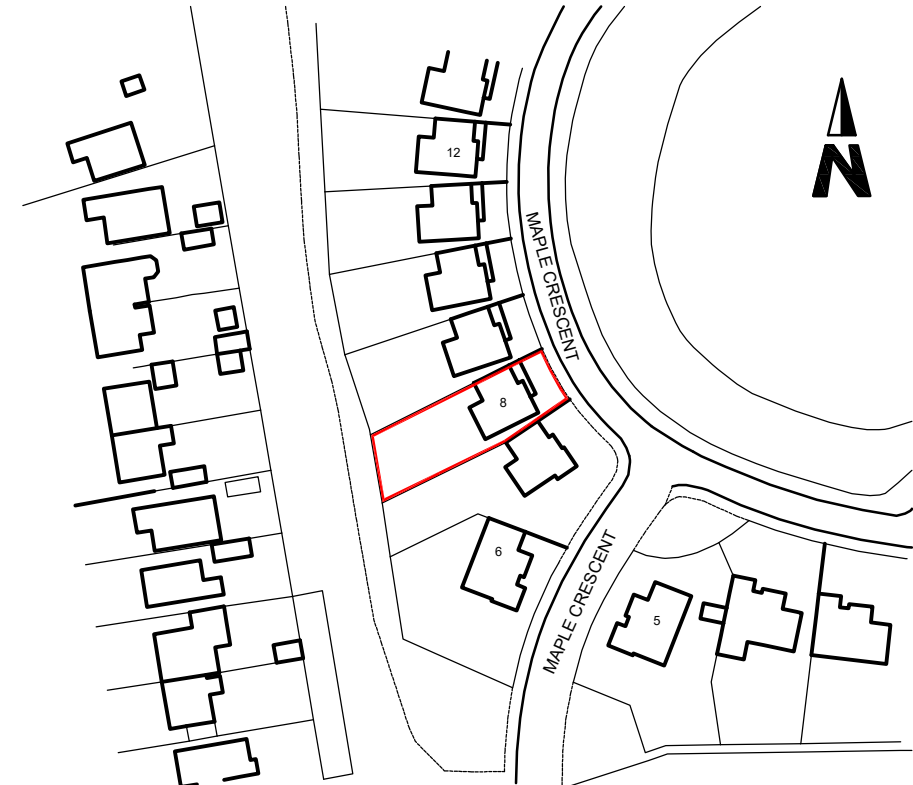

Ordnance Survey (c) Crown Copyright 2023. All rights reserved. Licence number 100022432

Site Location Plan

Scale 1:1250

URBAN ARCHITECTURE		Mobile : 07815 109494	
Malcolm Stevens BA (Hons) Arch Tech		Email : malcstevens@urban-architecture.co.uk	
Project	8 MAPLE CRESCENT WEST END, SOTON SO30 3JH		
Project No		P23002	
Date FEB 23		Scale 1:1250/200	
Drawing Title		SITE LOCATION & BLOCK PLAN LAYOUTS	
Drawing No		P01	
Client	MR K ALGOUD		
Revision			

This drawing is copyright of the Architectural Designer & must not be reproduced without express permission