




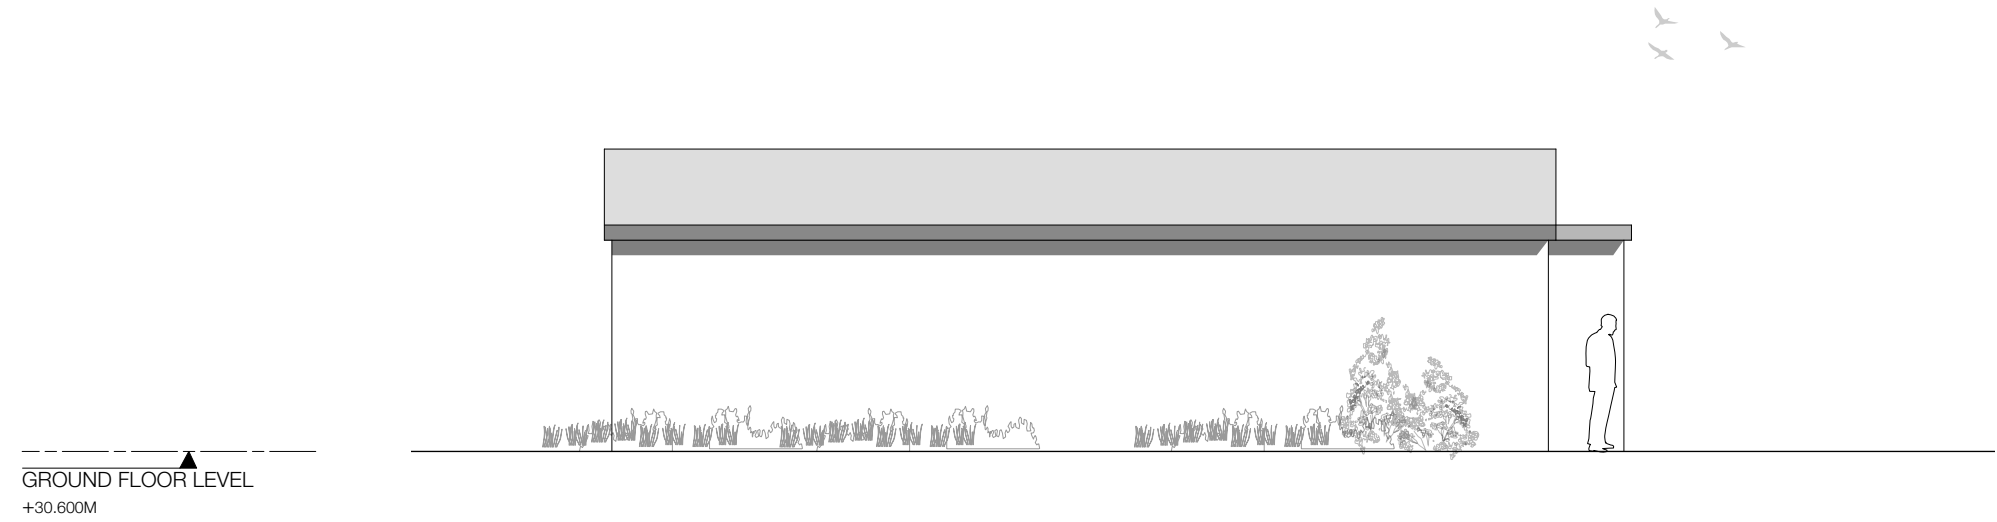


PROPOSED SOUTH ELEVATION

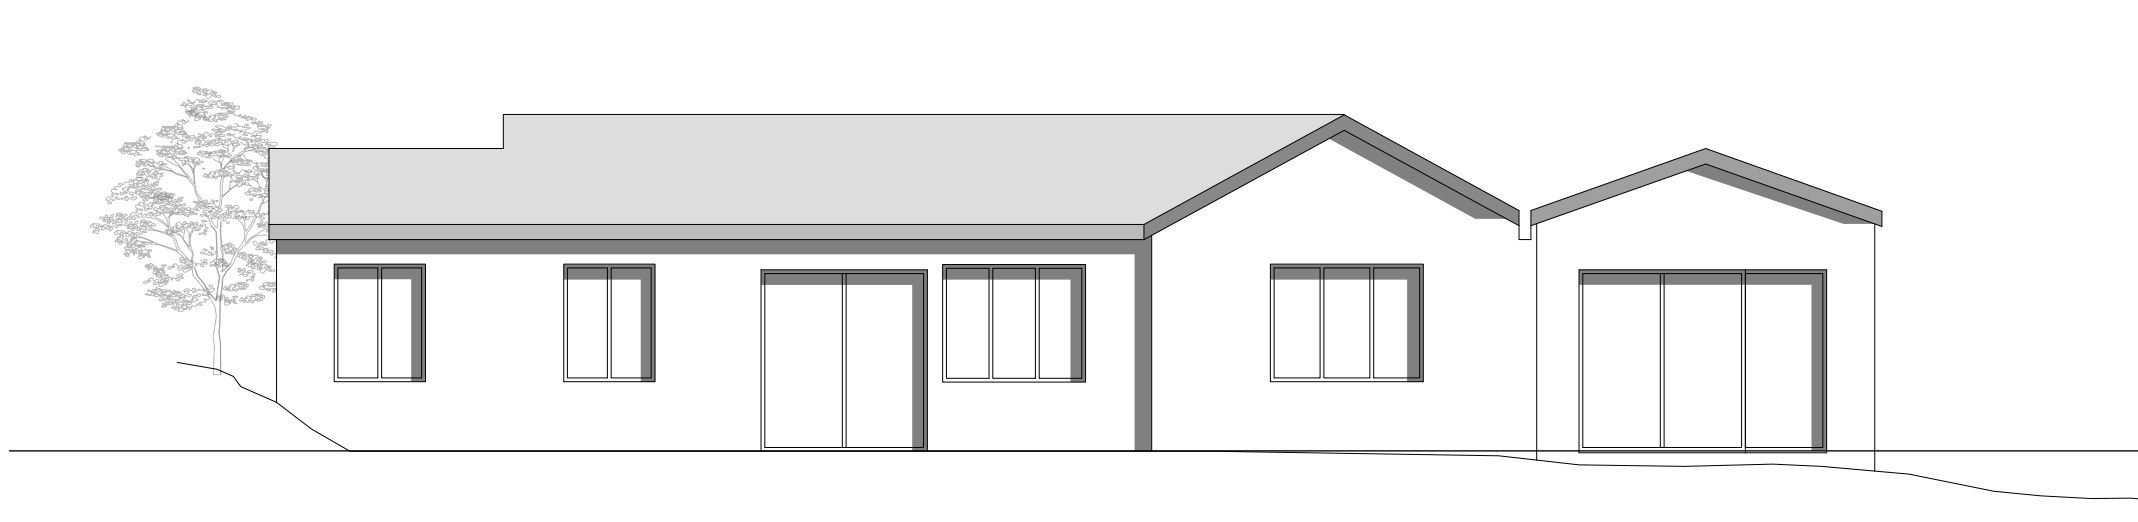


PROPOSED WEST ELEVATION

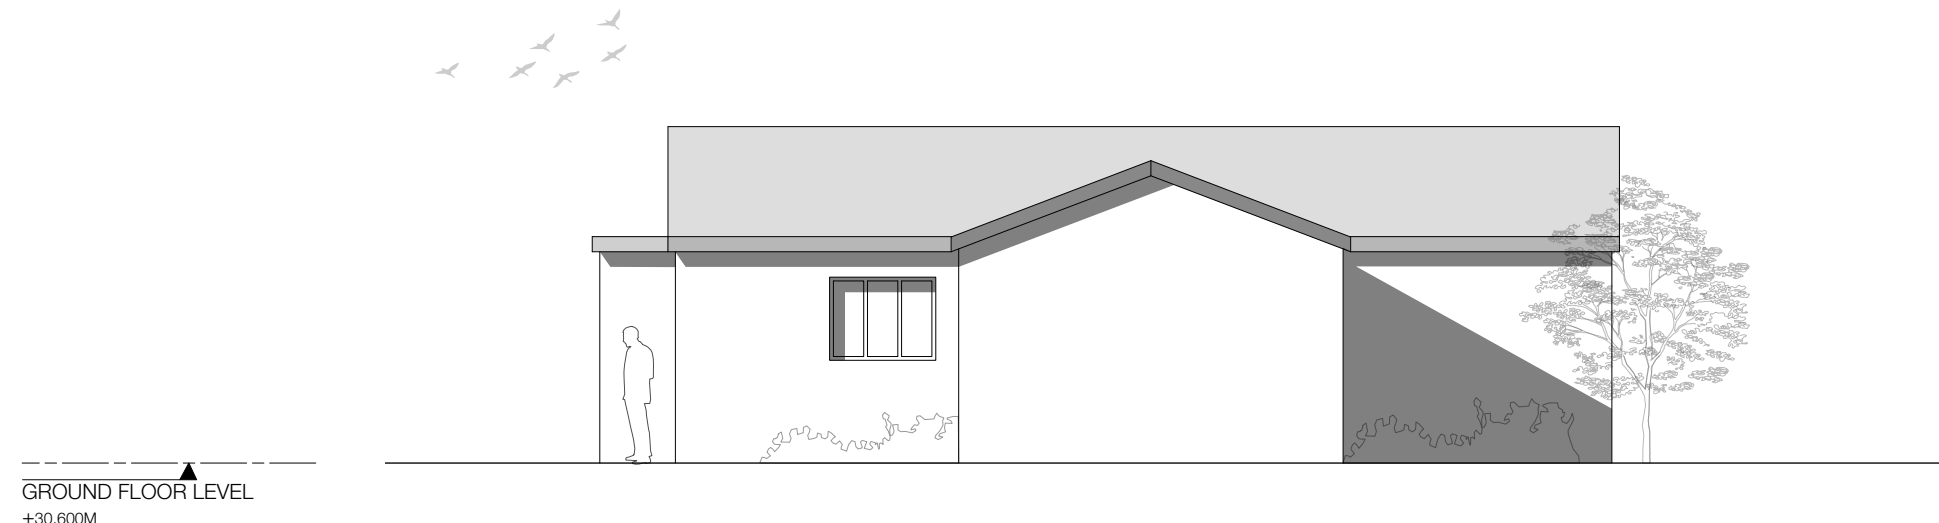

PROPOSED NORTH ELEVATION

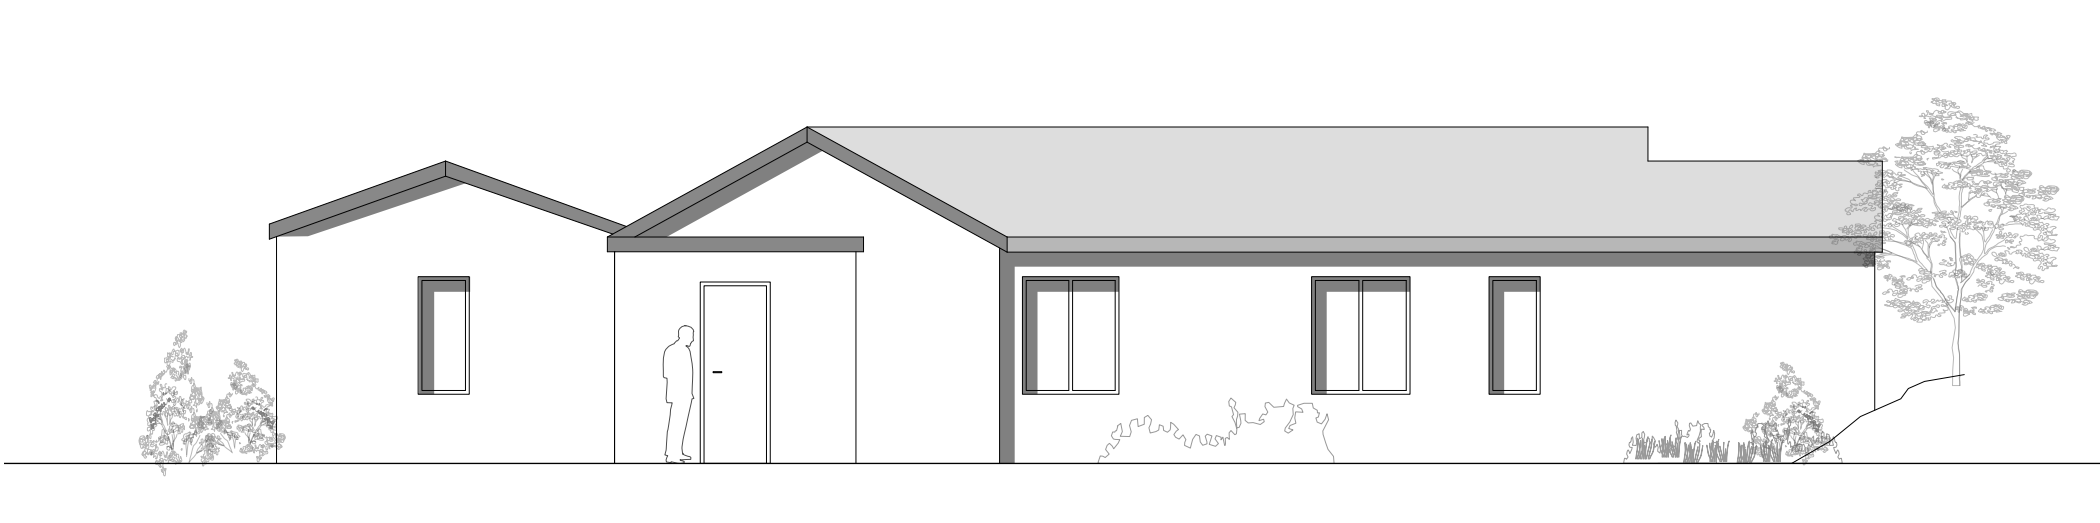

PROPOSED EAST ELEVATION

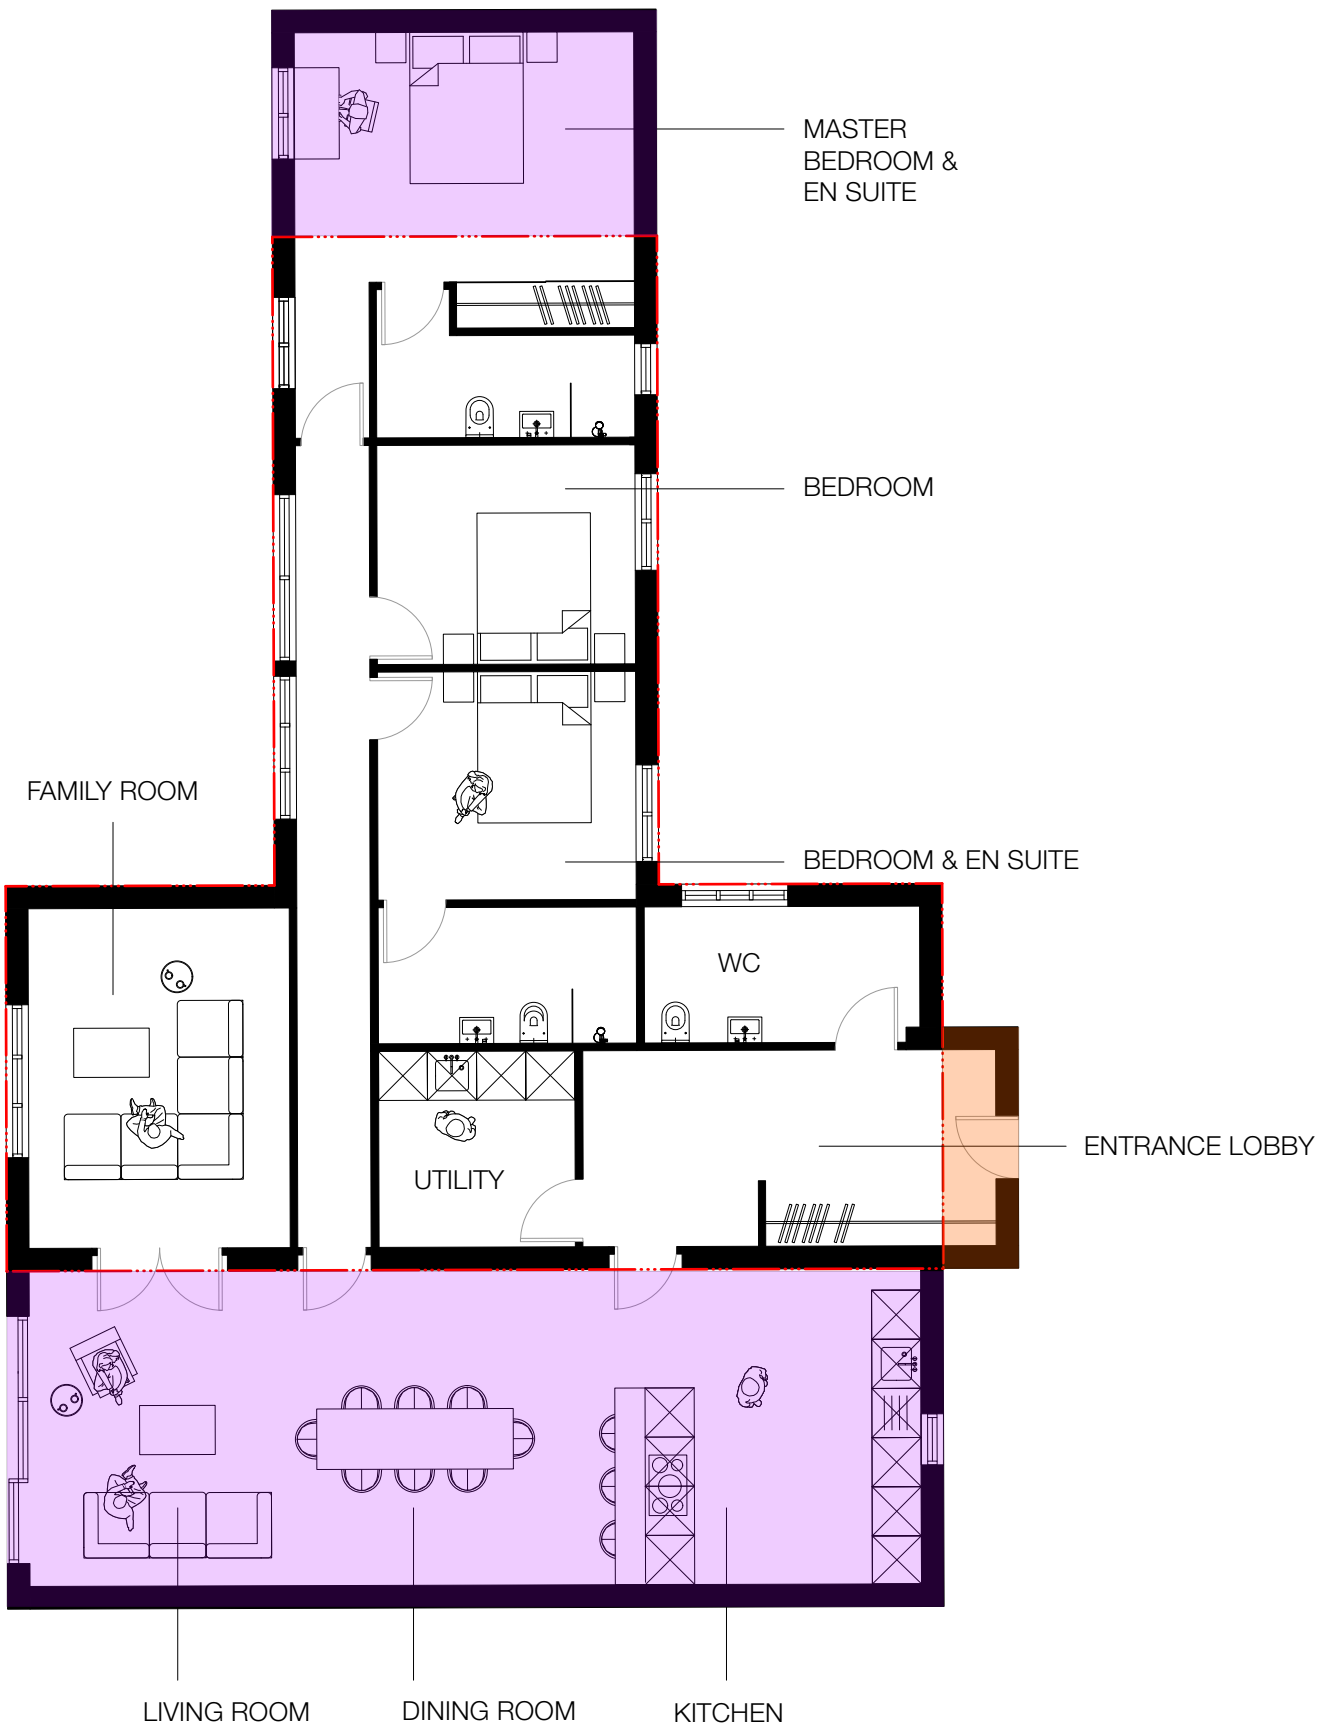

PROPOSED PLAN

		AREA (M²)	VOLUME (M³)
	EXISTING HOUSE	106.70	376.12
	SIDE EXTENSIONS (CLASS A)	66.51	219.48
	PORCH (CLASS D)	3.0	8.10
	TOTAL	176.21	603.70