

 Asphalt to road and footpaths. Laid in line with engineer's details

 Asphalt to road with permeable sub-base. Laid in line with engineer's details

 Priora paving in charcoal laid in herringbone pattern from Marshalls or similar and approved. To be no dig in RPAs. Laid in line with engineer's details.



 Priora permeable paving in brindle laid in herringbone pattern with white blocks to demarcate parking spaces from Marshalls or similar and approved. Laid in line with engineer's details.

 Saxon concrete paving slabs 450x450mm in buff laid in stack bond from Marshalls or similar and approved. Laid in line with engineer's details.

 Visitor parking to be Nidagravel buff reinforced gravel or similar

☐ Refuse storage

2m high dark grey perimeter security fence for pumping station to be UHS Heavy Mesh SR3 from Jacksons Fencing

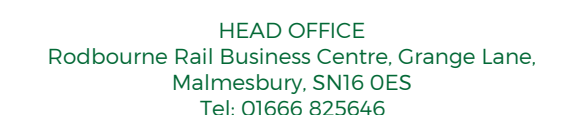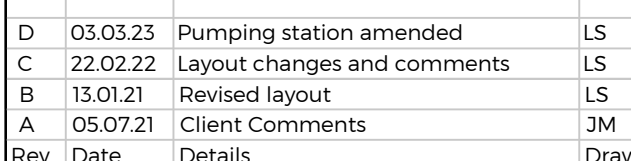

Courtyard House, Mill Lane, Godalming, GU7 1EY
Tel: 01483 425714

Suite 6, Crescent House, Yonge Close, Eastleigh, SO50 9S
Tel: 02382 026300

email: mail@acdenv.co.uk
www.acdenvironmental.co.uk

scheme: Allington Lane, Phase 3
client: Vistry Group
drawing: Hard Landscape
Proposals

date: May 2021

scale: 1:200@A1

drawing no: VYH23077-12 sheet 1

drawn: JM checked: DKM

Copyright of ACD Environmental Ltd. All rights described in Chapter IV of the Copyright, Designs and Patents Act 1988 have been generally asserted: 2011. Copyright of this plan remains with ACD until all fees have been paid in full.