




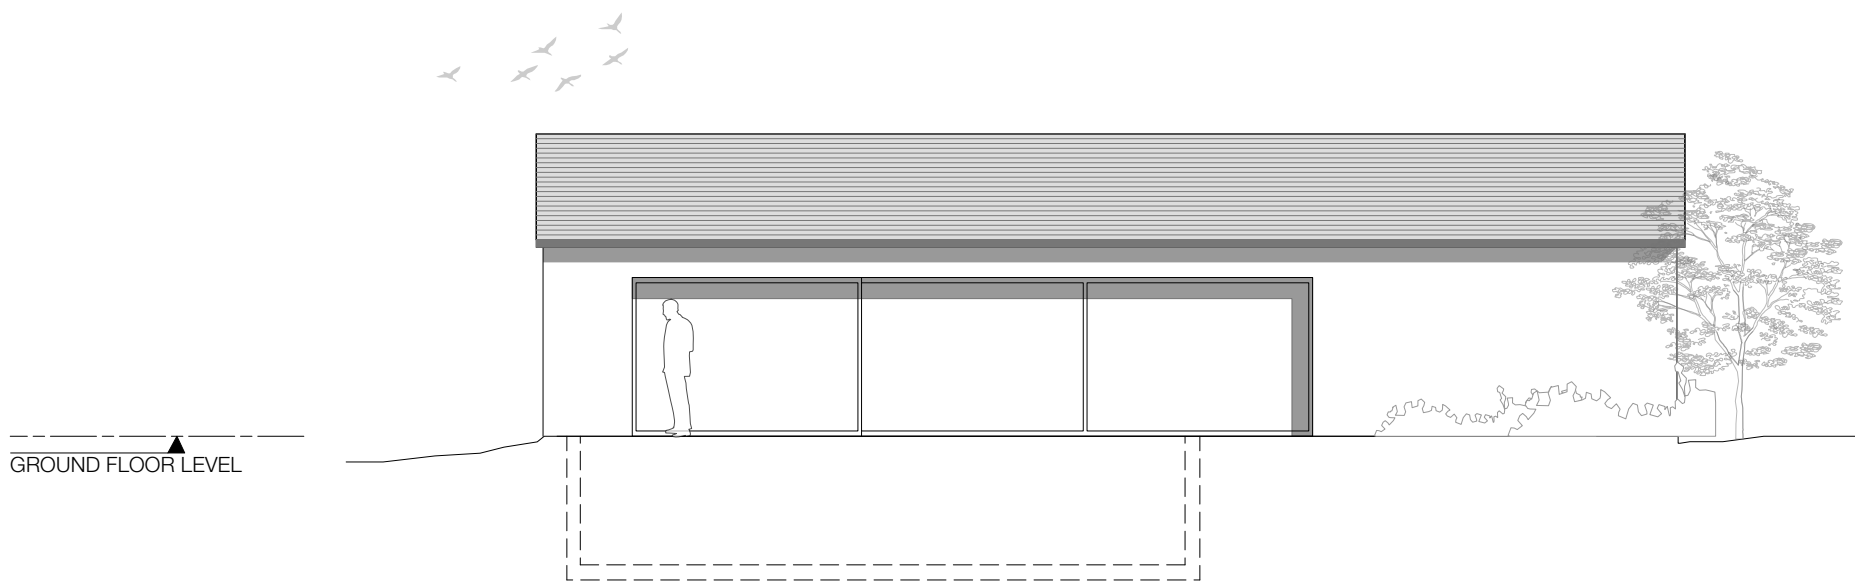


PROPOSED SOUTH ELEVATION

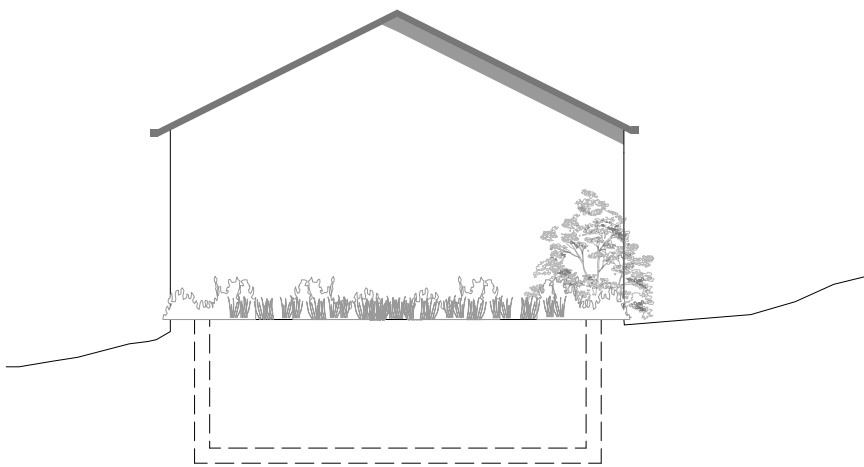


PROPOSED WEST ELEVATION

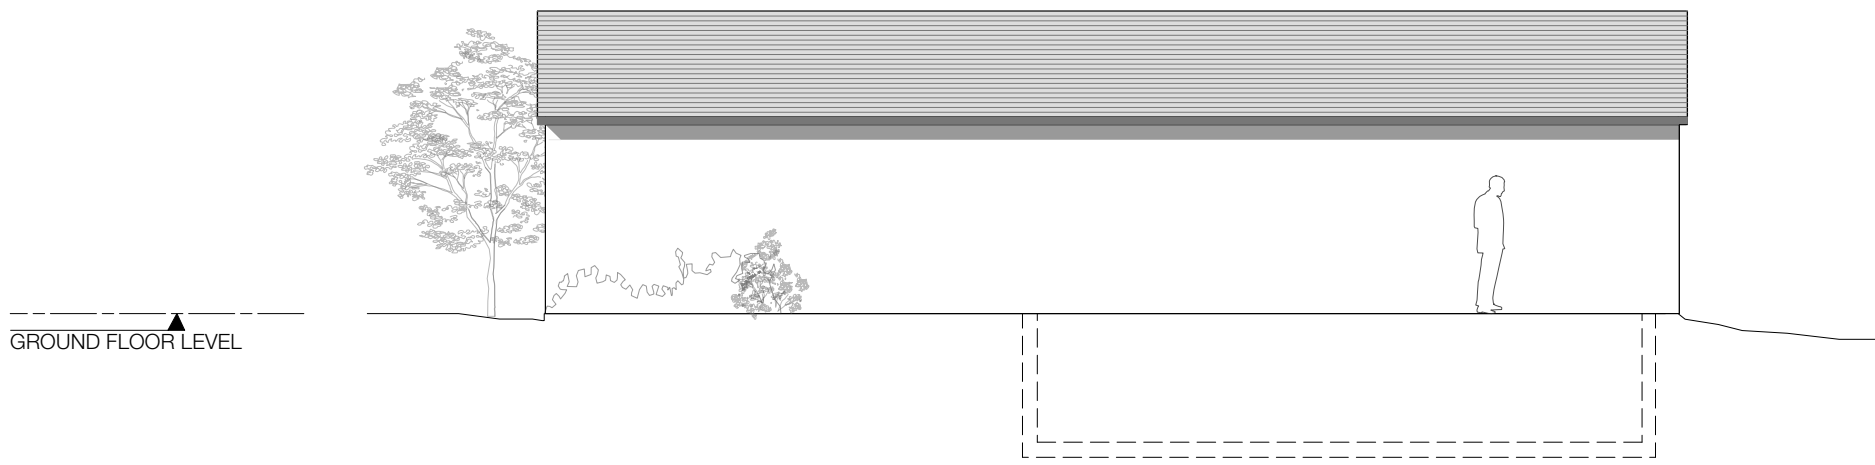

PROPOSED NORTH ELEVATION

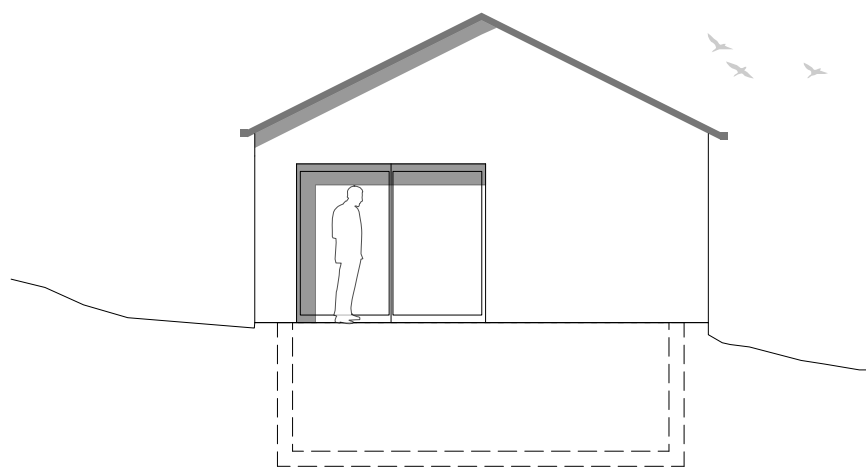

PROPOSED EAST ELEVATION

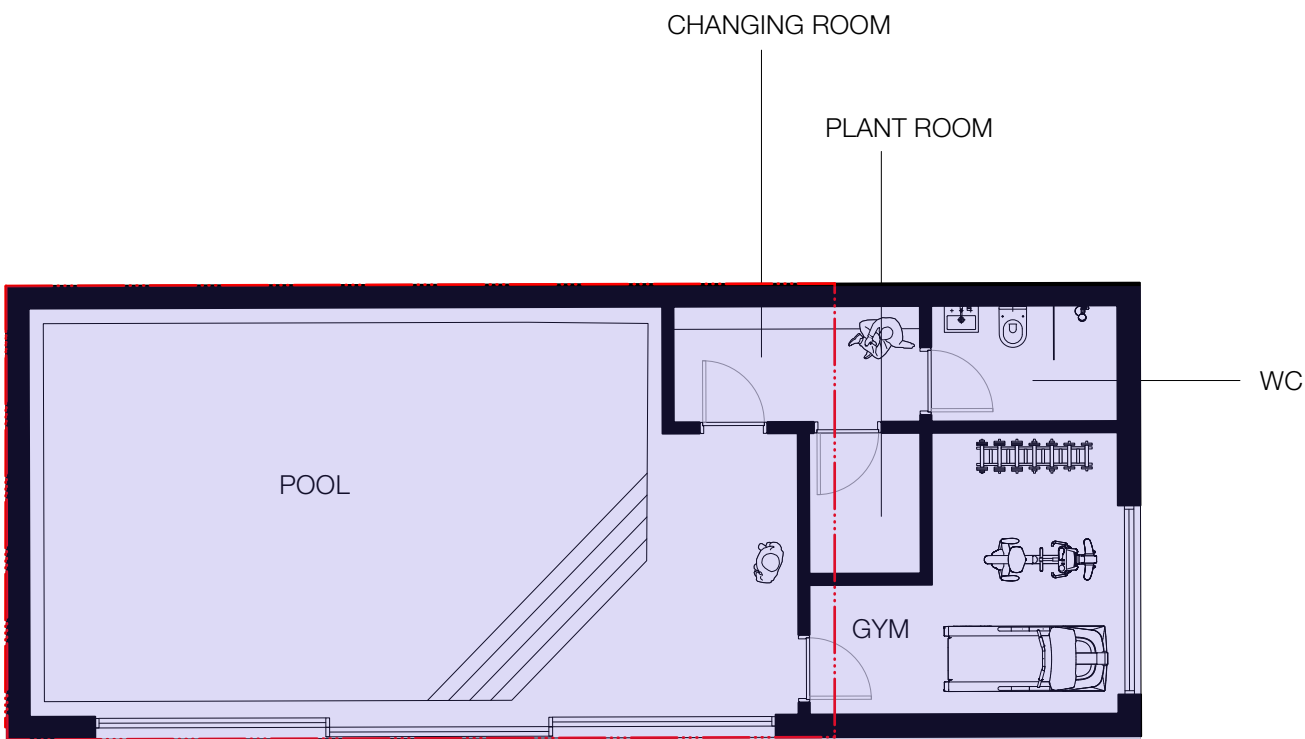

PROPOSED PLAN

|                       | AREA (M²) | VOLUME (M³) |
|-----------------------|-----------|-------------|
| OUTBUILDING (CLASS E) | 90.0      | 337.50      |
| TOTAL                 | 90.0      | 337.50      |