


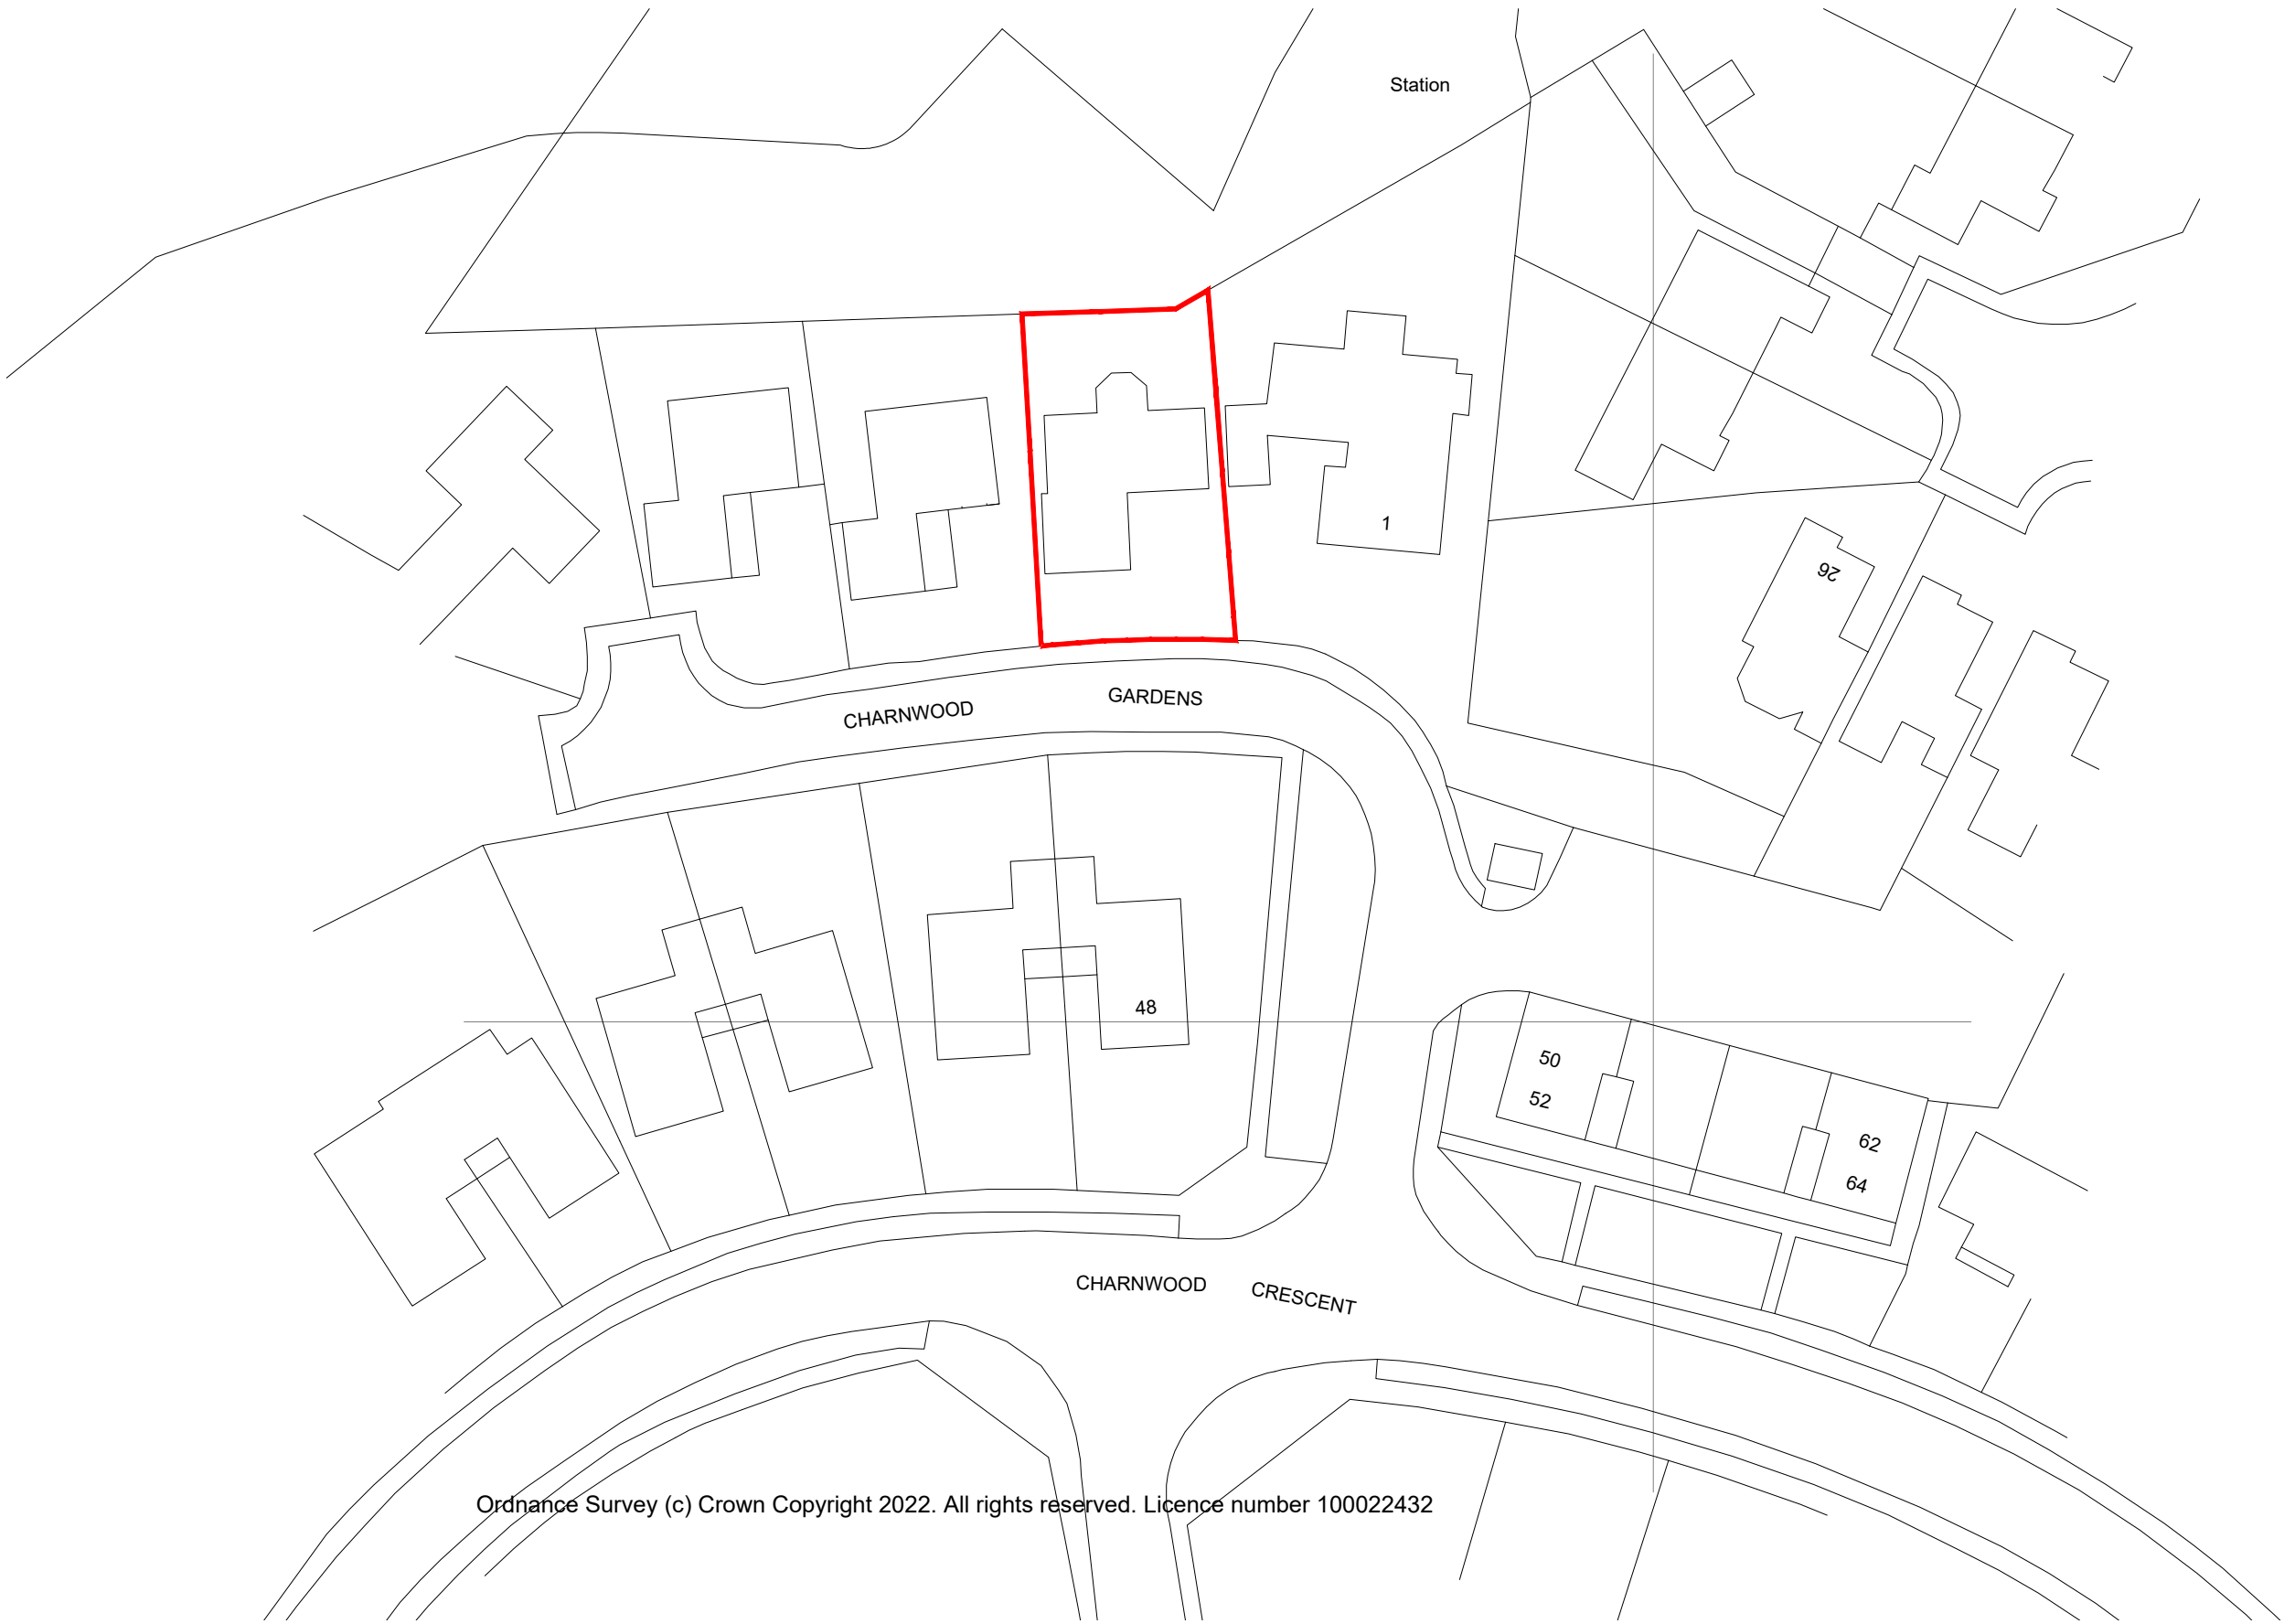


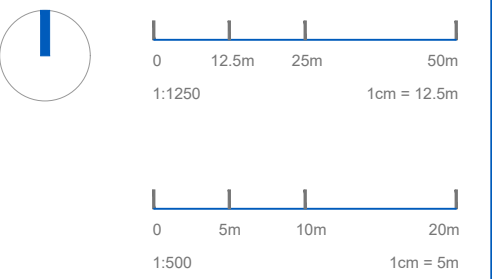


Existing Block Plan 1:500

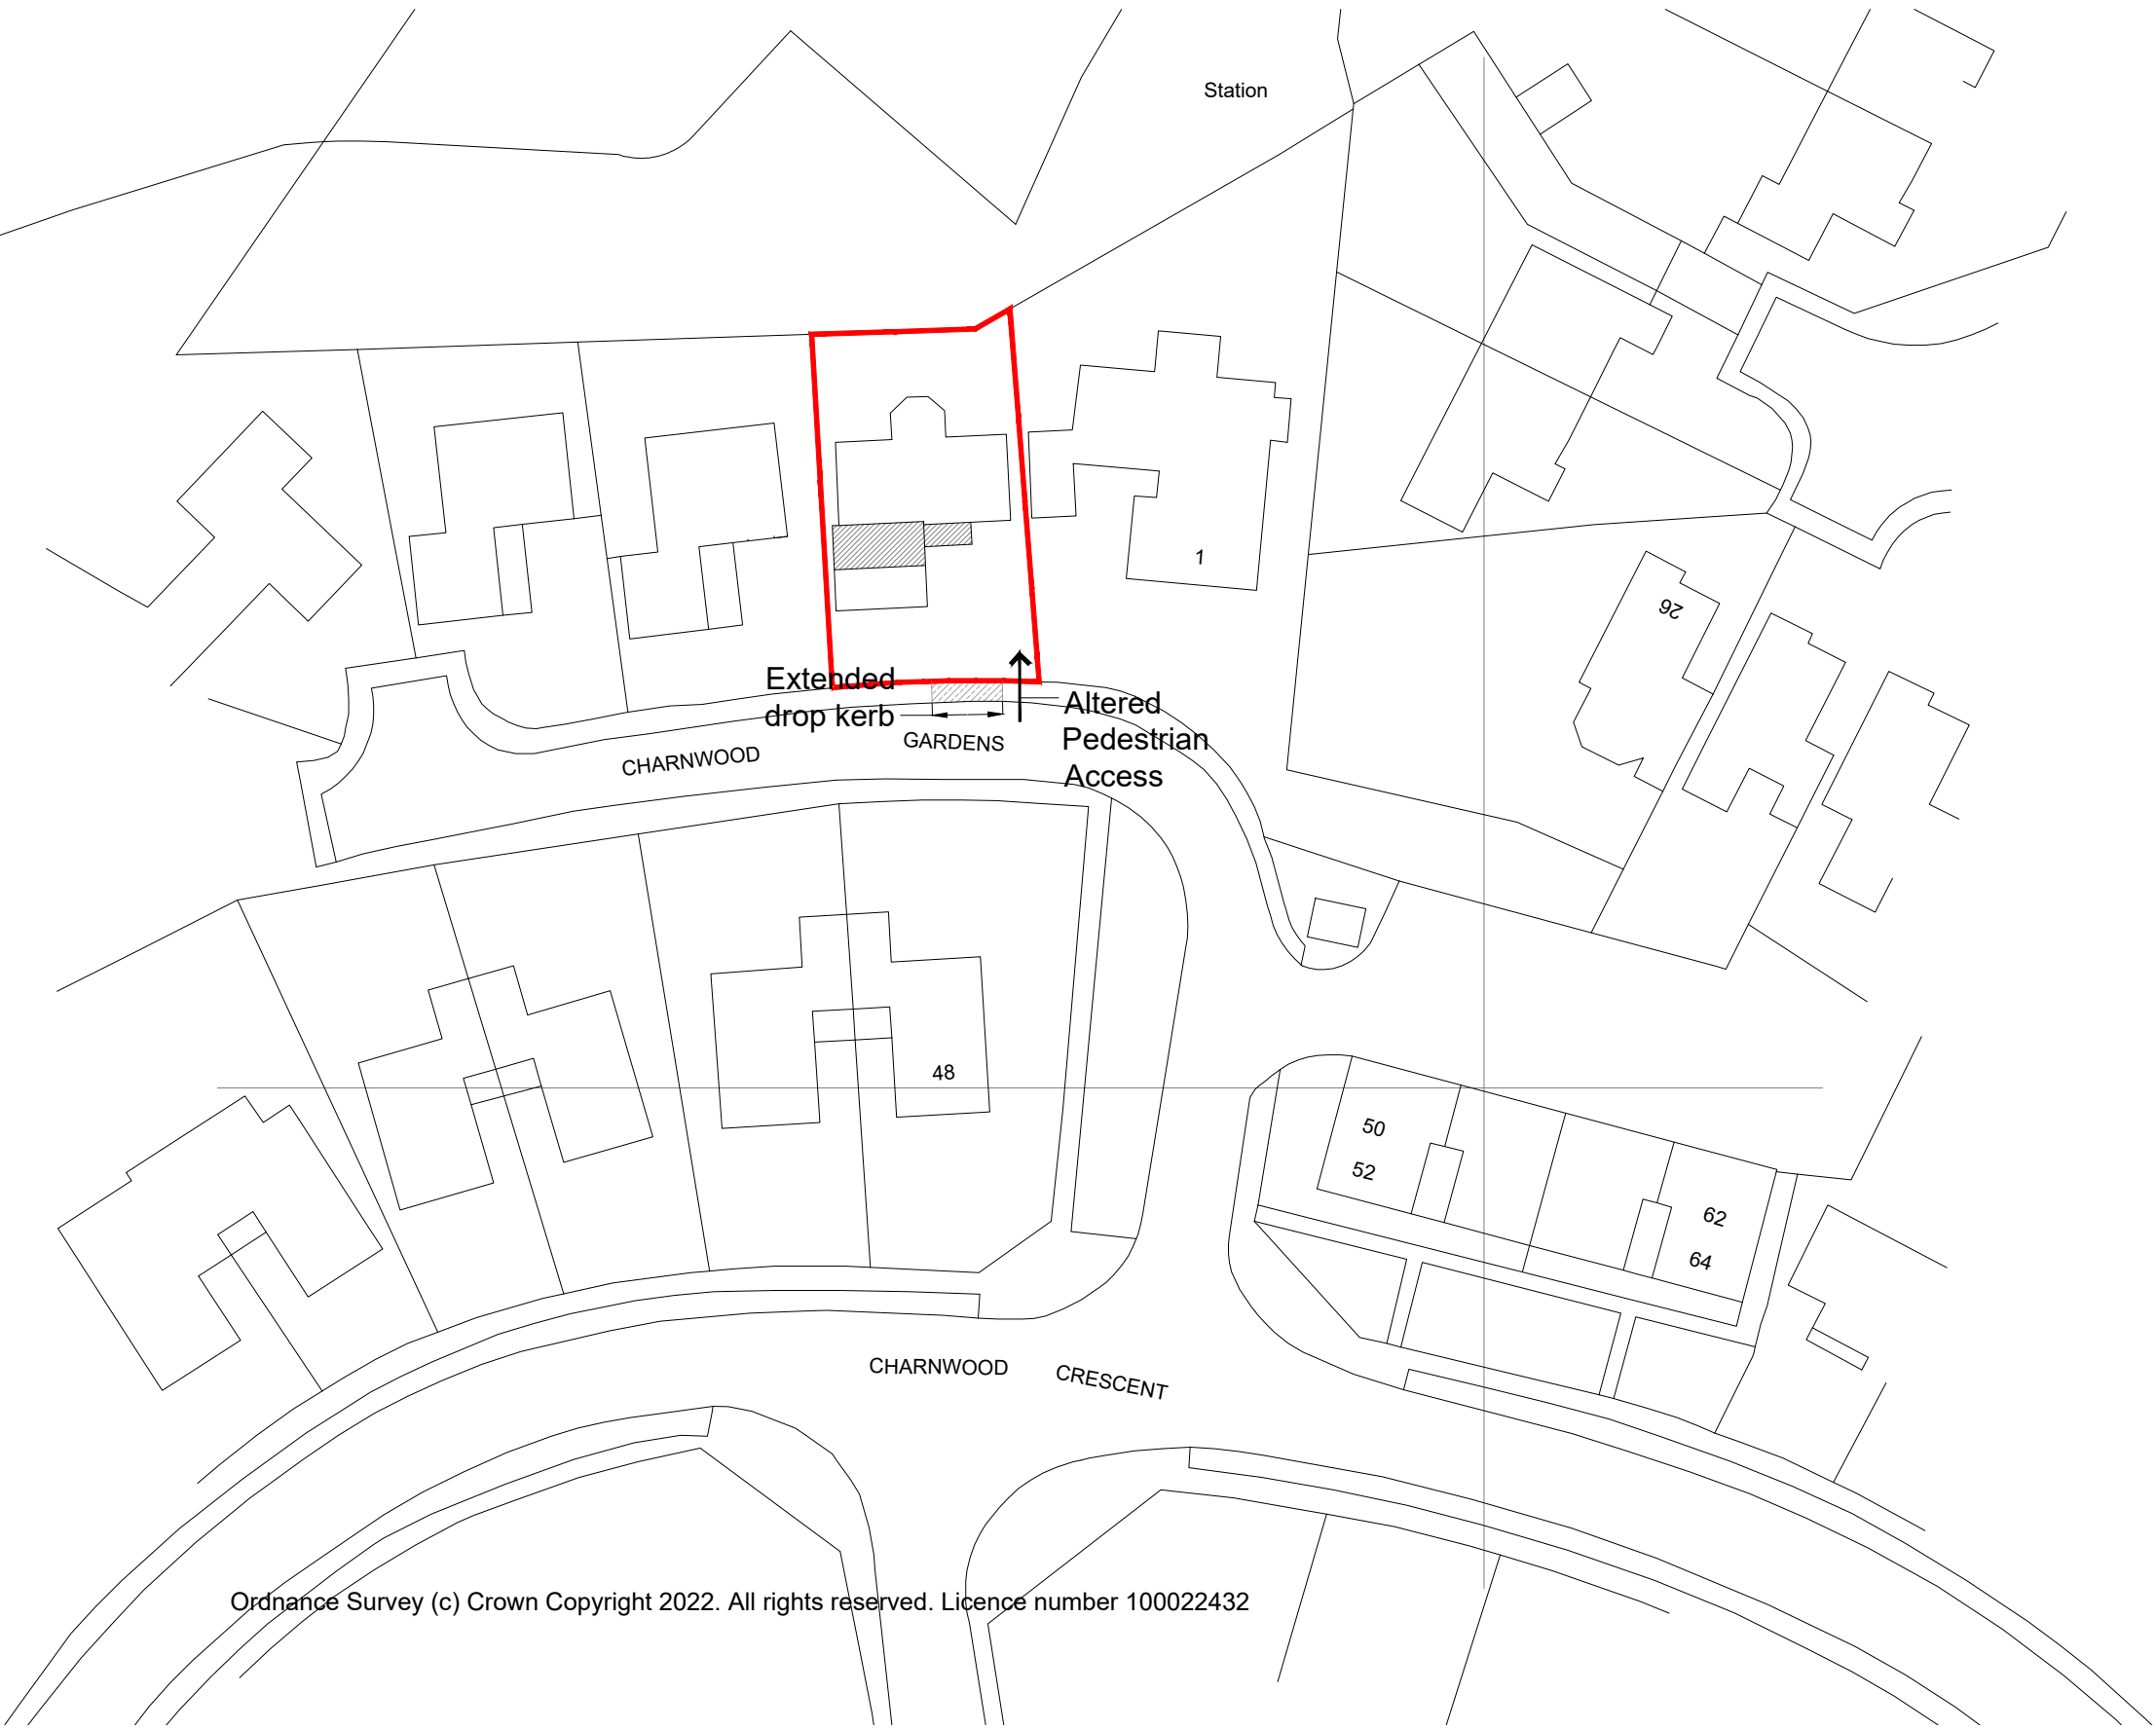

Proposed Block Plan 1:500

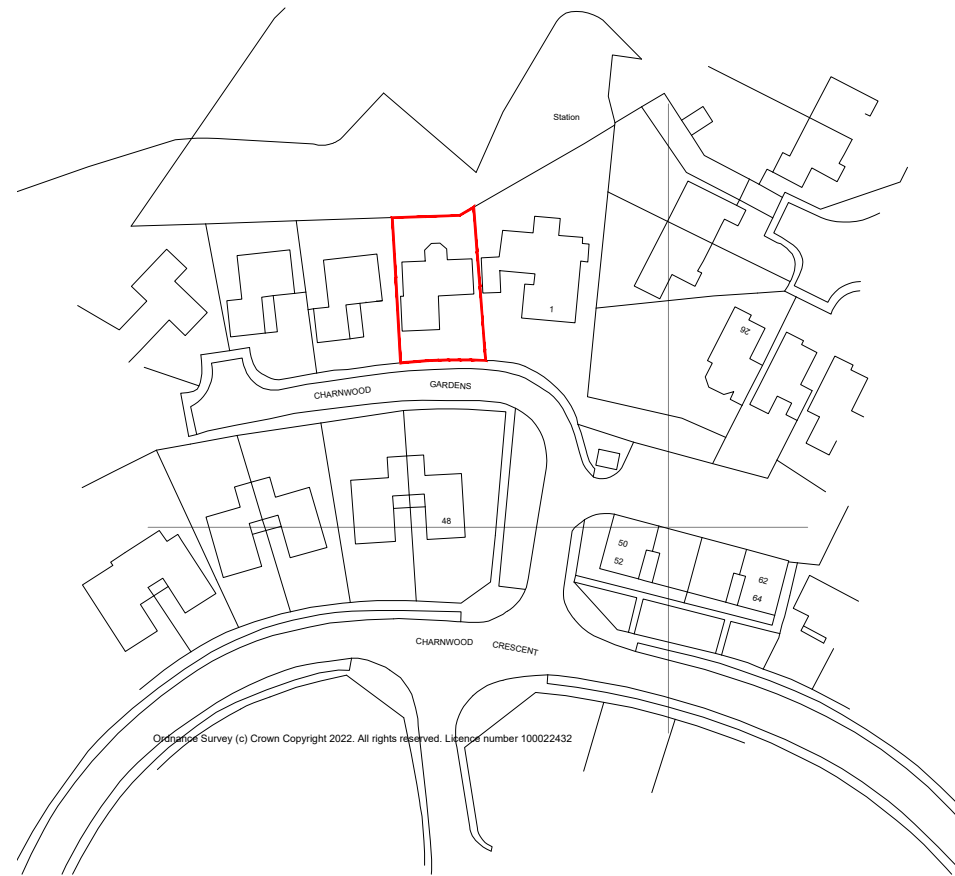

Existing Location Plan 1:1250

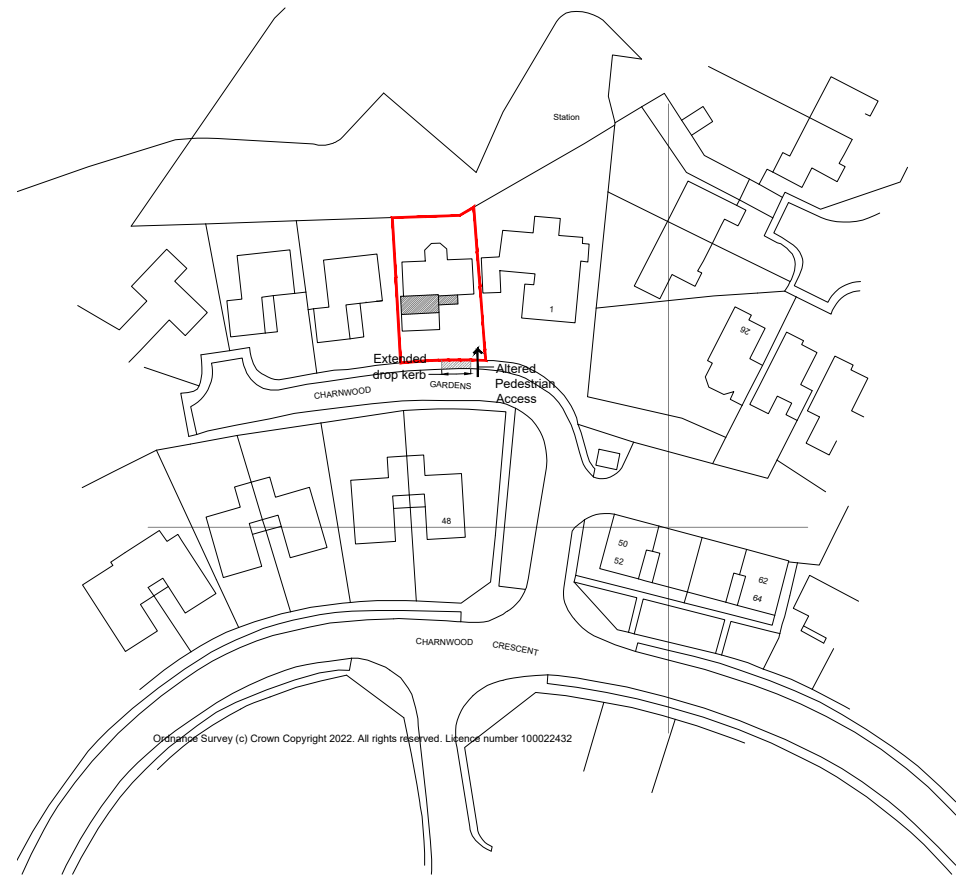

Proposed Location Plan 1:1250

A	Design amended	Mar23
REVISION	DESCRIPTION	DATE

PROJECT	2 Charnwood Gardens Chandlers Ford SO53 5QR
CLIENT	Mr & Mrs Cooke
DRAWING	EXISTING & PROPOSED BLOCK & LOCATION PLANS
NO.	1691/E/02 A
DATE	OCTOBER 2022
SCALE	1:500, 1:1250
DRAWN BY	MH
CHECKED BY	LW

bbd
ARCHITECTS
bizzy blue design ltd
riba chartered architects

horsefair arch
the horsefair
romsey
SO51 8EZ
t: 01794 524200
e: enquiries@bizzybluedesign.com