


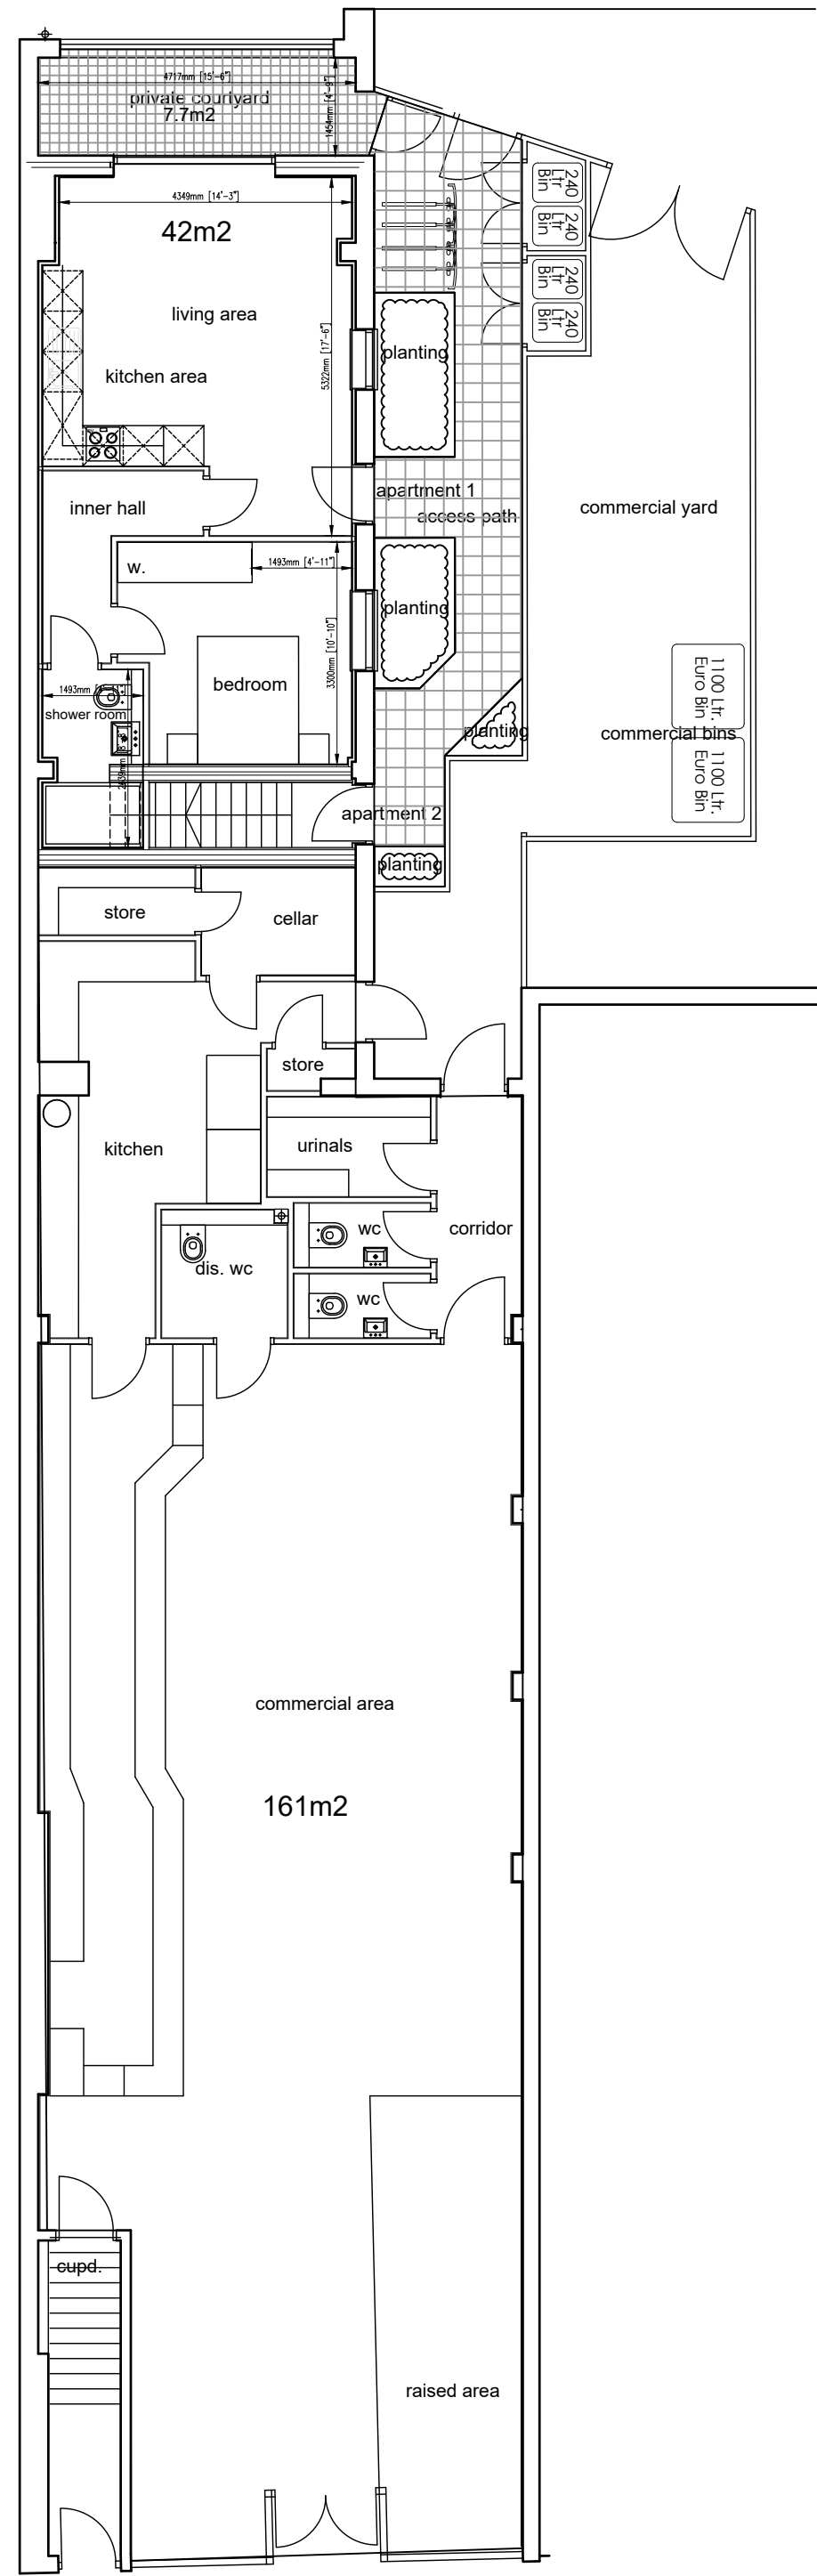


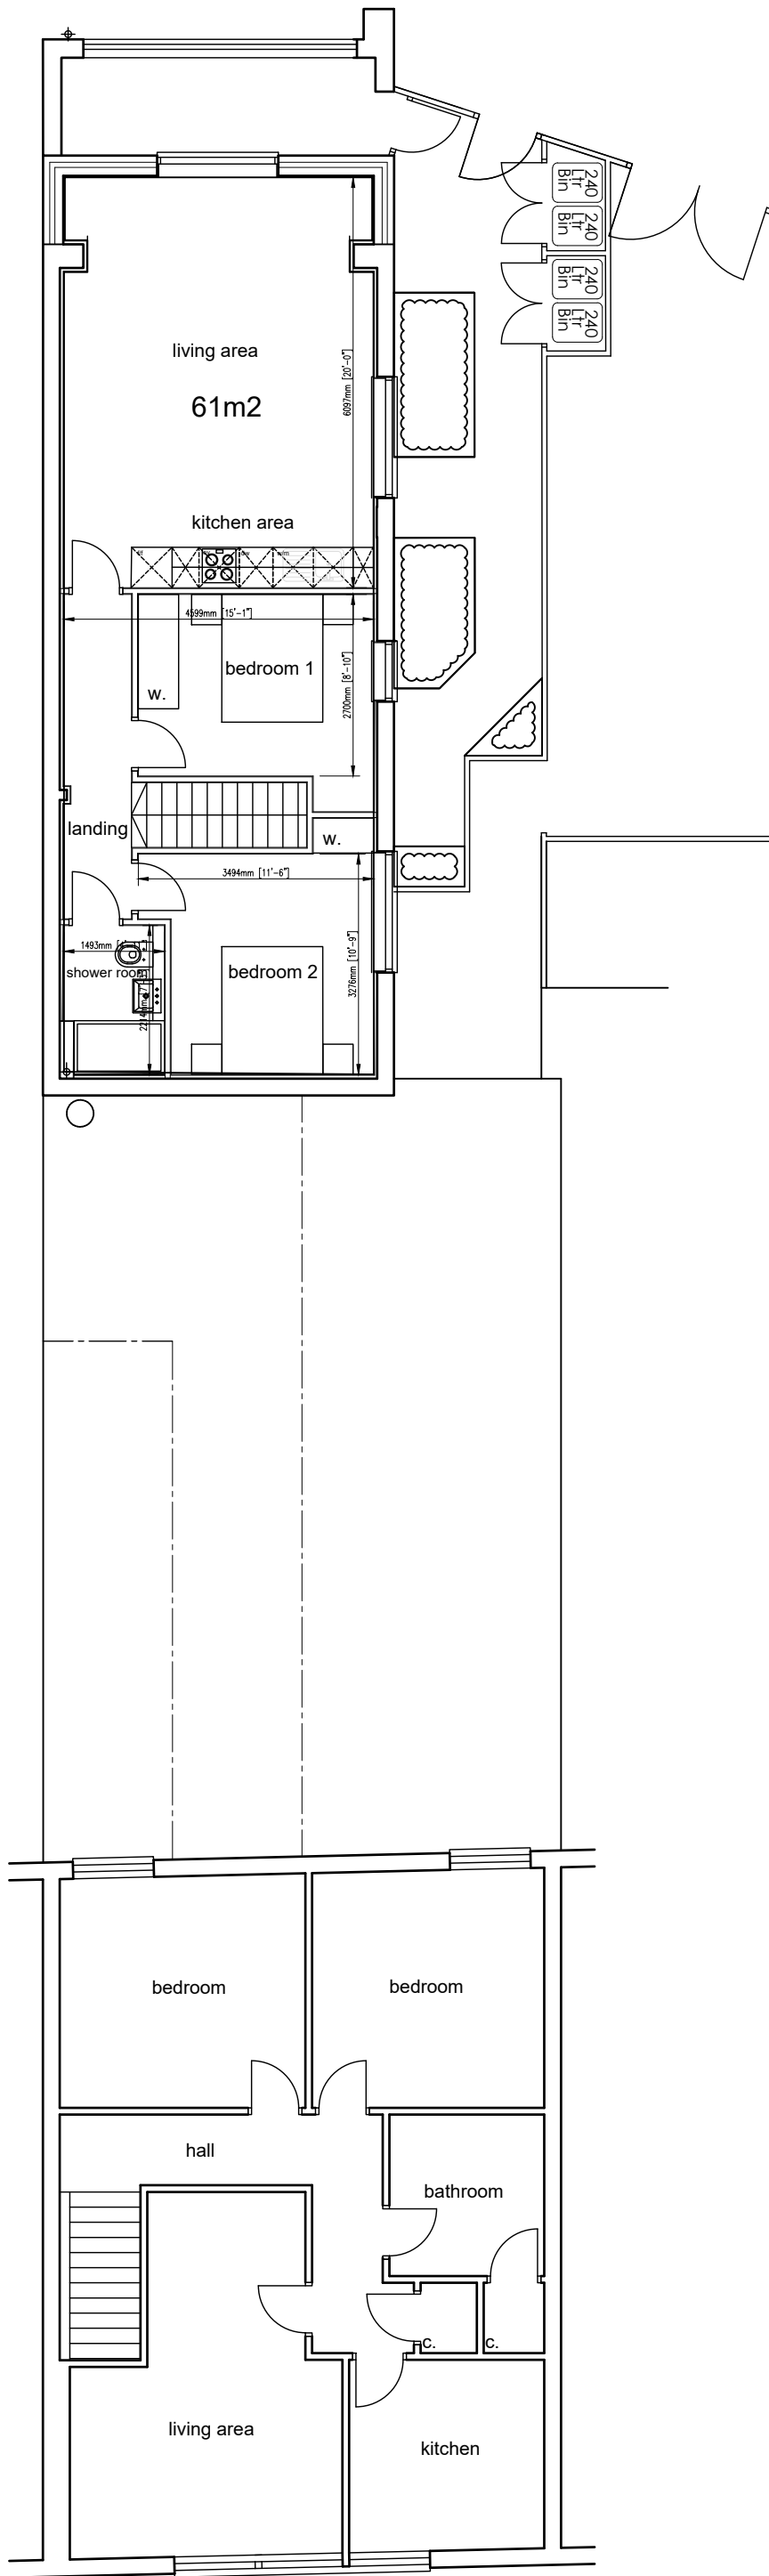


PROPOSED GROUND FLOOR LAYOUT (1:100)

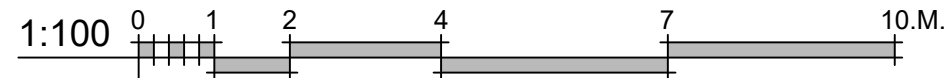

PROPOSED FIRST FLOOR LAYOUT (1:100)

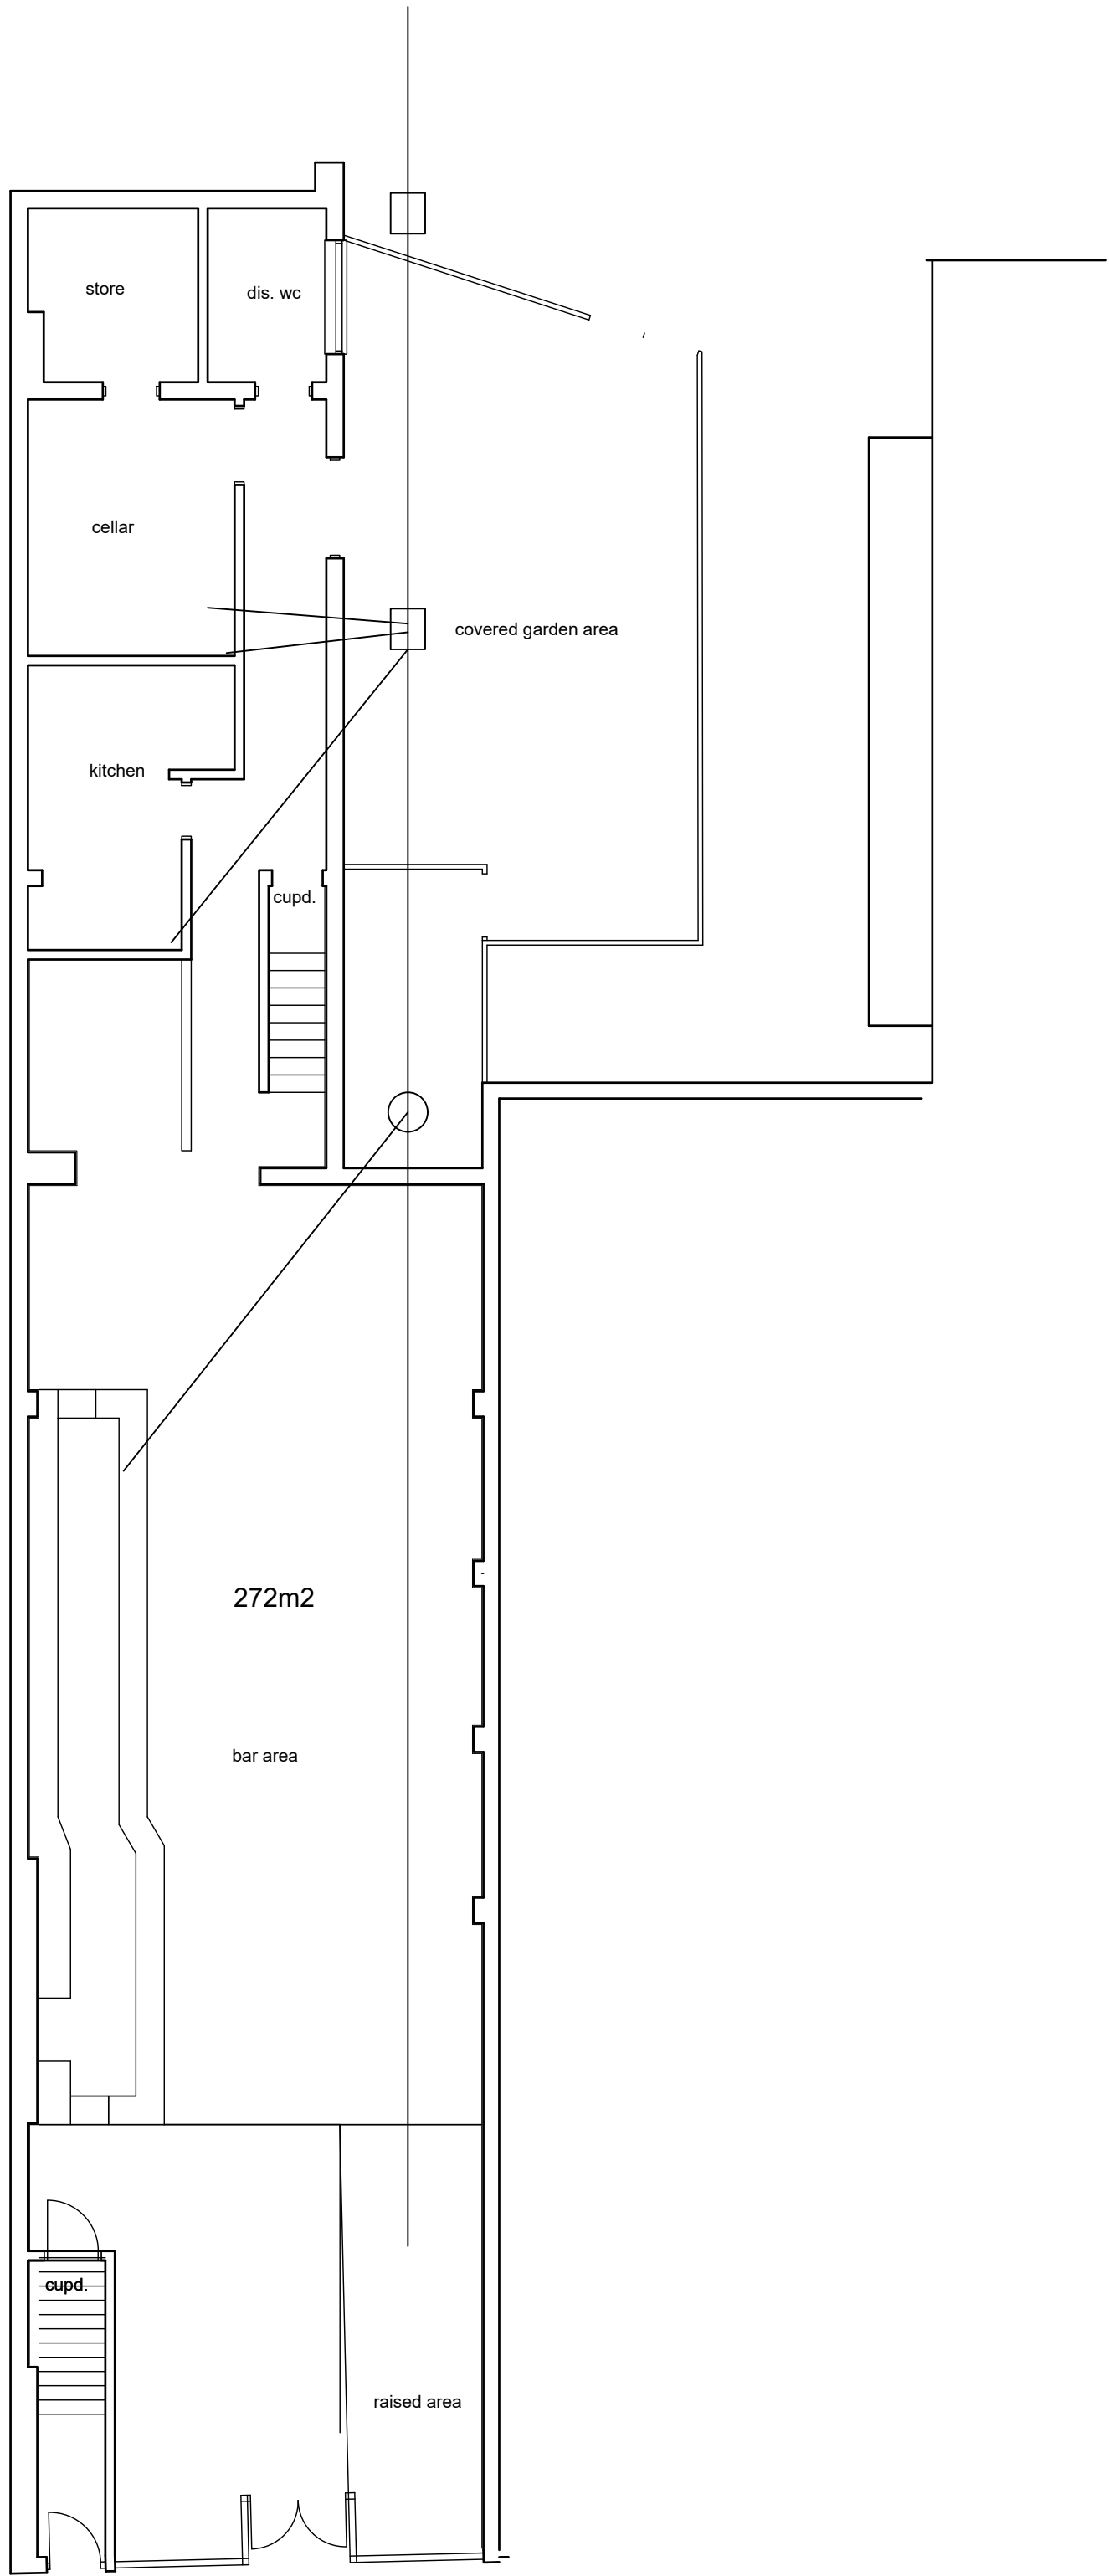

EXISTING GROUND FLOOR LAYOUT (1:100)

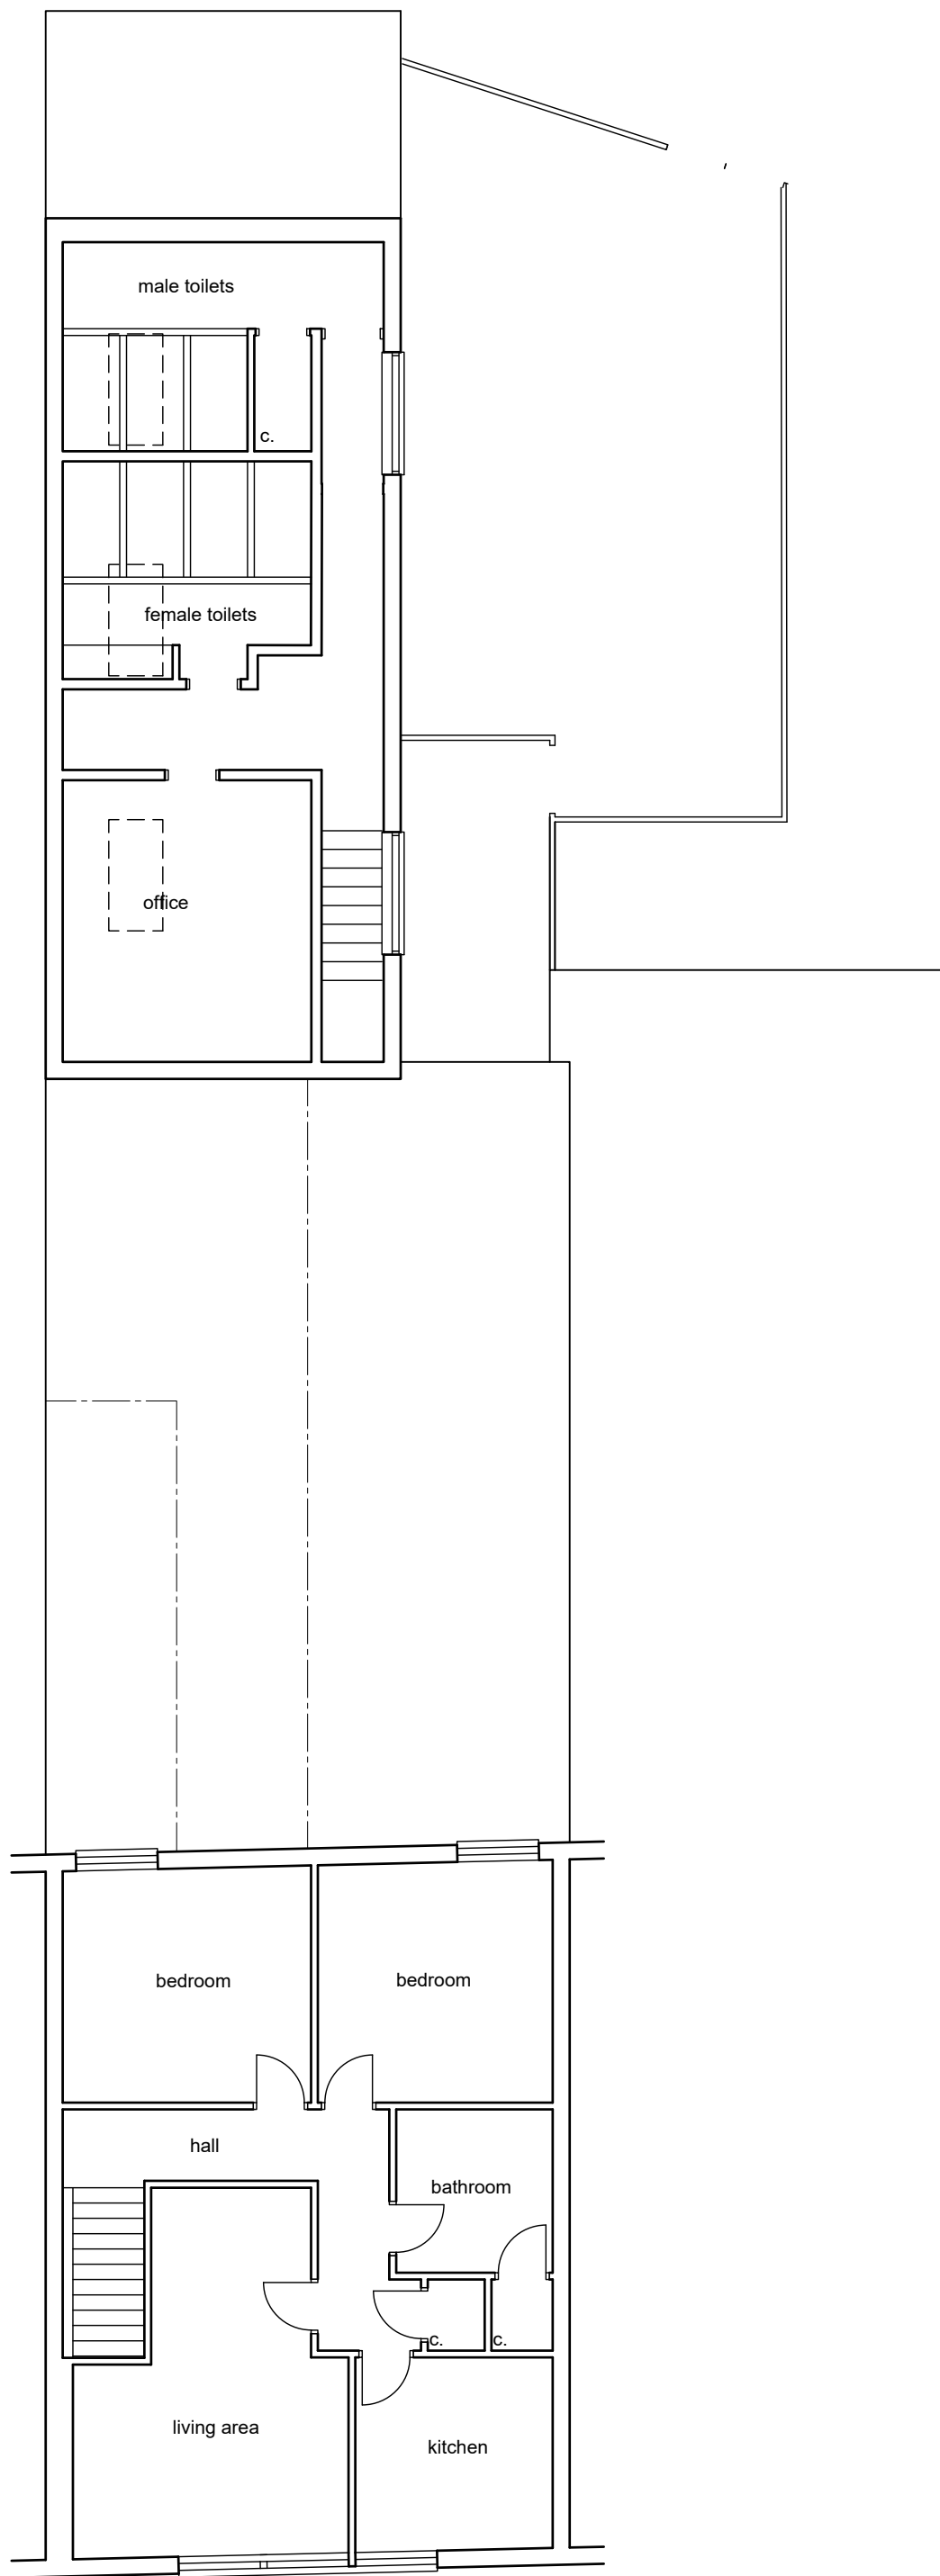

EXISTING FIRST FLOOR LAYOUT (1:100)

**PRELIMINARY ISSUE**

Project:  
THE CHALET  
HIGH STREET  
EASTLIEGH

Drawing Title:  
EXISTING AND PROPOSED FLOOR PLANS  
REVISED SCHEME 02