



PROPOSED NORTH ELEVATION (1:100)

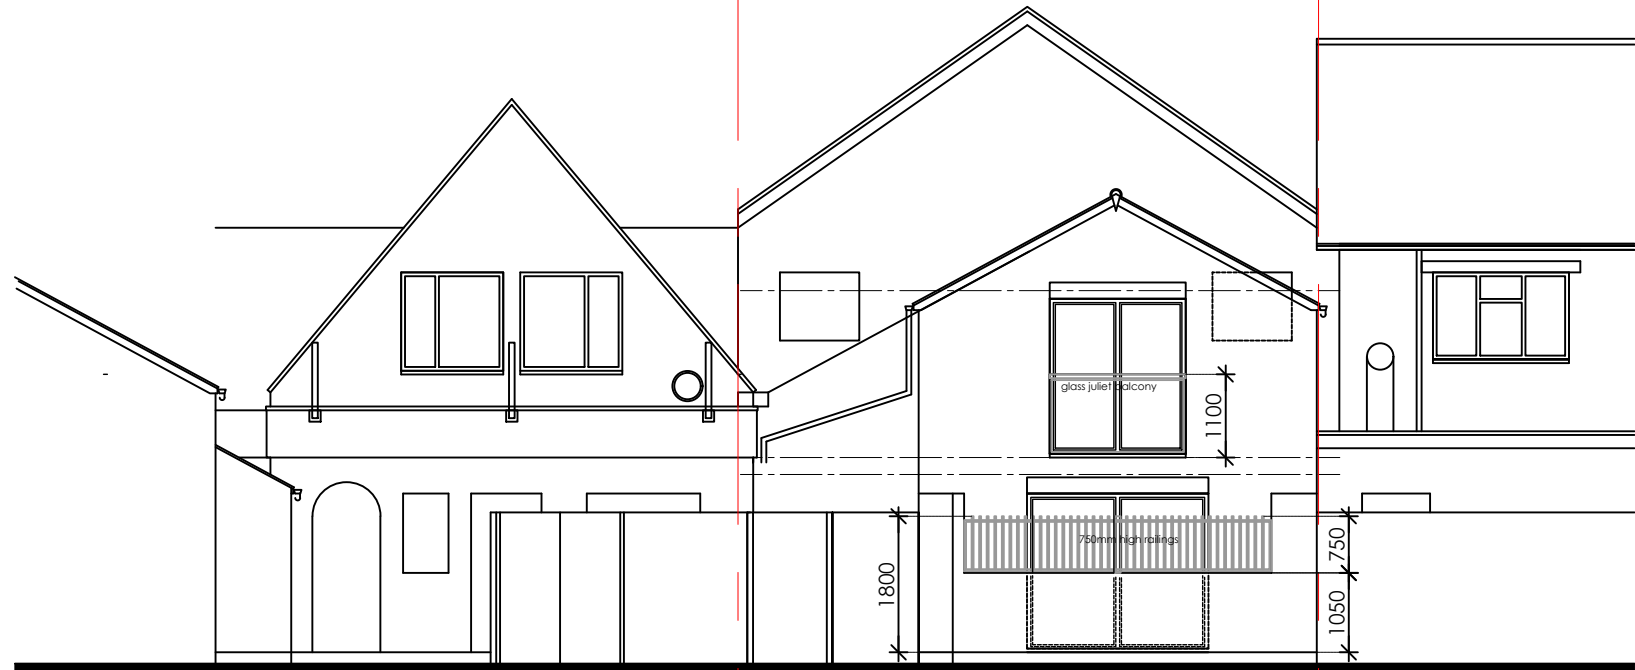


PROPOSED WEST ELEVATION (1:100)

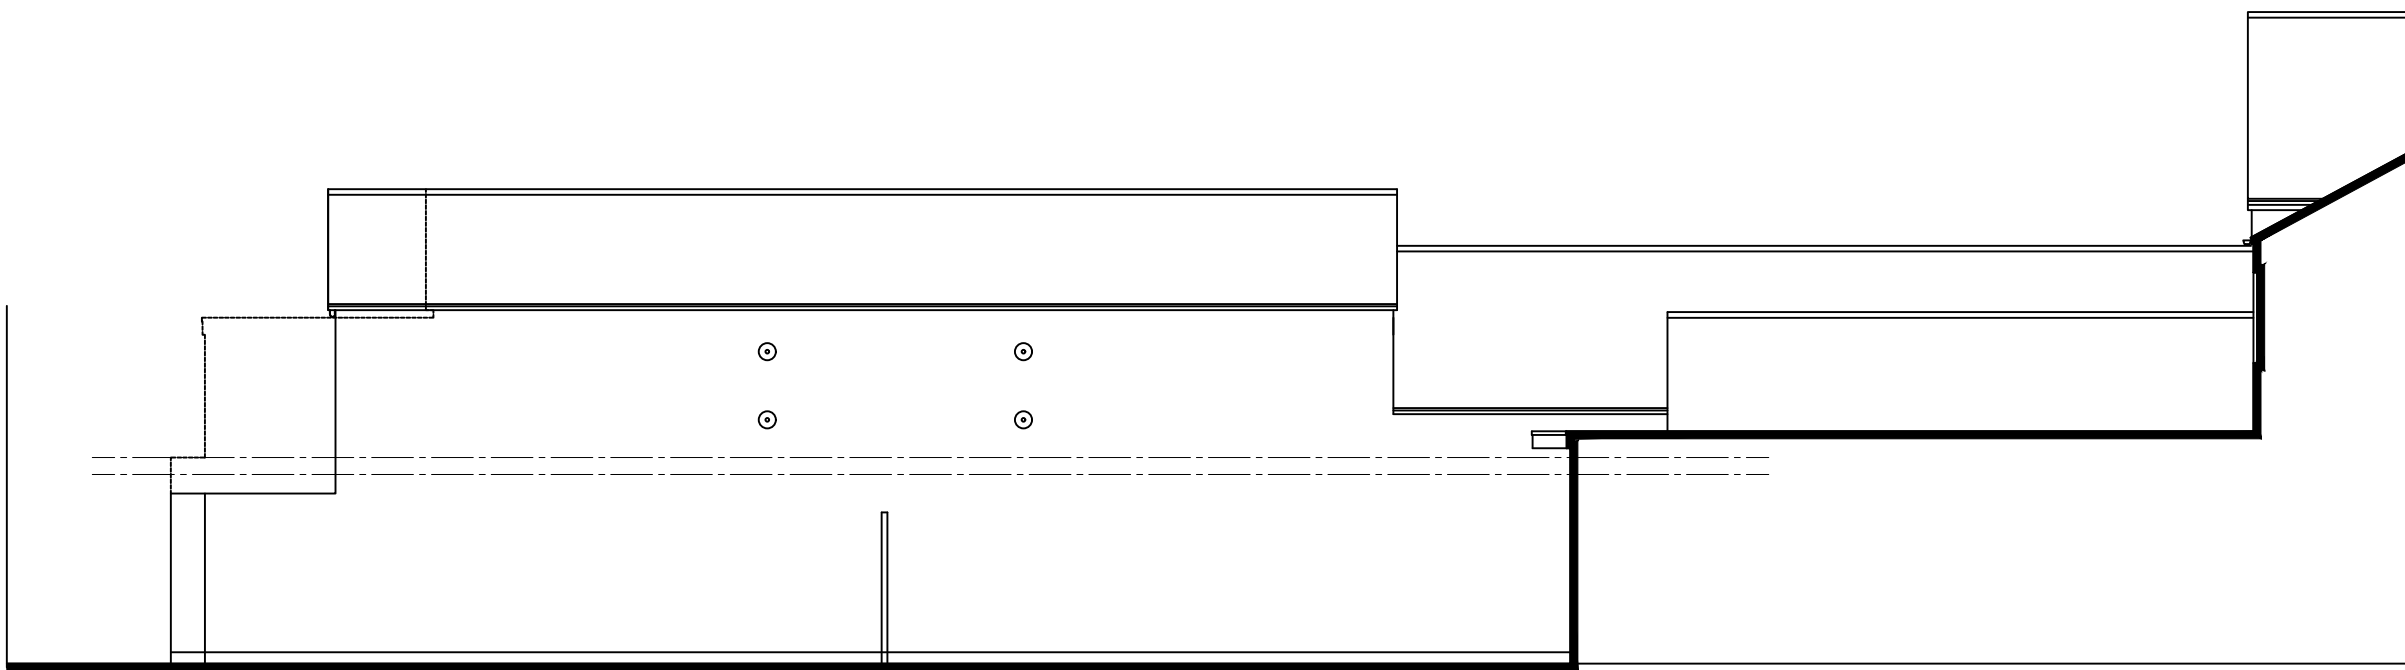


PROPOSED SOUTH ELEVATION (1:100)




EXISTING NORTH ELEVATION (1:100)

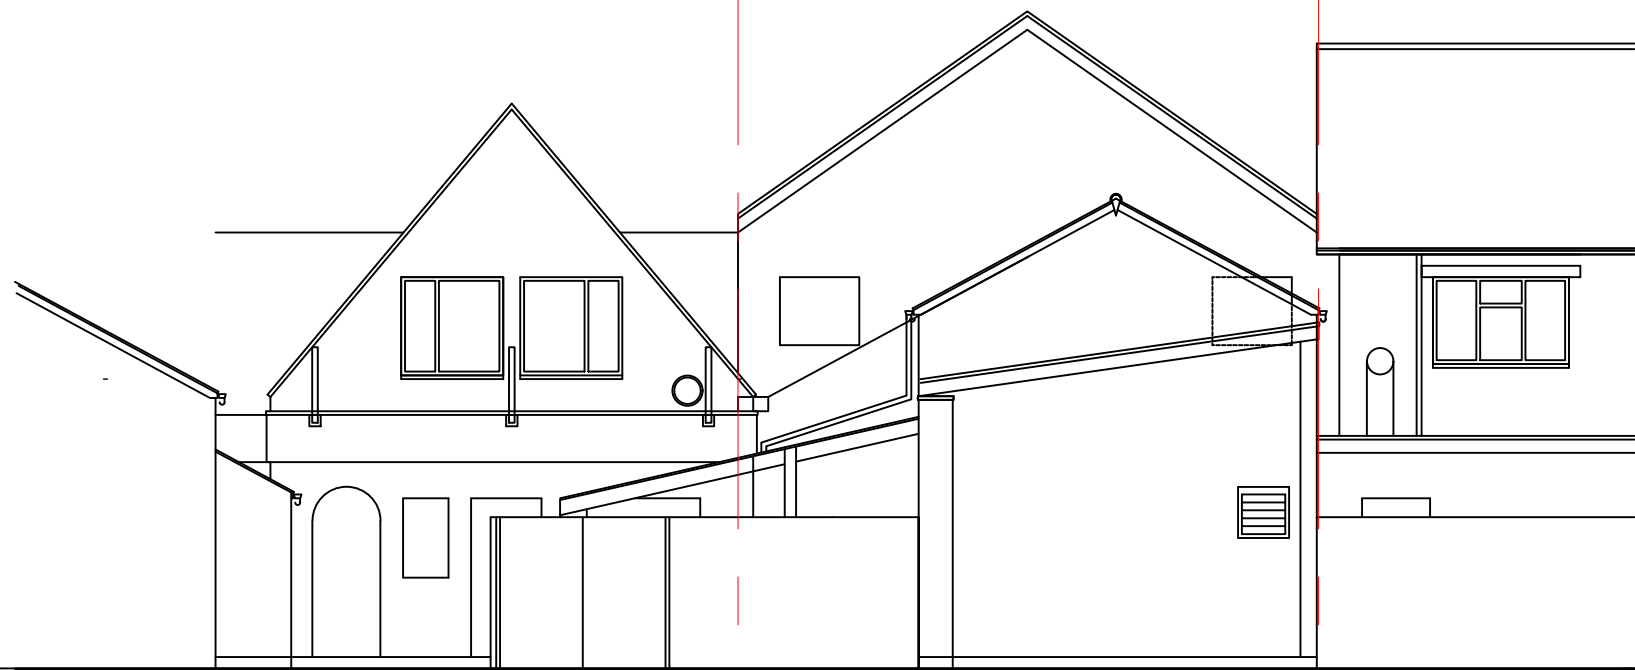

EXISTING WEST ELEVATION (1:100)

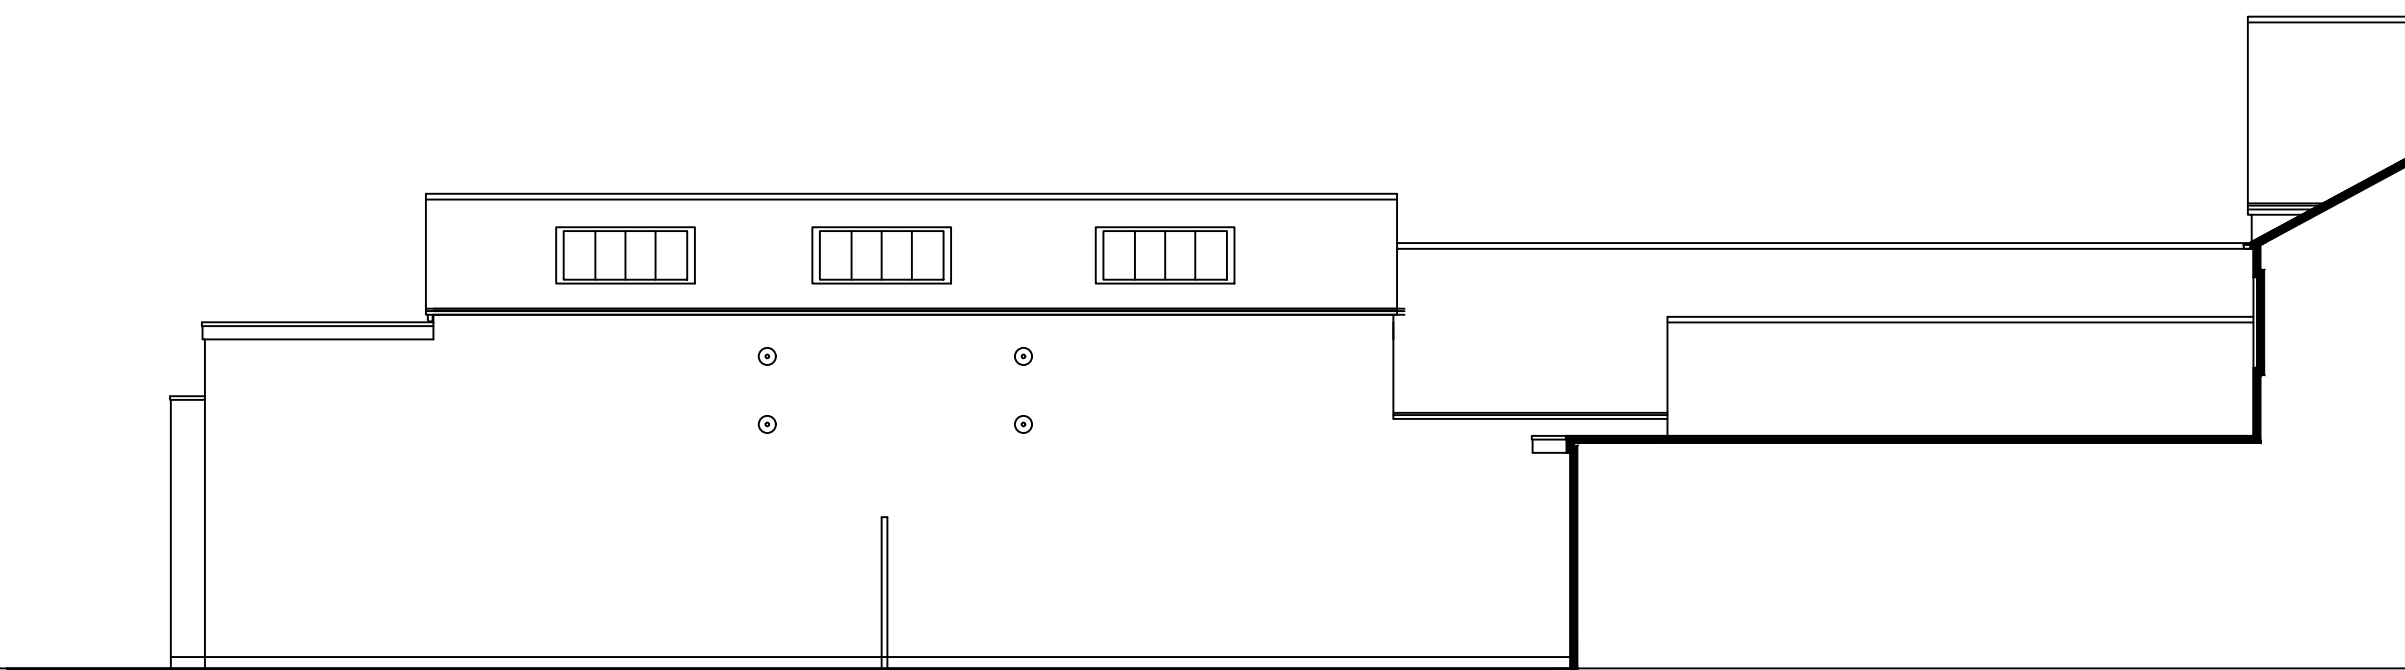

EXISTING SOUTH ELEVATION (1:100)

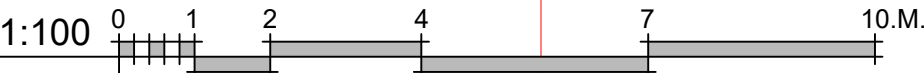

Project:
THE CHALET
HIGH STREET
EASTLIEGH

Drawing Title:
EXISTING AND PROPOSED ELEVATIONS
REVISED SCHEME 02