



Heavy to Extra Heavy Standard - Double Stake

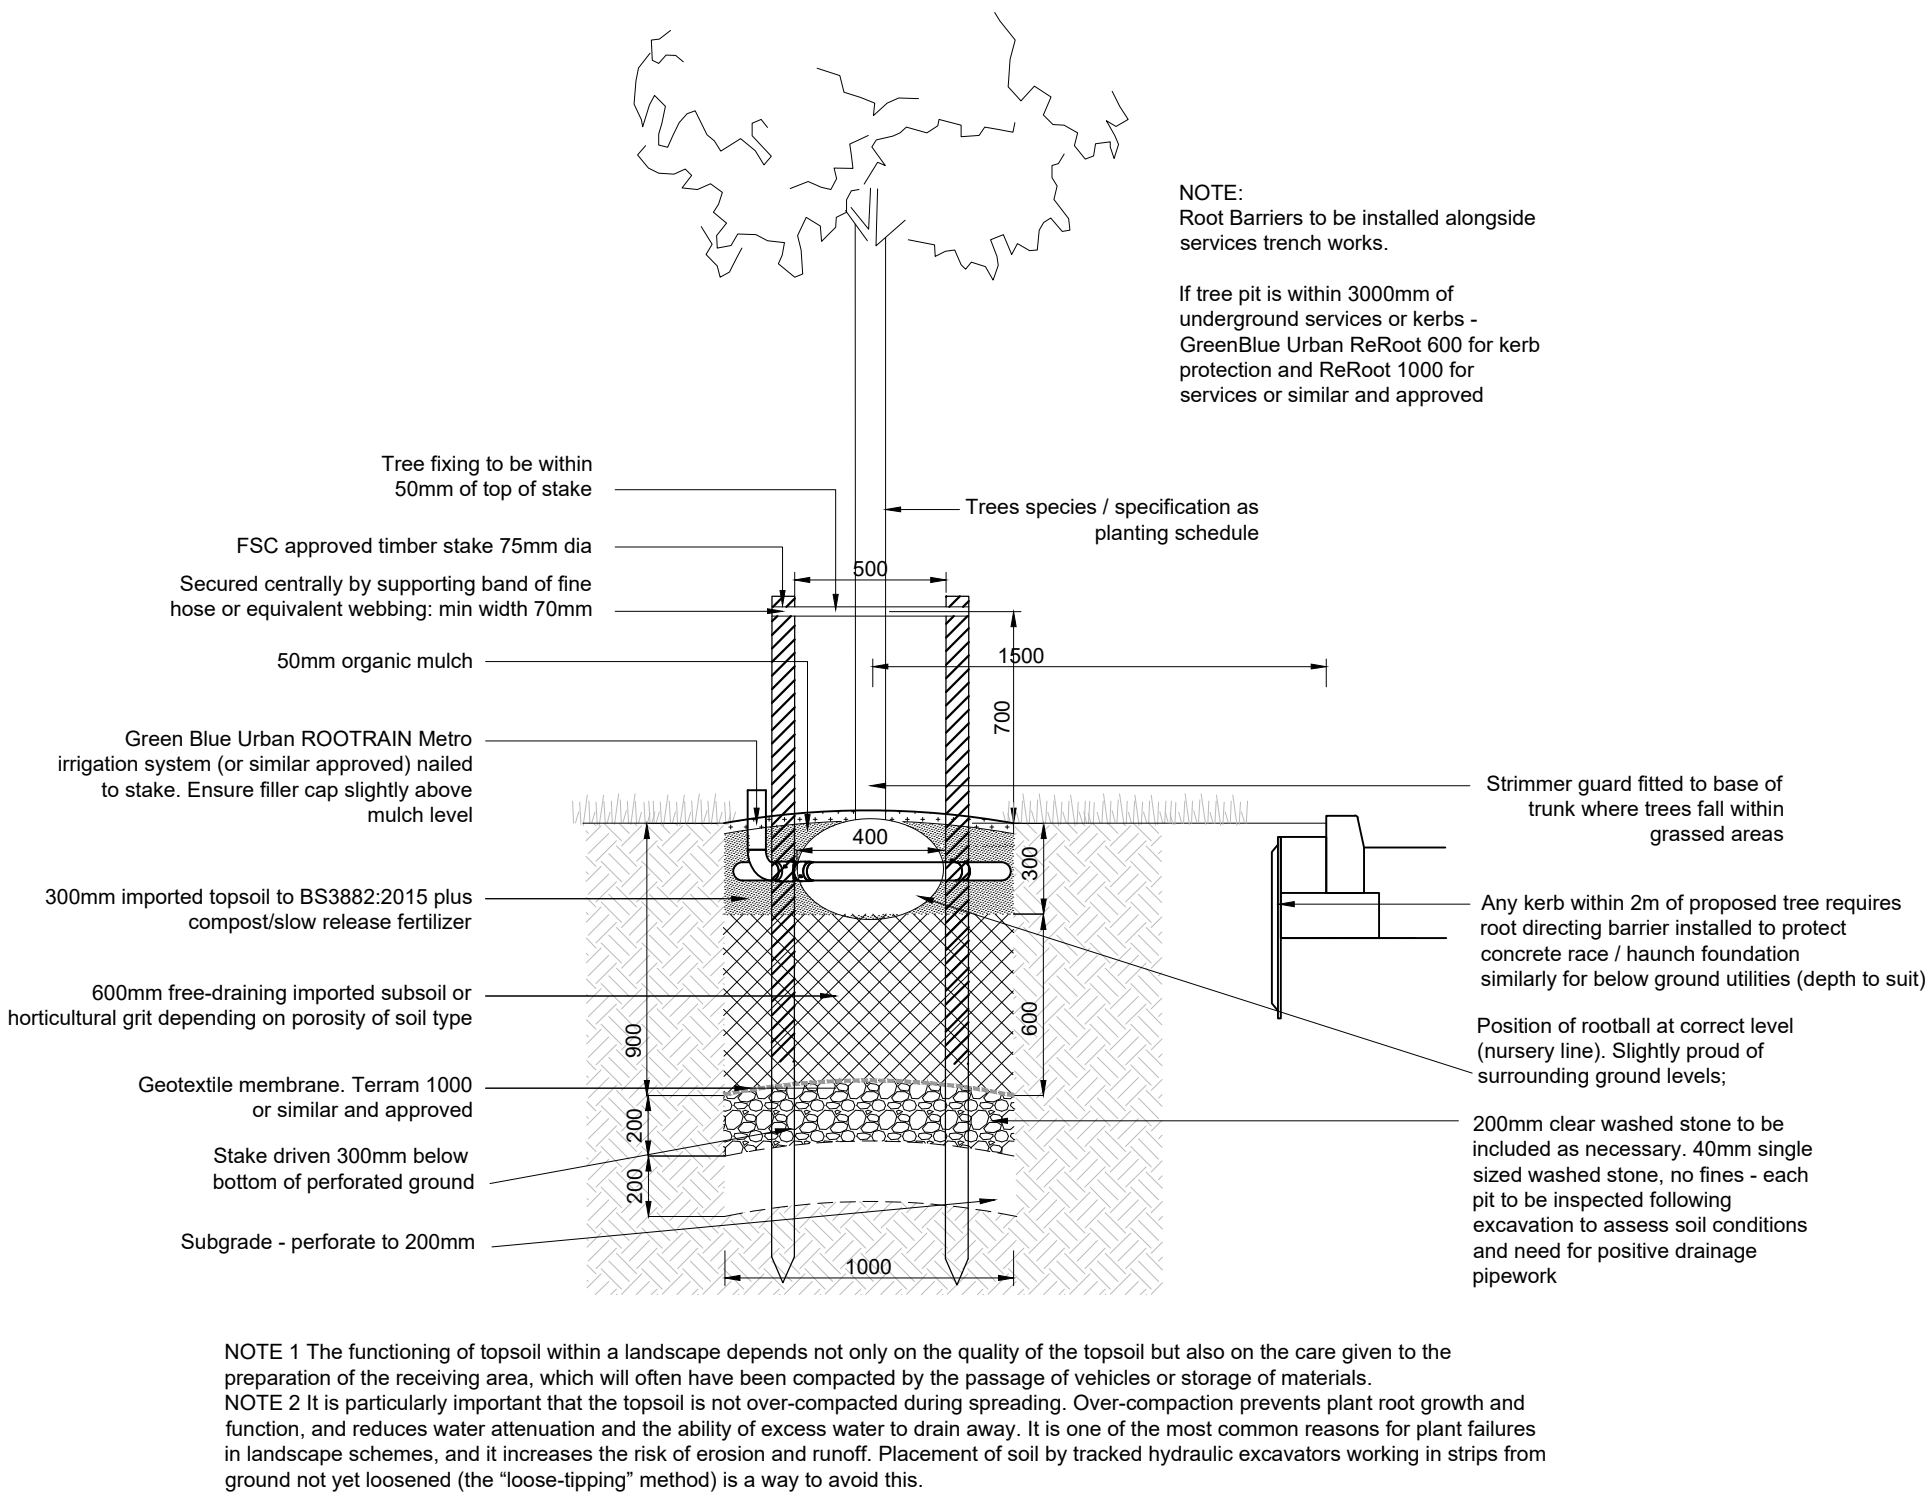


Extra Heavy Standard to Semi Mature - Triple Staked

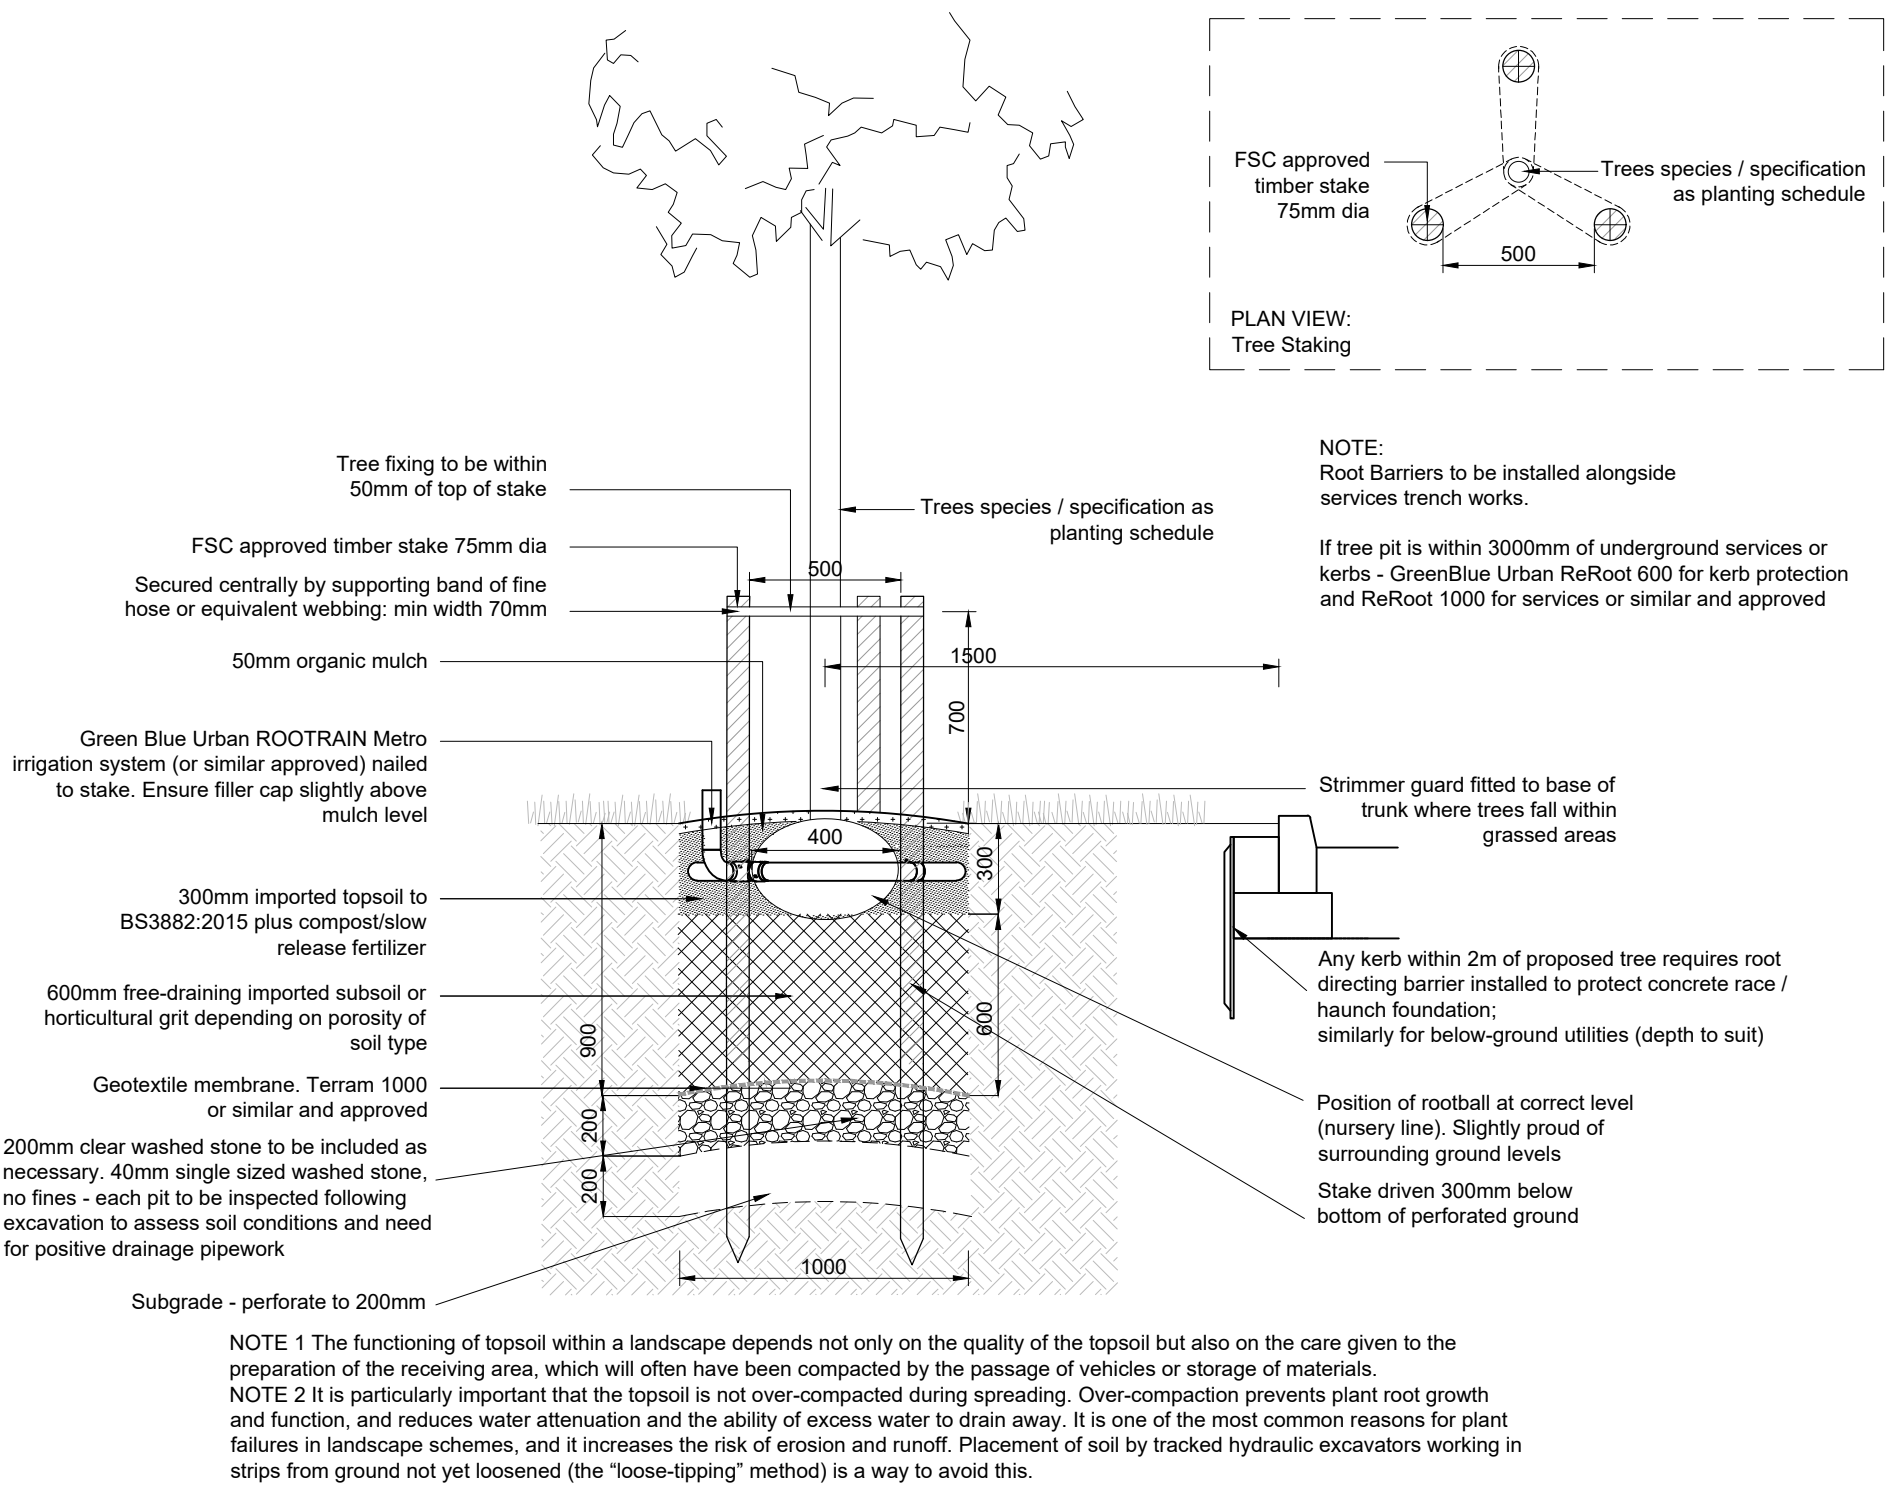


01 Tree Pit Detail (upto 14-16cm girth)
L06 1:25 @ A1


02 Tree Pit Detail (over 14-16cm girth)
L06 1:25 @ A1

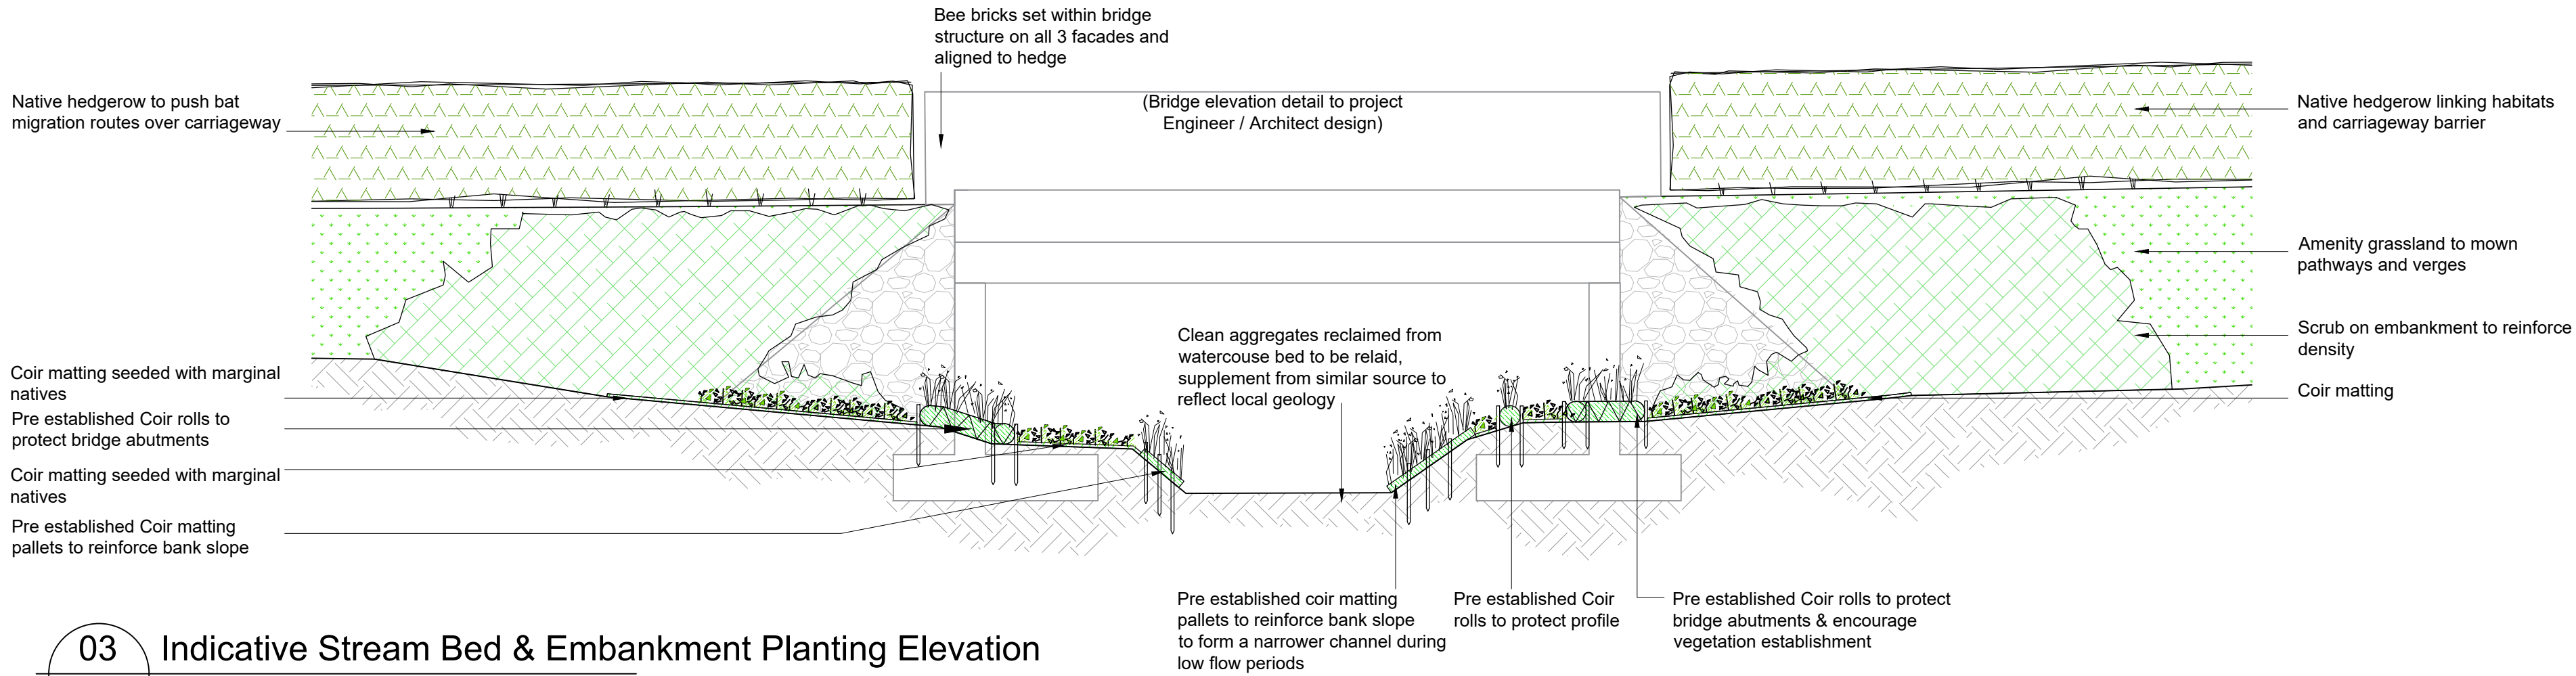

03 Indicative Stream Bed & Embankment Planting Elevation
L06 1:50 @ A1

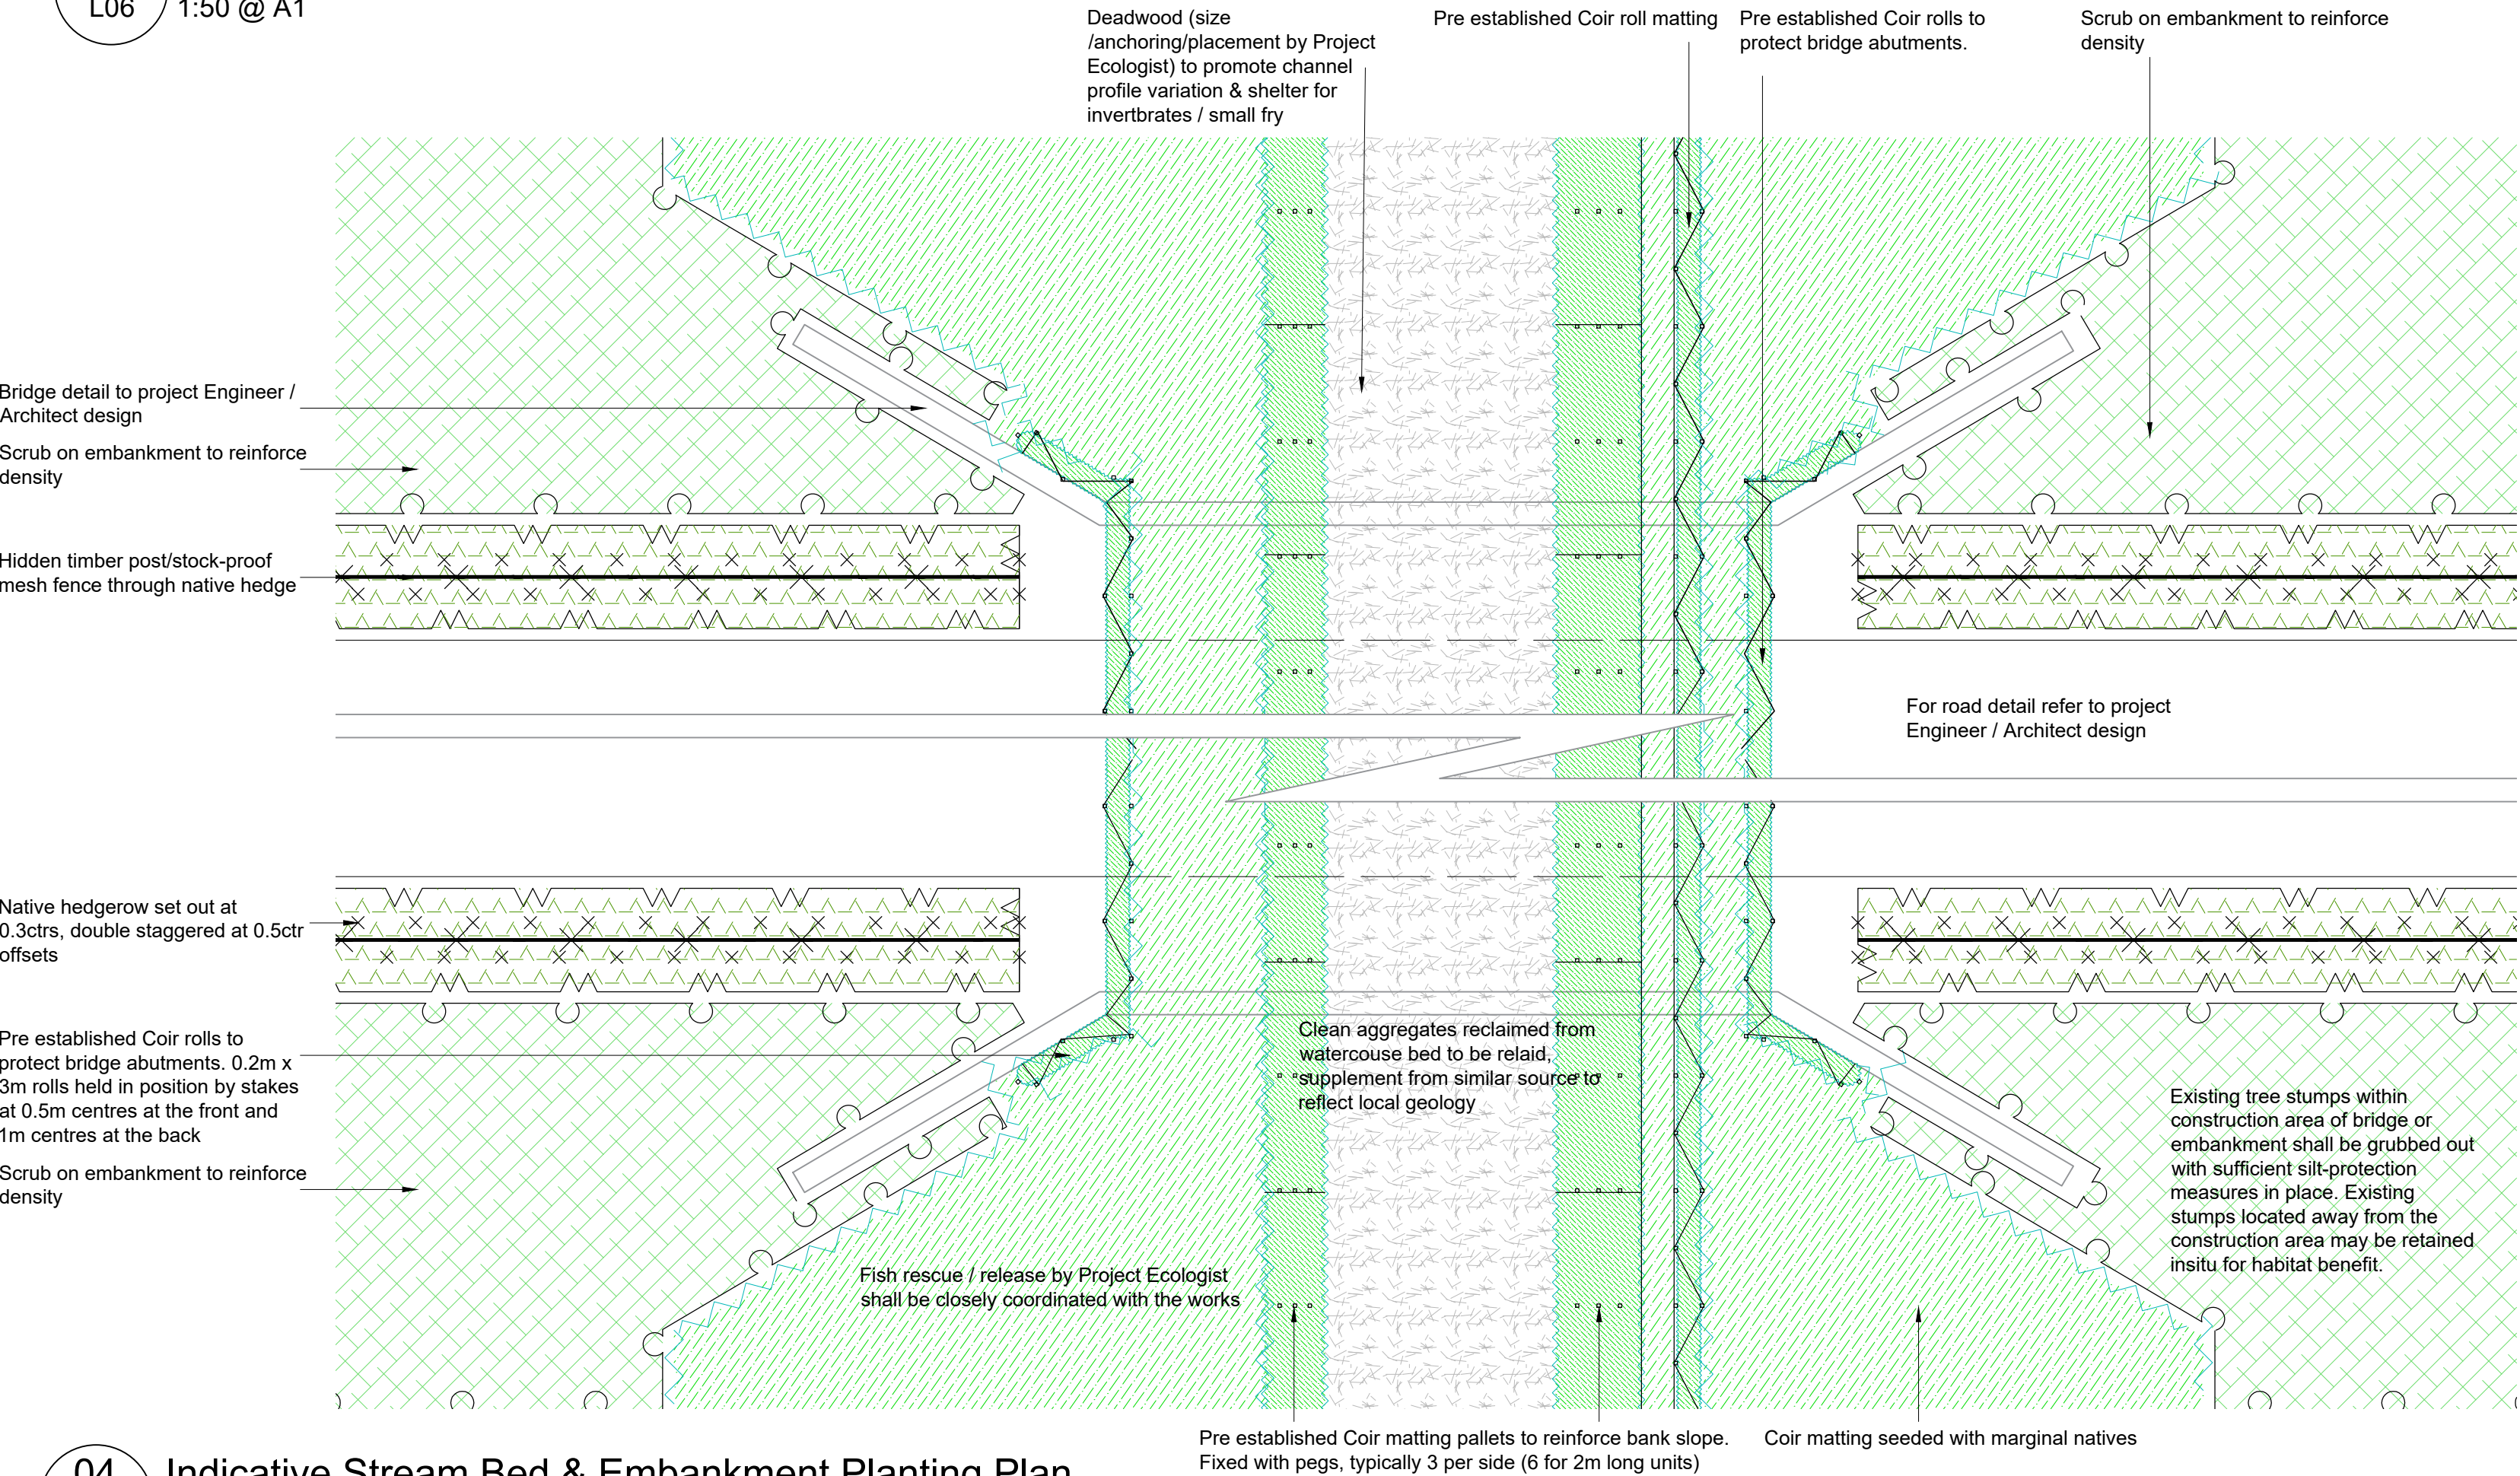

04 Indicative Stream Bed & Embankment Planting Plan
L06 1:50 @ A1

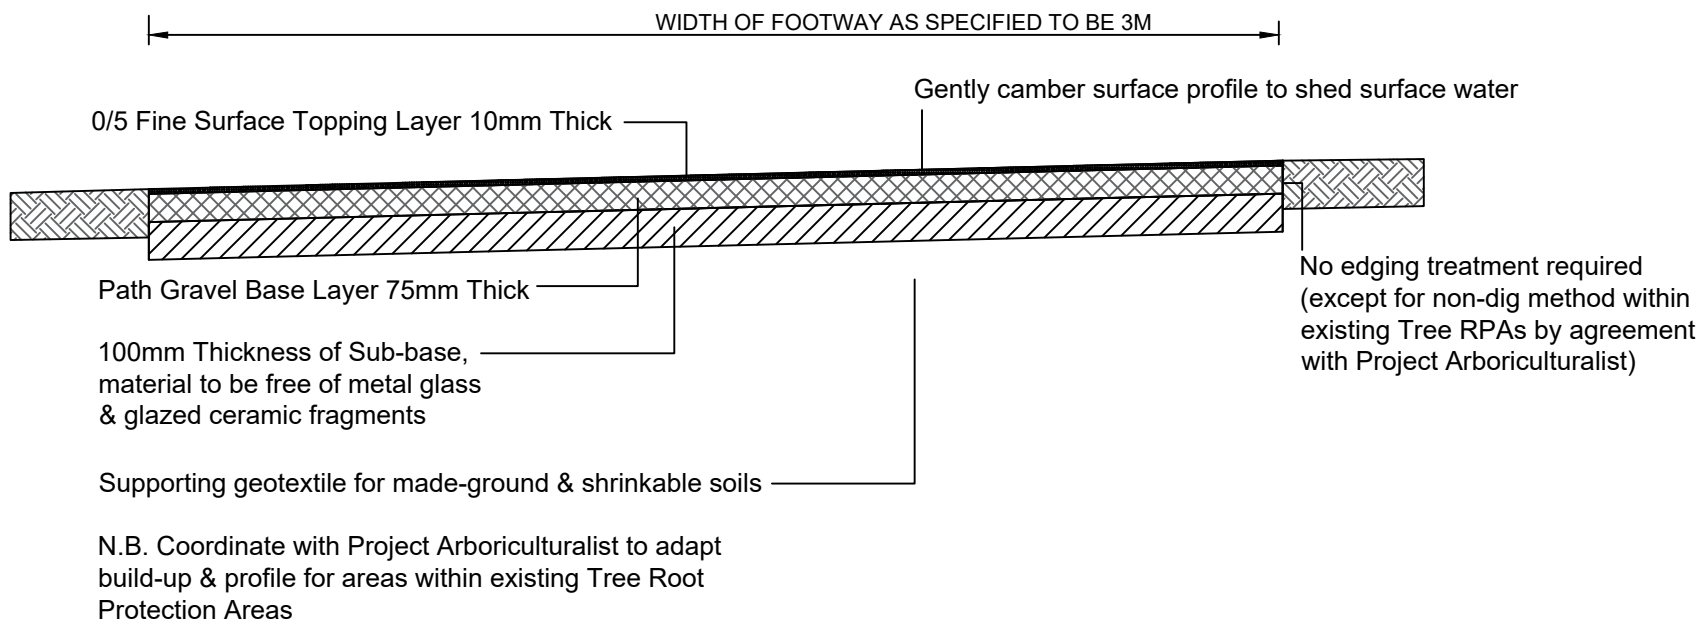

05 Footway Type 4 - Rural
L06 1:20 @ A1

NOTES:

1. This drawing is to be read in conjunction with all relevant contract drawings and specifications with any conflicting information to be brought to the attention of Deacon Design before works commence on site.
2. Do not scale from this drawing, (except for planning application purposes only) always work to noted dimensions.
3. All given dimensions in mm.

FINAL

10.03.23	GT	Amendments to Footway & Streambed Details	R3	MG
17.11.22	MG	Tender Issue	R2	MG

DATE	DRAWN	DESCRIPTION OF REVISION	REVISION LETTER	CHECKED BY

DRAWING STATUS

FOR TENDER

D

DEACON DESIGN

Landscape Architecture | Masterplanning | Urban Design
12a The Square, Wickham, Hampshire PO17 5JQ
Tel: 01329 557 820 Email: info@deacondesign.co.uk
Copyright Deacon Design

PROJECT TITLE:

One Horton Heath
Phase 3

PROJECT NUMBER: DD508 PLOT DATE: 22.07.21

DRAWING SCALE: VARIES APPROVED BY: MM

PAPER SIZE: A1 DRAWN BY: PP

DRAWING TITLE: Landscape Details

DRAWING NUMBER: DD508L06 REVISION LETTER: R3

DRAWING FILE LOCATION:
Z:\Dropbox (Deacon Design Ltd)\03 PROJECTS 500+100508_One Horton Heath_Road Phase 3\04 Drawings\Autocad\ Landscape Design\DD508L06_Details.dwg