


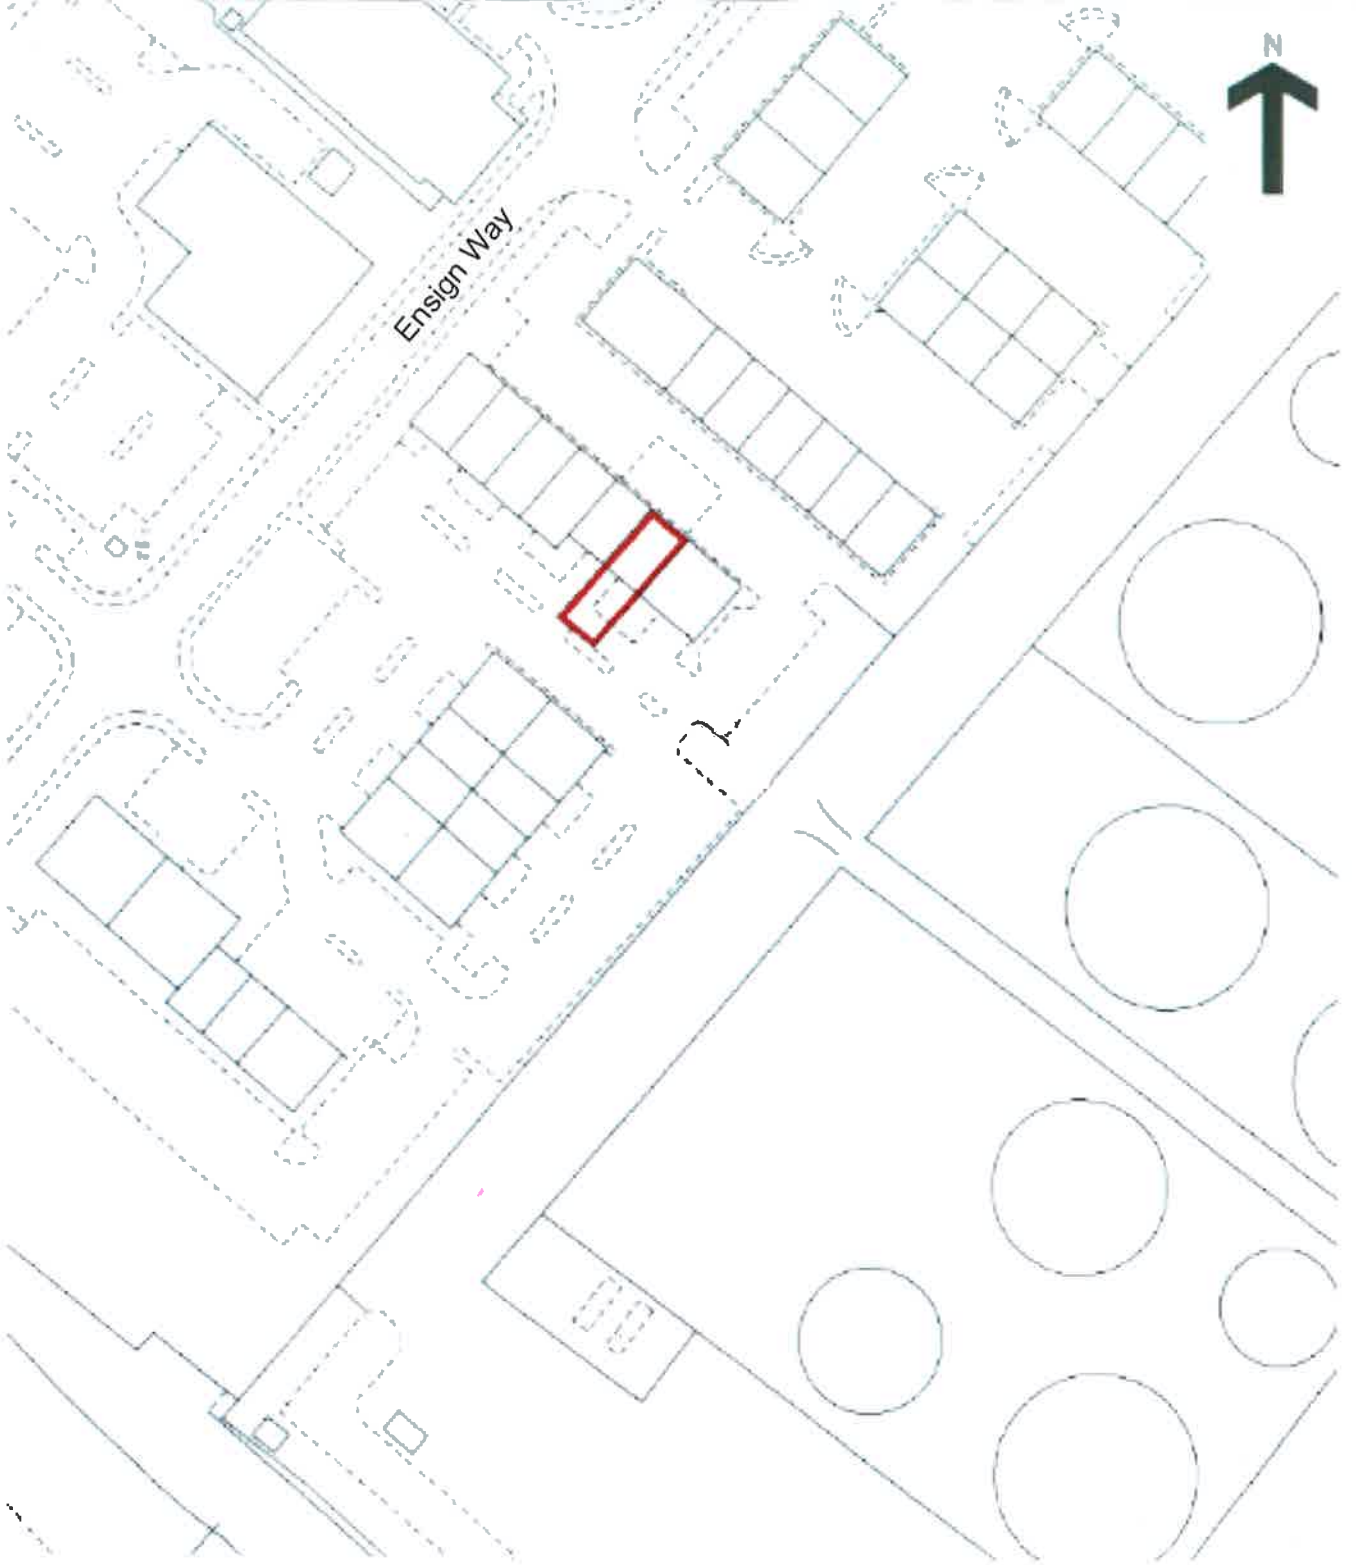

Scale bar 1:1250

IBJCI

Planning and Development Consultants

BJC Planning
The Gallery 3 South Street
Titchfield Hampshire PO14 4DL

LOCATION PLAN
Unit 6 Compasss Point,
Ensign Way
S31 4RF

Tel: 01329 842668

Fax: 01329 844726

Email: mail@bjcplanning.co.uk

Scale: 1:1250

Plan no: E242 LP1

OS Licence No. 100017622

Plans are for planning purposes only and subject to copyright.

RTPI 

 **RICS**