



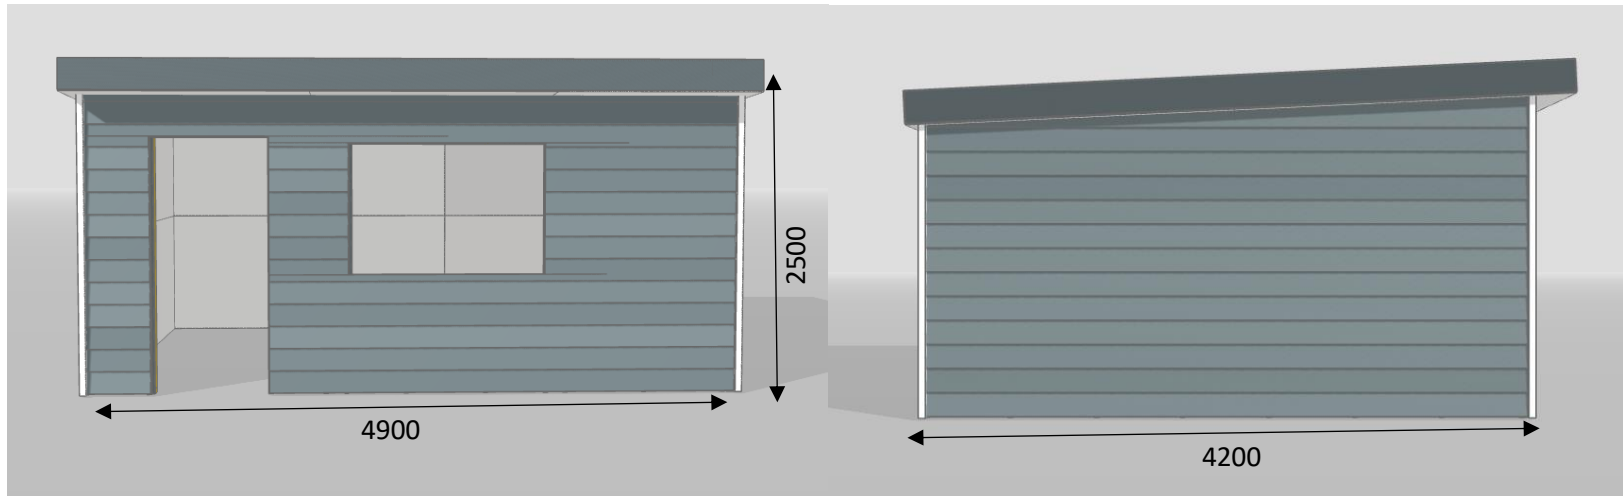

Front Elevation

Side Elevation

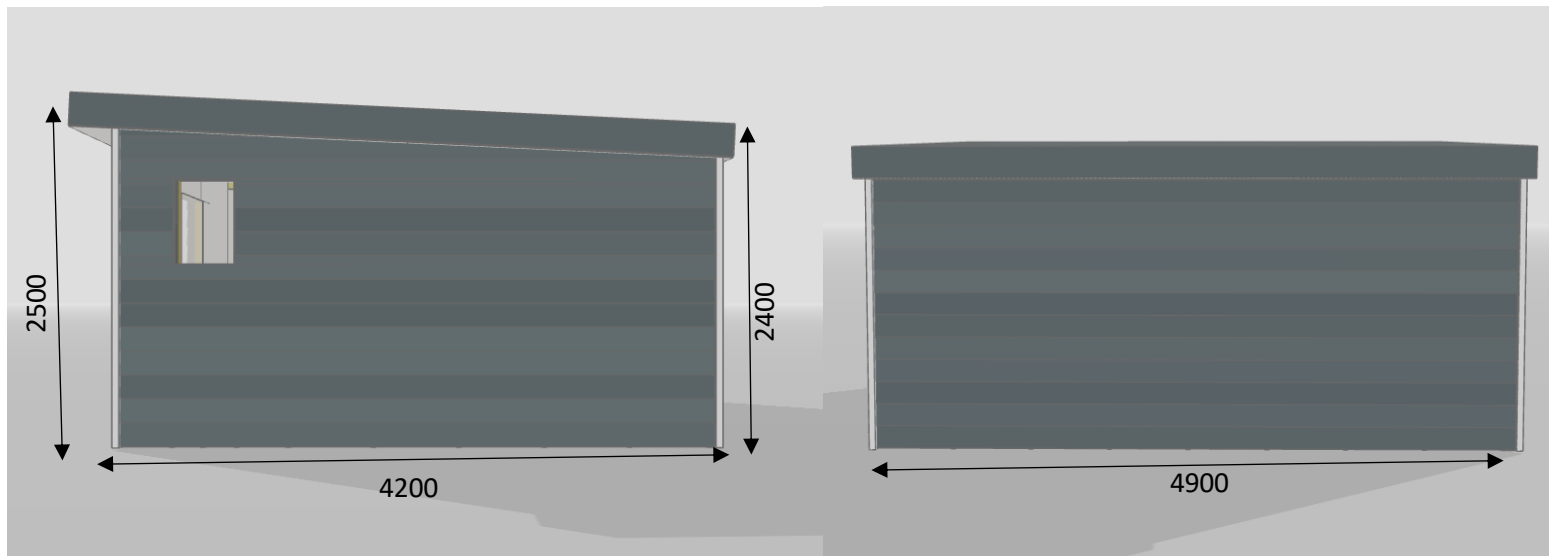

Side Elevation

Rear Elevation

20 Merrieleas Close
Chandlers Ford
SO532FP

Proposed Elevations

Proposed Home Salon
Mil/01/23 REV A
Feb 2023