

Notes


This drawing is © Boyle & Summers and may not be reproduced, copied or altered in any way without written authority.

Other than for the purposes of planning, do not scale these drawings. Use written dimensions only. All dimensions to be checked on site prior to commencement of work.


Ordnance Survey Data

The Ordnance Survey data used in this drawing is © Crown Copyright. All rights reserved. Licence no. 100022432.


Site and plot boundaries are shown indicatively only and subject to confirmation.

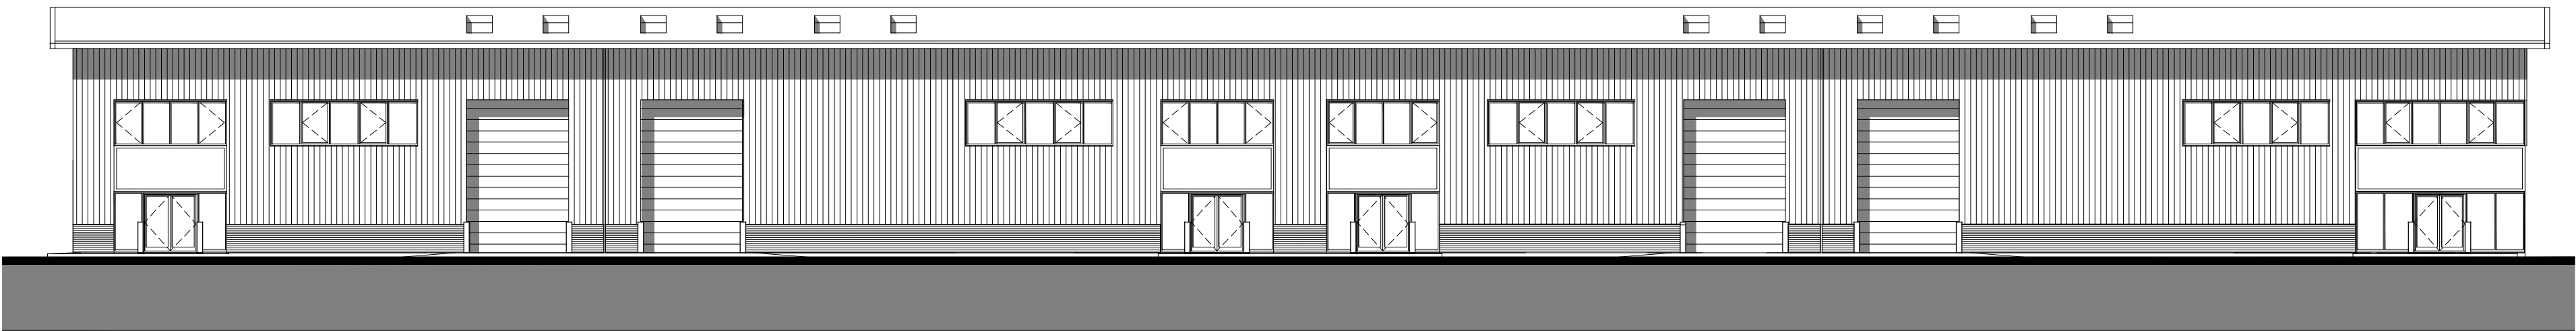


1 West Elevation
1:200

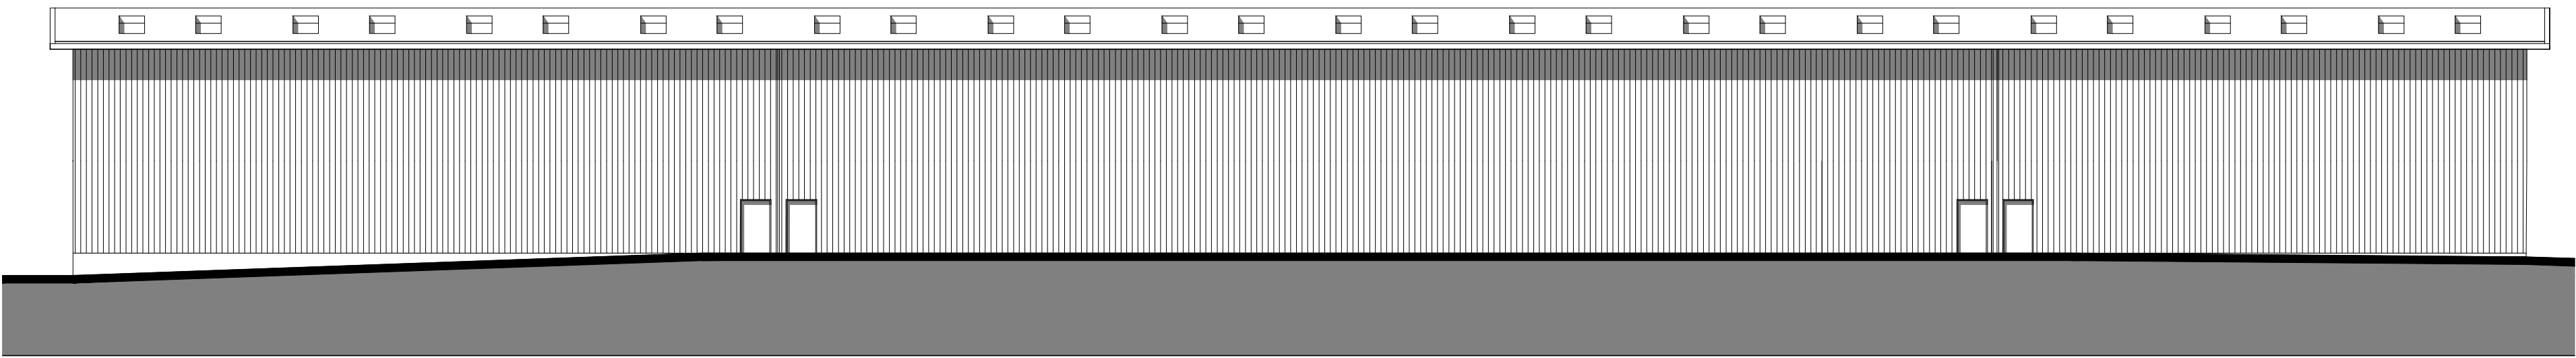

3 East Elevation
1:200

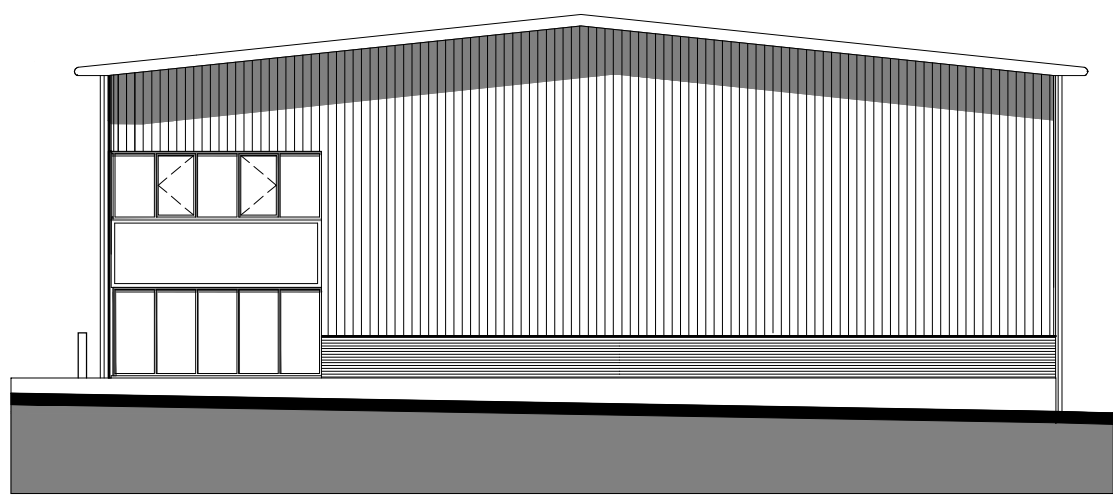

2 South Elevation
1:200

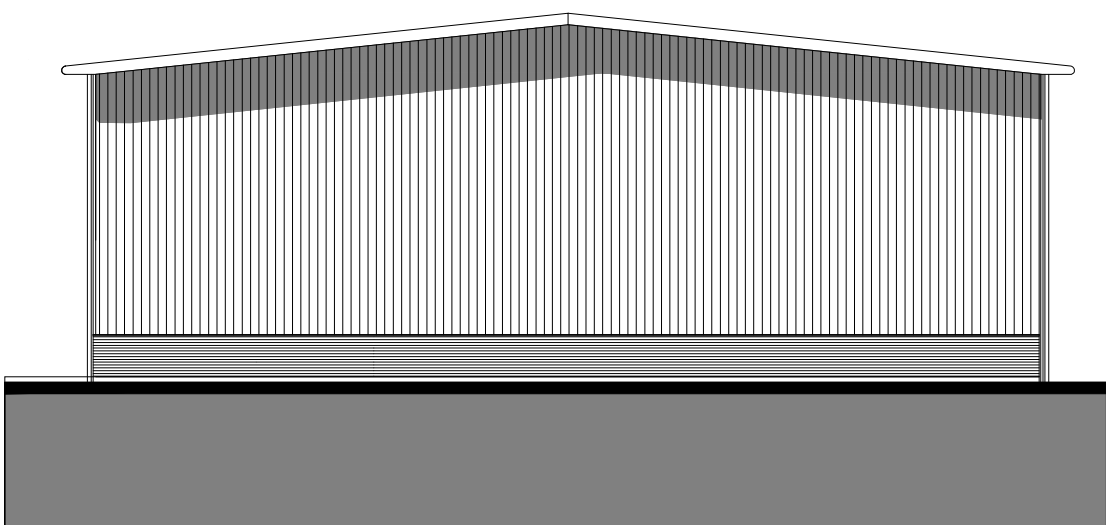

4 North Elevation
1:200

PLANNING



Existing Elevations

GLW - BSL - ZZ - XX - DR - A - 1003 - PL

MAR 2023

21091: Hamilton Business Park

1:200 @ A1

Hedge End

Drawn JL

Client: Ocean Infinity

Checked SS

Suite E, Ferry House
Canute Road
Southampton
Hampshire
SO14 3FJ

023 8063 1432

boyleandsummers.co.uk

Boyle &
Summers